
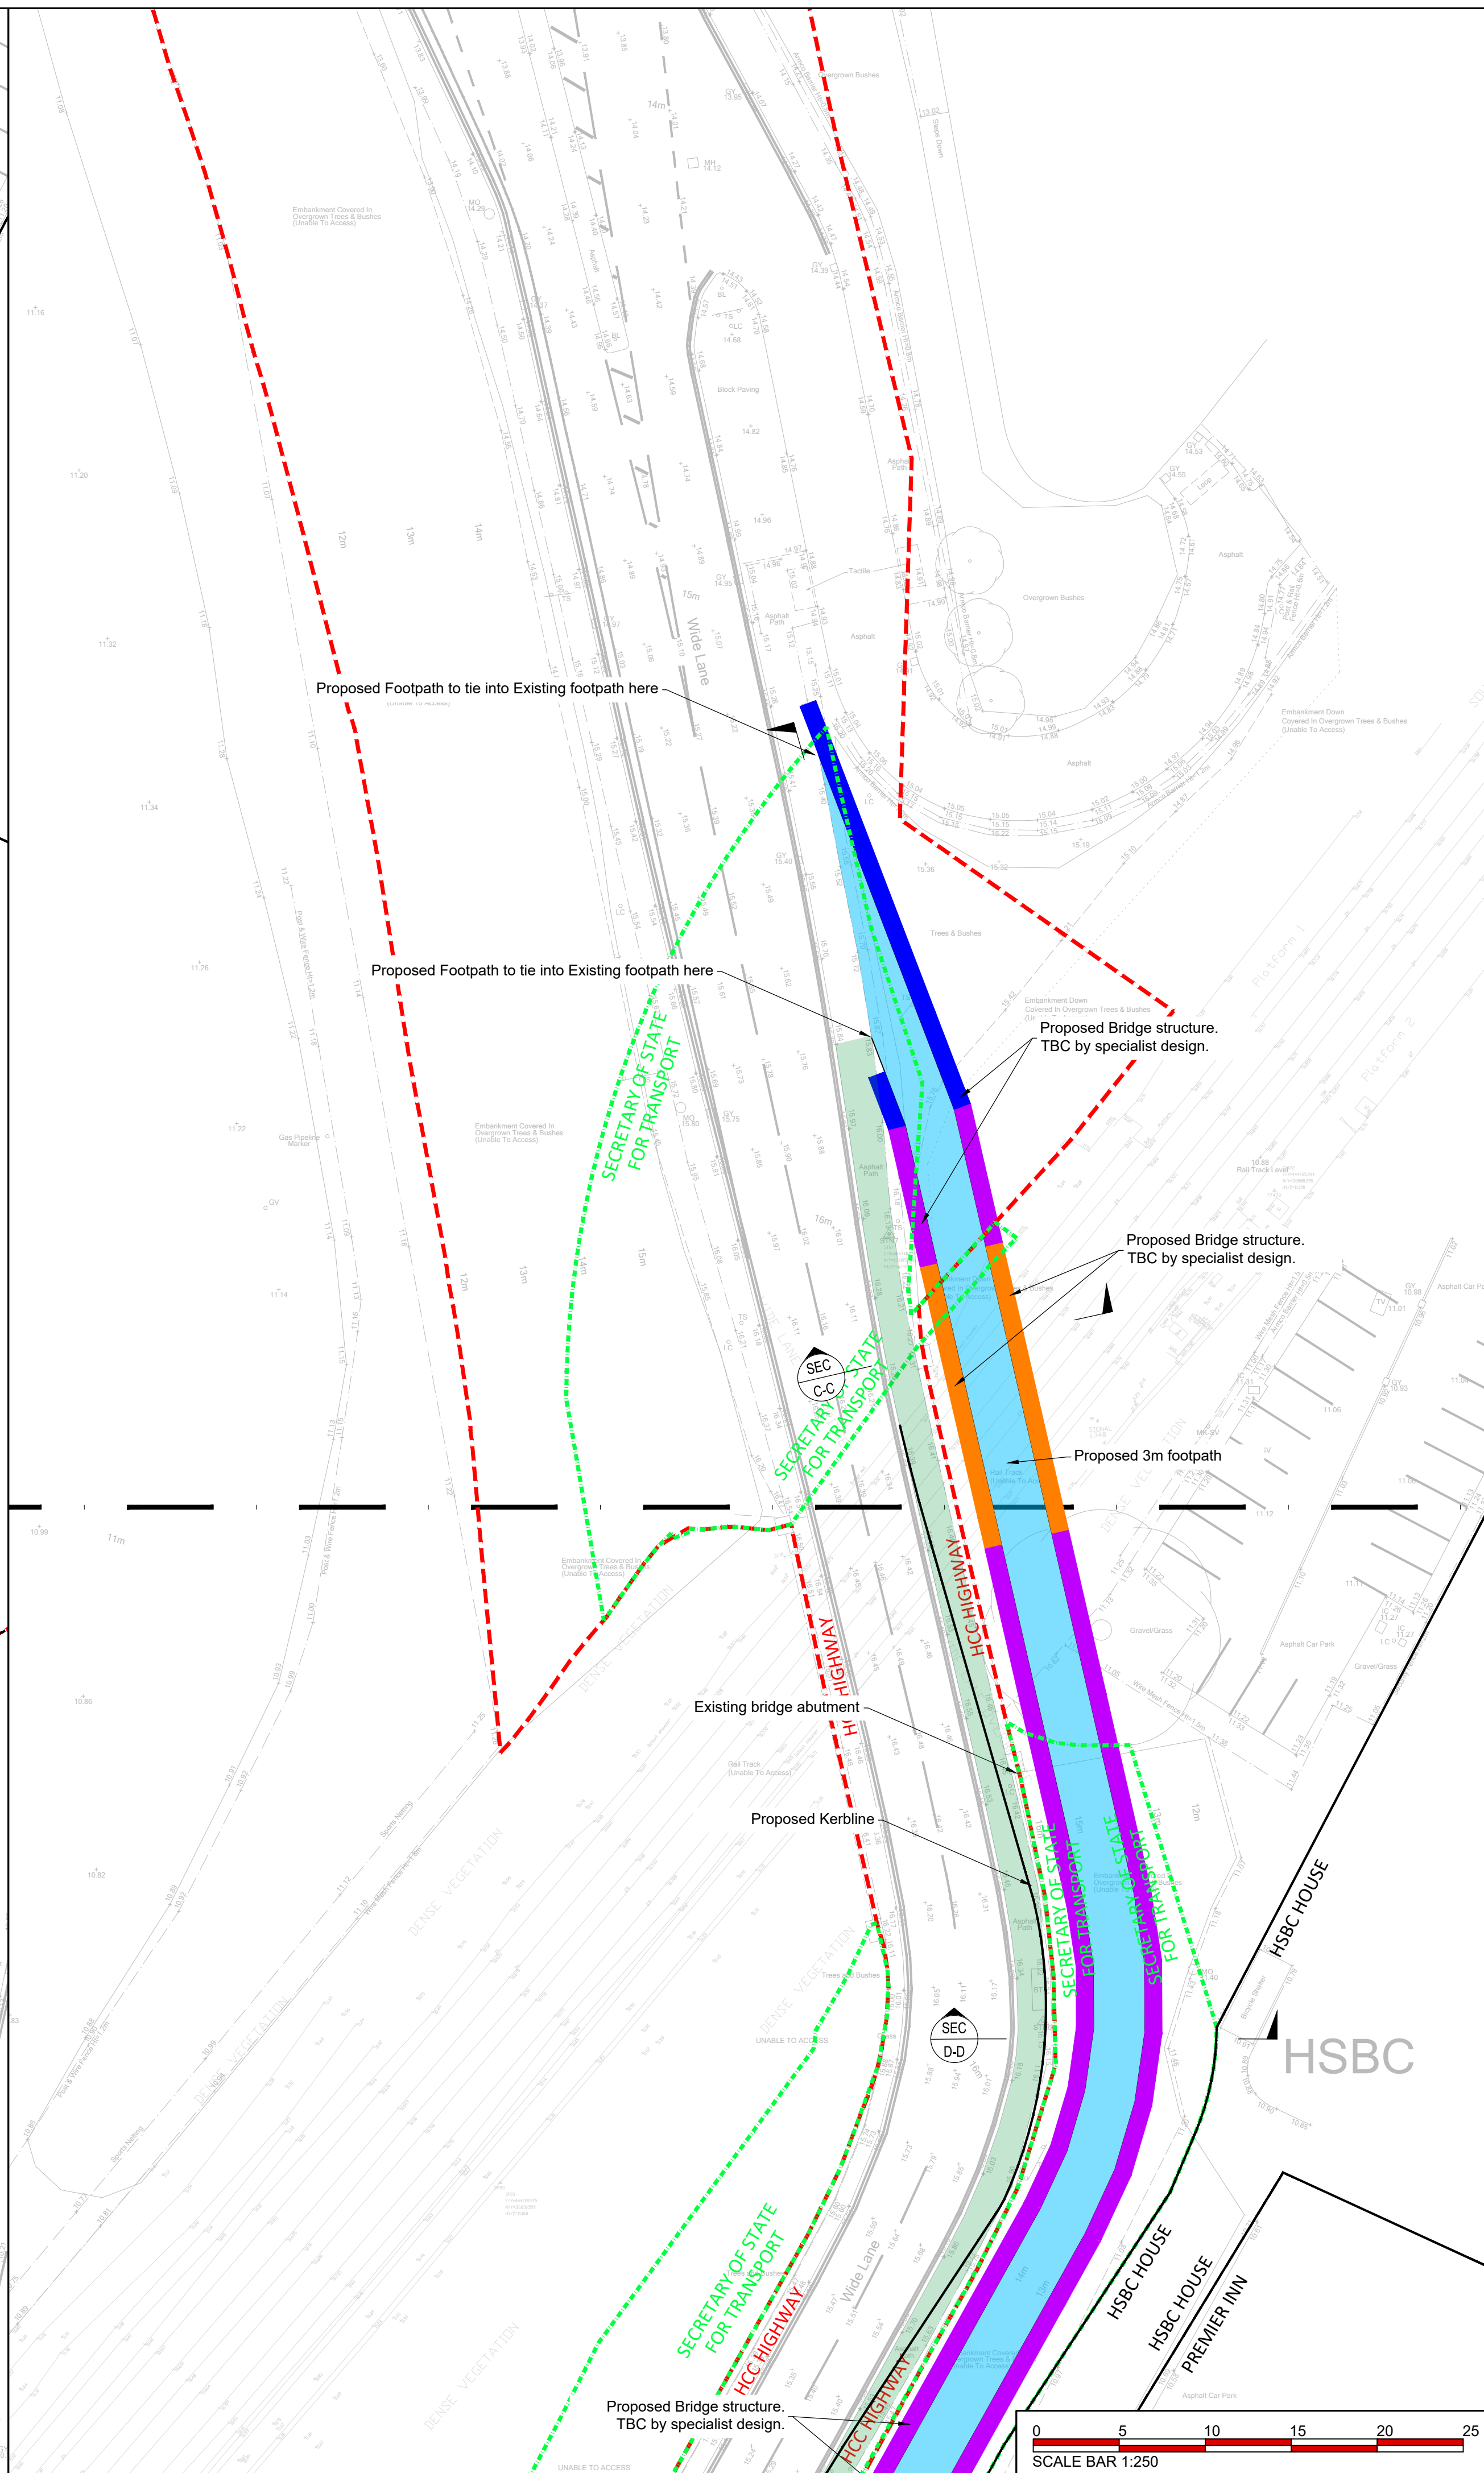


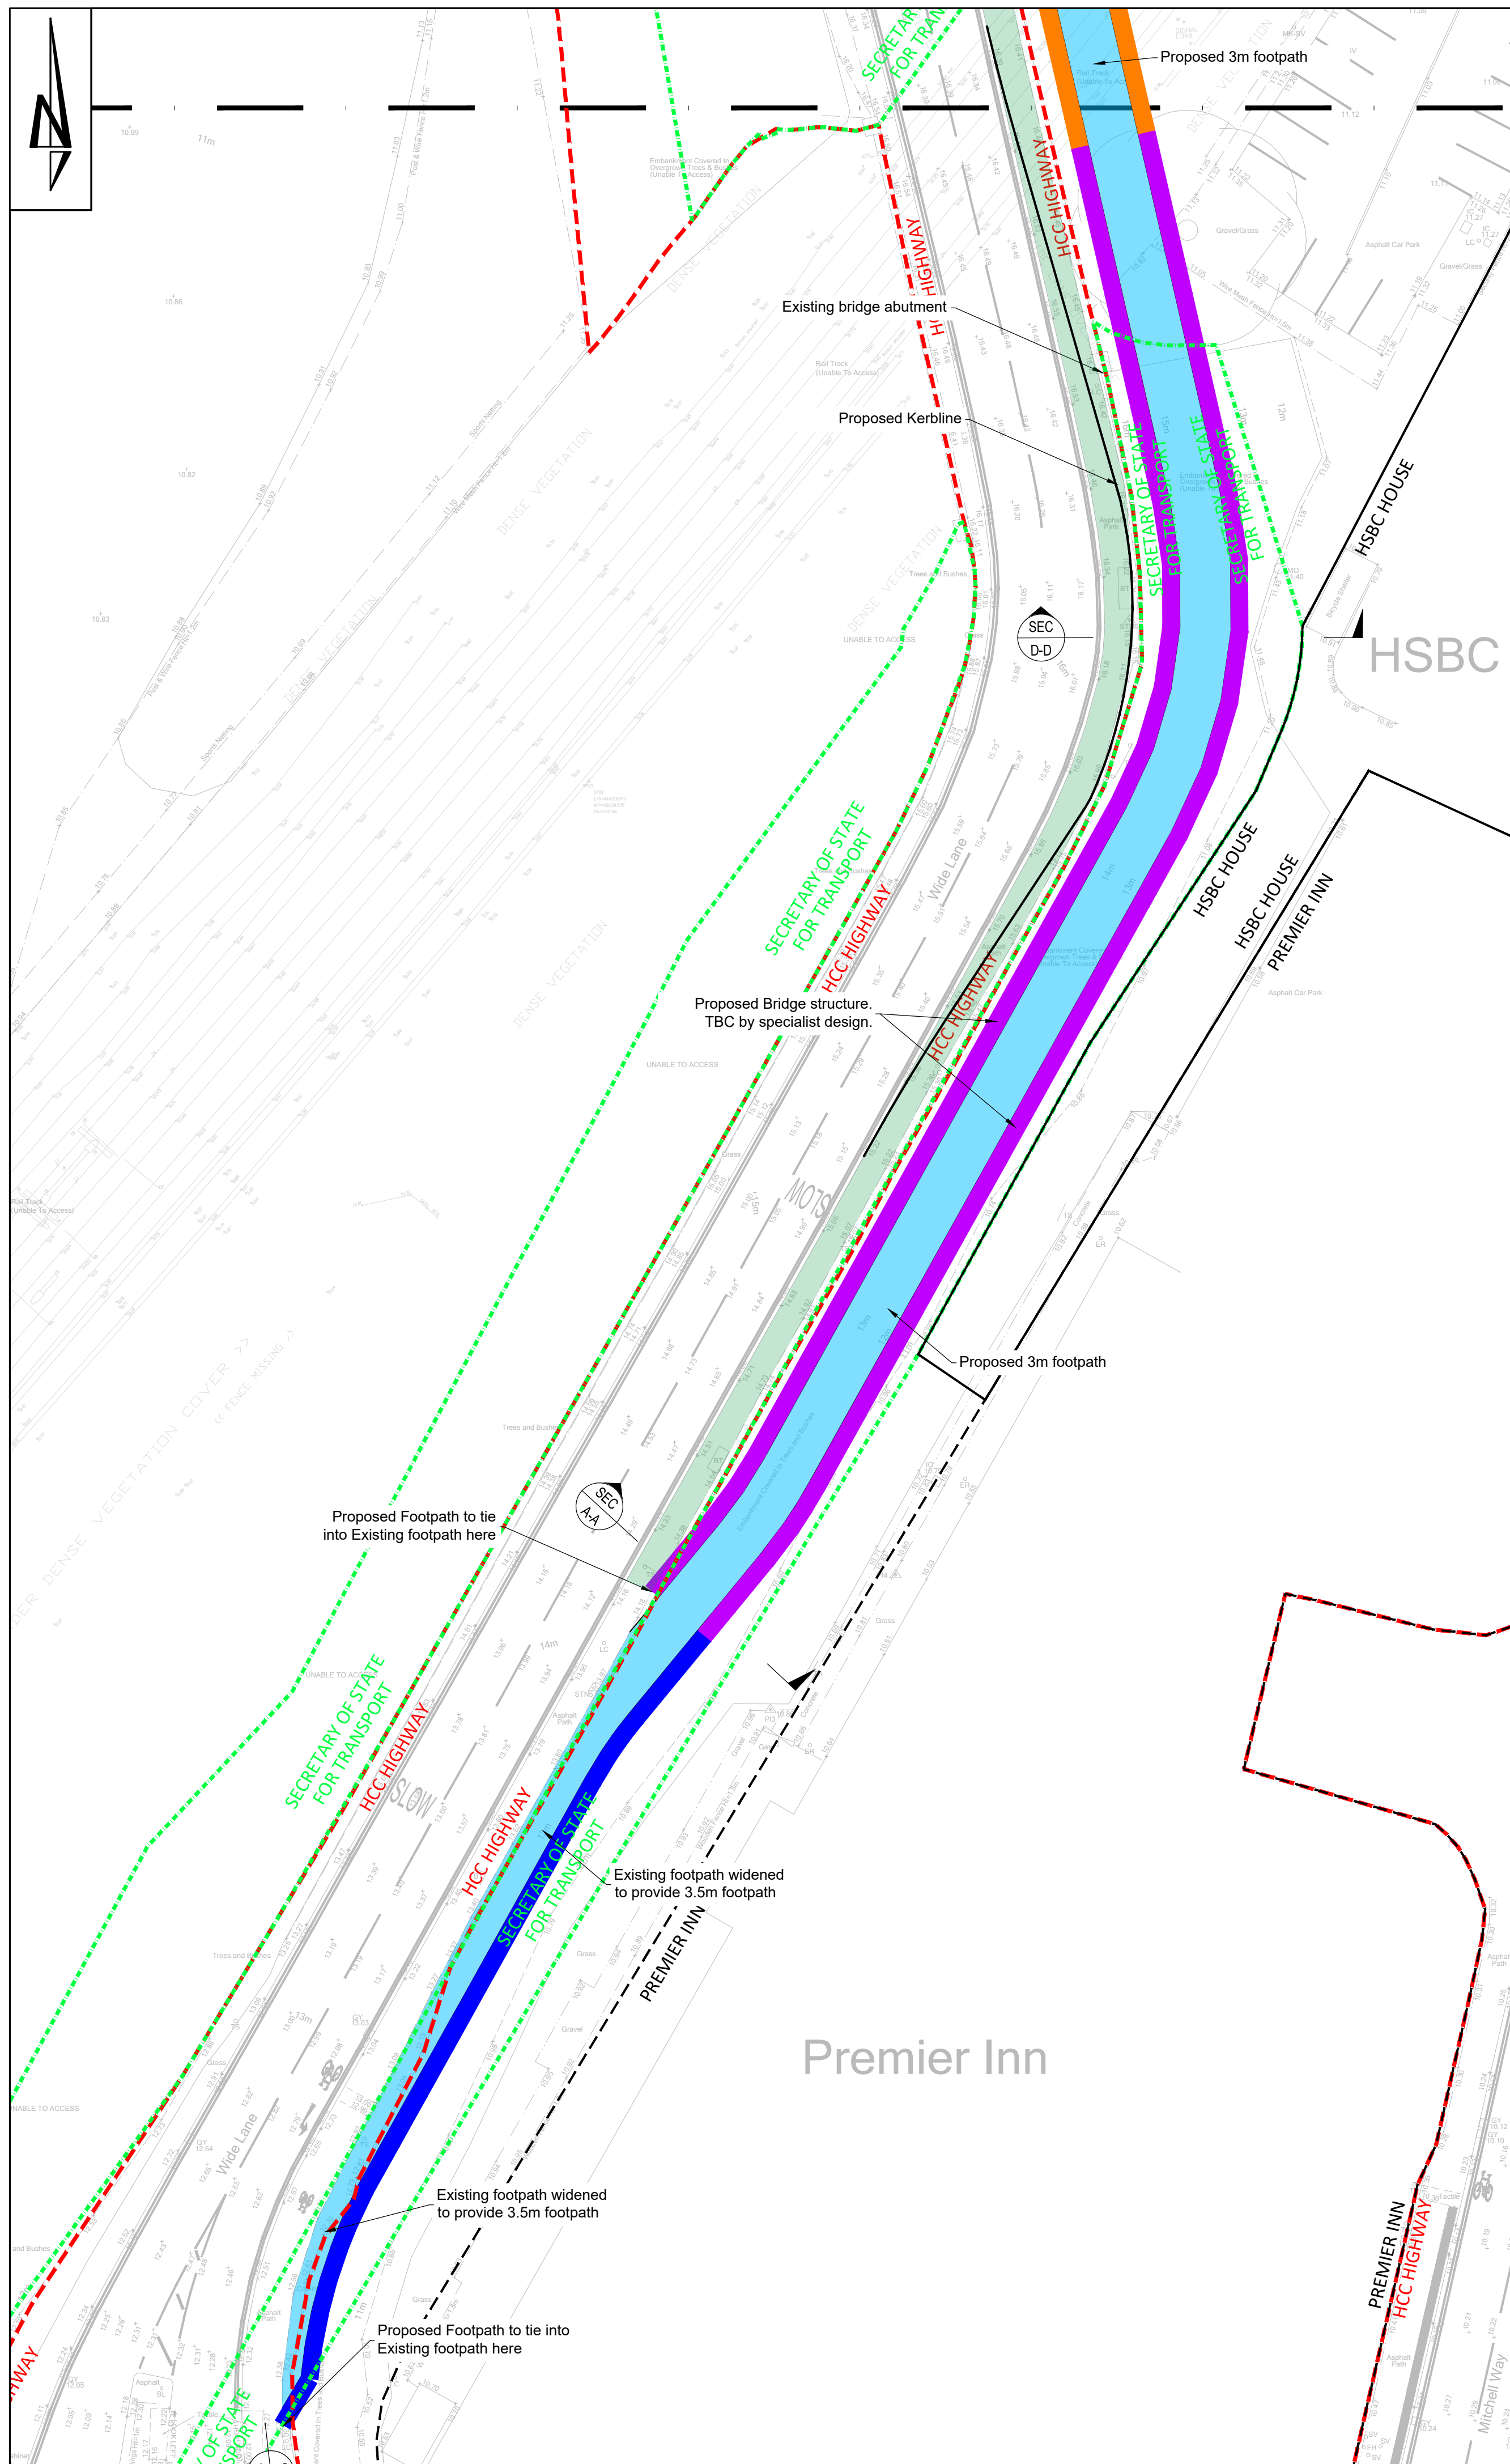

THIS DRAWING IS THE COPYRIGHT OF BURROWS GRAHAM LIMITED.				
SAFETY, HEALTH AND ENVIRONMENTAL INFORMATION				
IN ADDITION TO THE HAZARDS/RISKS NORMALLY ASSOCIATED WITH THE TYPES OF WORK DETAILED ON THIS DRAWING, NOTE THE FOLLOWING				
CONSTRUCTION				
1. Add residual risks here				
MAINTENANCE				
1. Add residual risks here				
DEMOLITION				
1. Add residual risks here				
IT IS ASSUMED THAT ALL WORKS WILL BE CARRIED OUT BY A COMPETENT CONTRACTOR WORKING, WHERE APPROPRIATE, TO AN APPROVED METHOD STATEMENT				
GENERAL NOTES:				
1. This drawing shall be read in conjunction with all the relevant architects, engineers' and service engineers drawings & specifications.				
2. All units in millimeters U.O.N. on the drawing.				
3. Do Not Scale off the drawing.				
4. Refer to BGL sketch '30228-BGL-XX-XX-SK-C-00003 Proposed Wide Lane Bridge Sections' for cross sections				
KEY:				
Proposed Footway Proposed Bridge Support Proposed Bridge Structure Proposed Retaining Structure Extent of existing footway to be removed Proposed Kerbline				
P03	24.04.25	MM	Updated to suit Steer comments	JW
P02	24.04.25	MM	Footway removal added	JW
P01	20.02.25	MM	Issued for information	JW
REV	DATE	BY	DESCRIPTION	CHKD
Burrows Graham North Office: 5 Ambassador Place, Stockport Road, Altrincham WA15 8DB Tel: +44 (0)161 804 8046 South Office: Buckland House, Dower Mews, High Street, Berkhamsted HP4 2BL Tel: +44 (0)1442 508 402				
CLIENT				
BLOCKWORK (EASTLEIGH) LLP & SIAL				
PROJECT				
BLOC NAVIGATION QUARTER SOUTHAMPTON				
DRAWING TITLE				
PROPOSED WIDE LANE BRIDGE IMPROVEMENTS				
BGL PROJECT NUMBER 30228		DRAWING STATUS INFORMATION		OFFICE NORTH
SCALE @ A1 1:250	DATE FEB 2025	DRAWN BY MM	CHECKED BY JW	
DRAWING No 30228-BGL-XX-XX-SK-C-00002				REV P03