


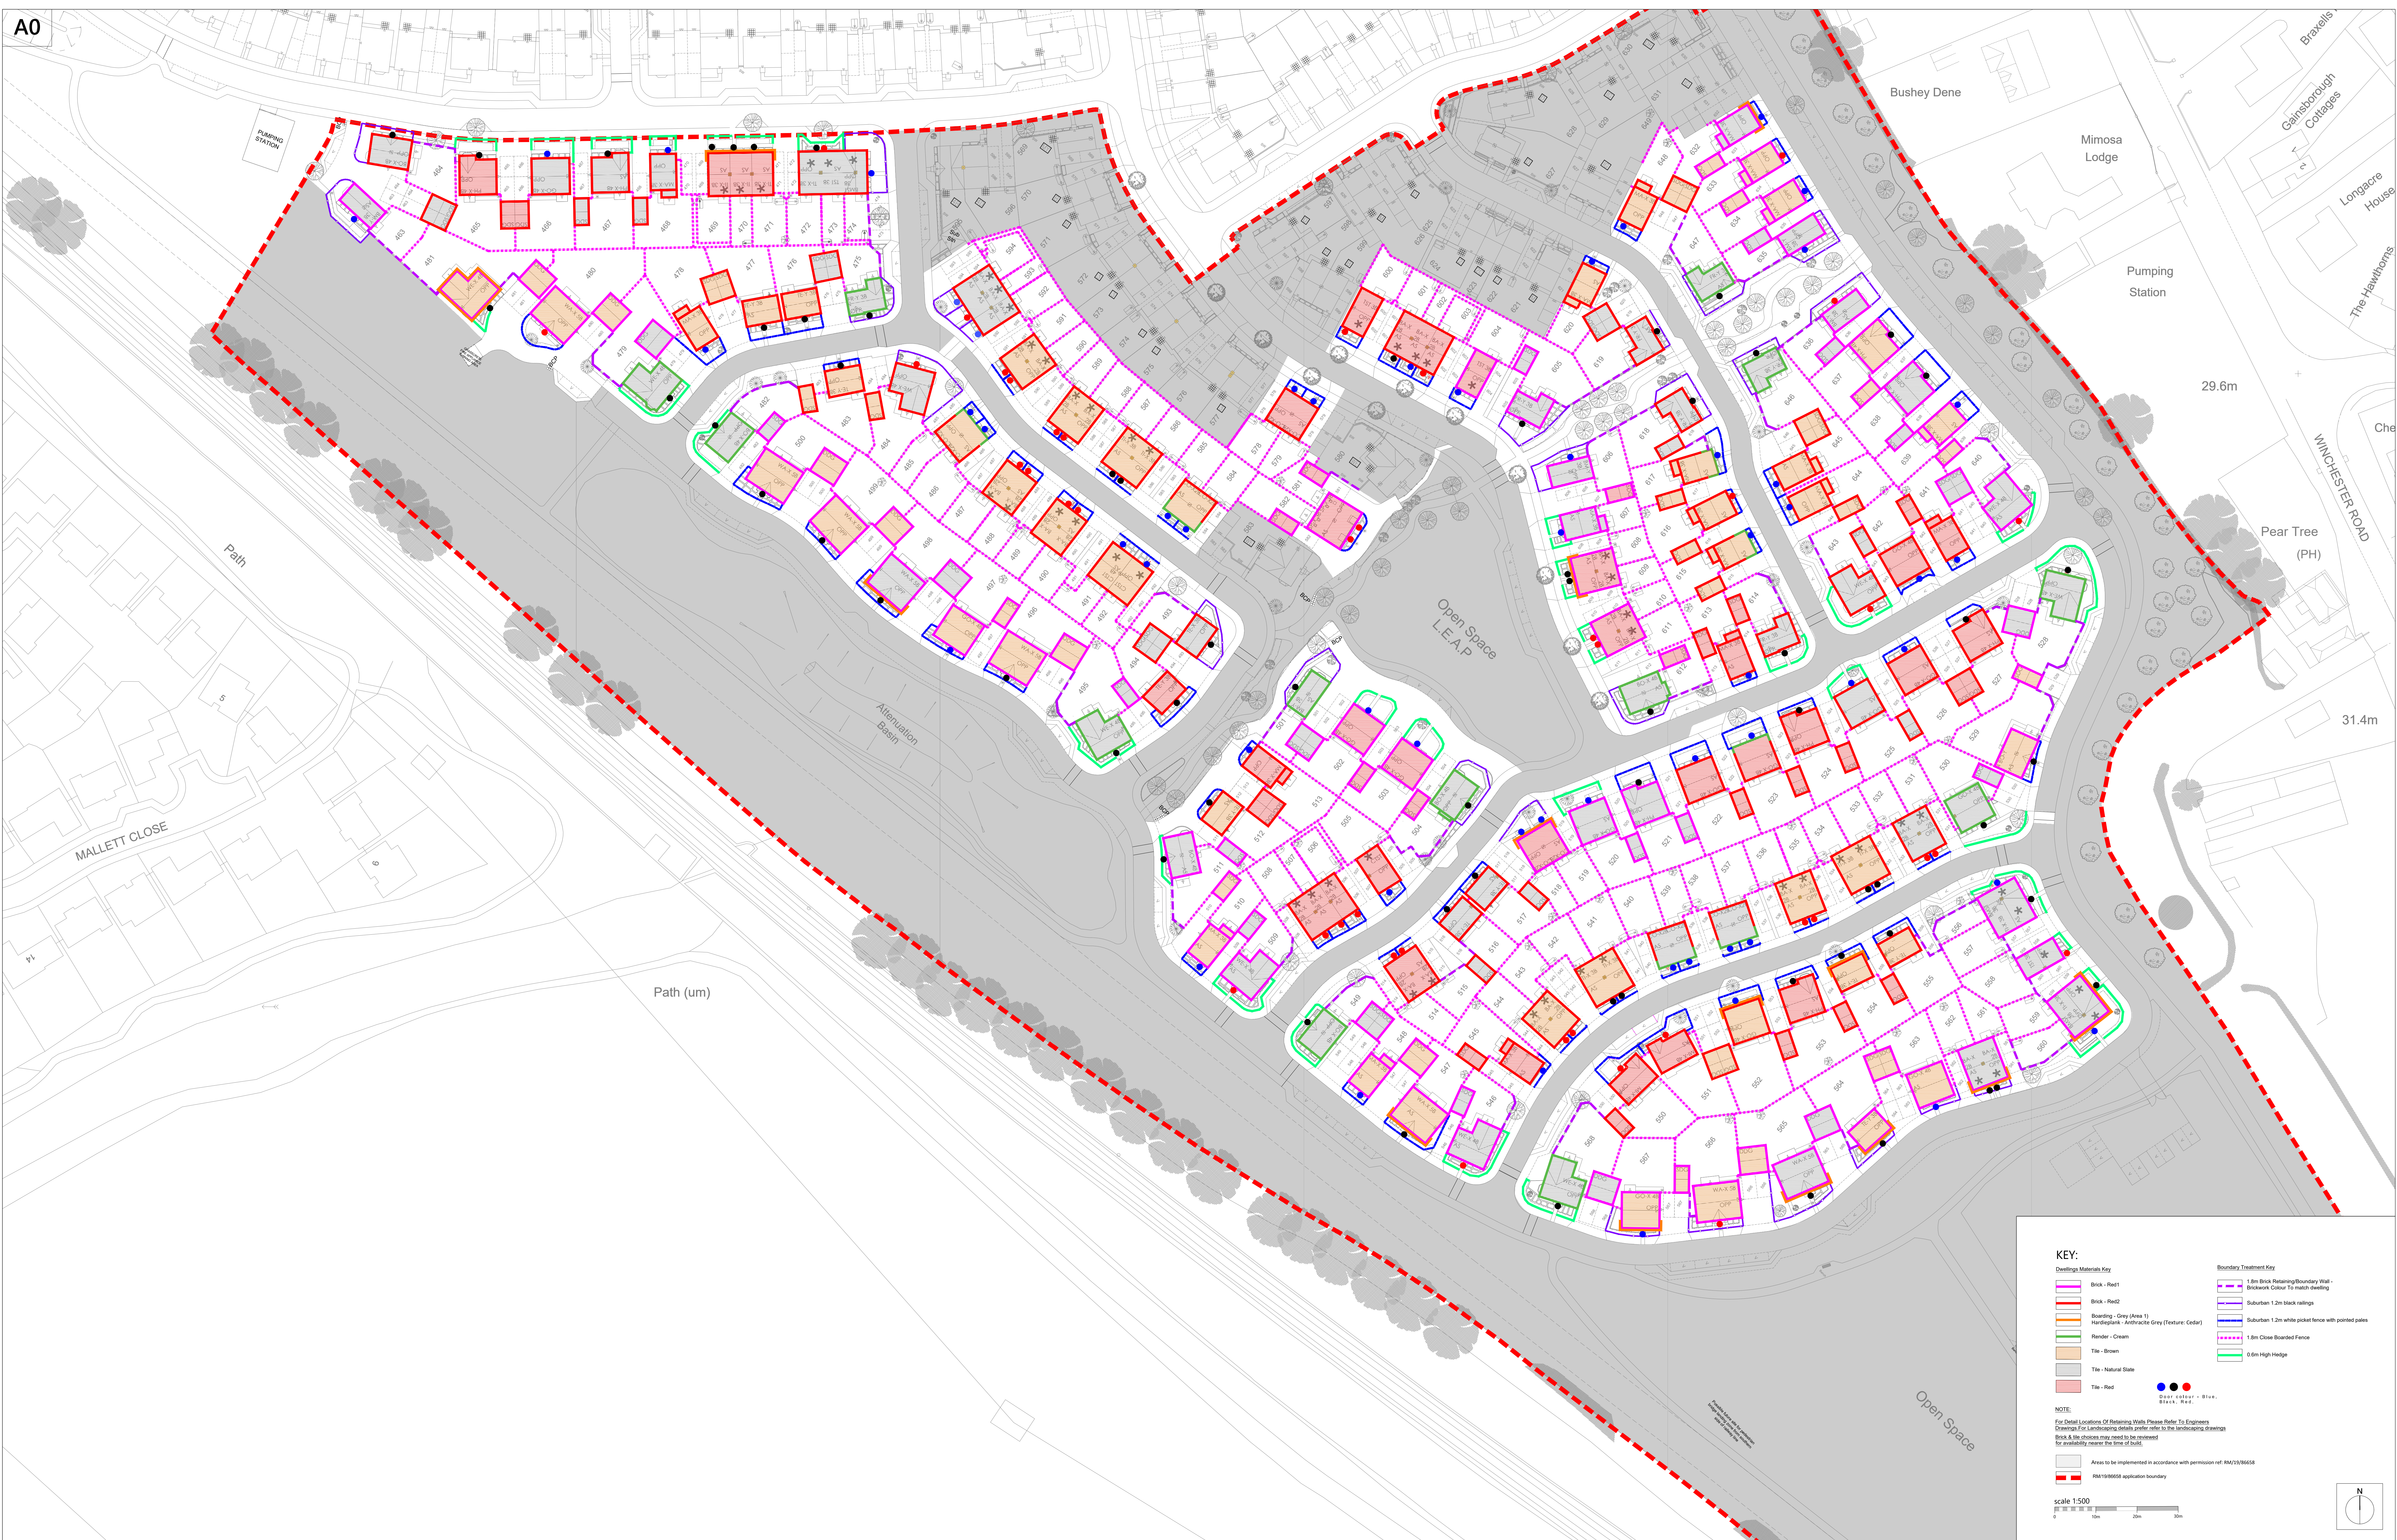

KEY:

Dwellings Materials Key

- Brick - Red
- Brick - Red
- Boarding - Grey (Area 1)
- Hardiplank - Anthracite Grey (Texture: Cedar)
- Render - Cream
- Tile - Brown
- Tile - Natural Stone
- Tile - Red

Boundary Treatment Key

- 1.8m Brick Retaining/Boundary Wall - Brickwork Colour To match dwelling
- Suburban 1.2m black railings
- Suburban 1.2m white picket fence with pointed pales
- 1.8m Close Boarded Fence
- 0.6m High Hedge

NOTE:

For Detail Locations Of Retaining Walls Please Refer To Engineers Drawings For Landscaping Details Refer To The Landscaping Drawings. Brick & tile colours may need to be reviewed for availability nearer the time of build.

Areas to be implemented in accordance with permission ref: RM/20/06658

RM/19/06058 application boundary

scale 1:500

0 10m 20m 30m

N