


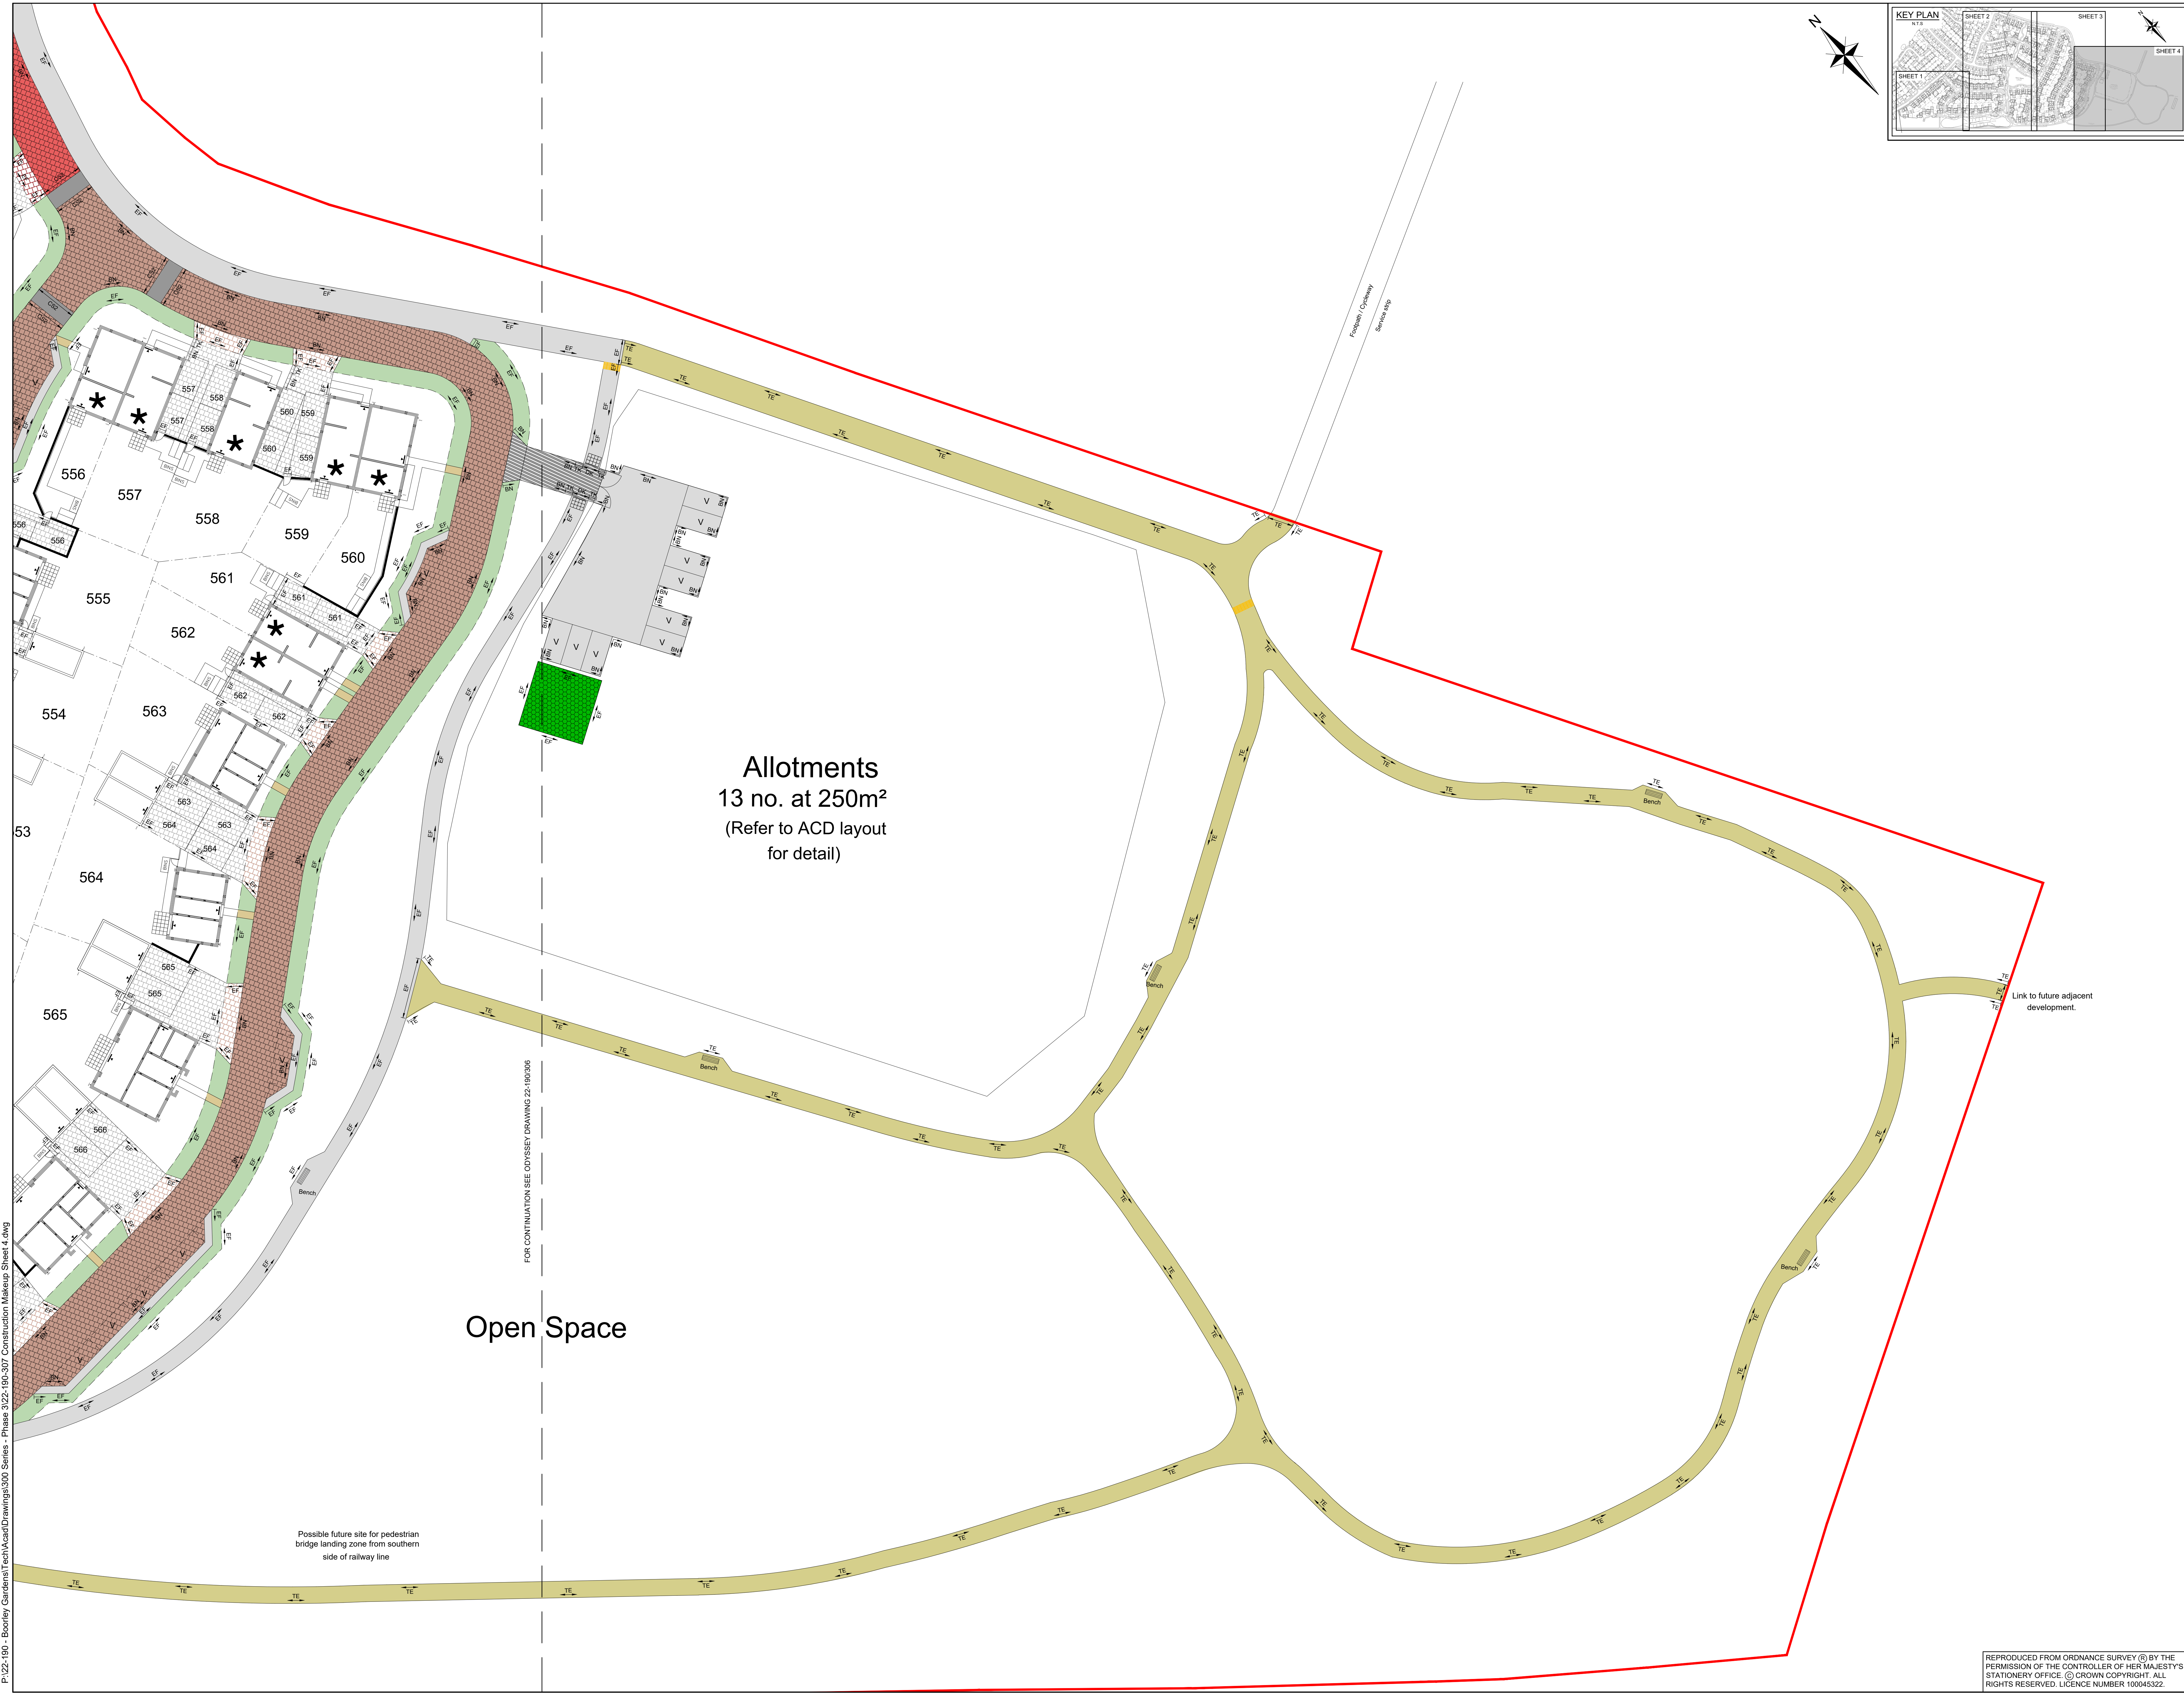

NOTES

- THIS DRAWING IS TO BE READ IN CONJUNCTION WITH THE RELEVANT SPECIFICATION AND ALL OTHER RELATED DRAWINGS ISSUED BY THE ENGINEER.
- DO NOT SCALE FROM THIS DRAWING. WORK FROM FIGURED DIMENSIONS ONLY.
- ALL DIMENSIONS SHOWN ON THIS DRAWING ARE IN METRES UNLESS OTHERWISE STATED.
- ALL DIMENSIONS, LEVELS AND SURVEY GRID CO-ORDINATES ARE TO BE CHECKED ON SITE AND THE ENGINEER NOTIFIED IMMEDIATELY OF ANY DISCREPANCIES PRIOR TO THE COMMENCEMENT OF THE WORKS.
- NO DEVIATION FROM THE DETAILS SHOWN ON THIS DRAWING IS PERMITTED WITHOUT PERMISSION FROM THE ENGINEER.
- ALL MATERIALS AND WORKMANSHIP SHALL COMPLY FULLY WITH THE MANUAL OF CONTRACT DOCUMENTS FOR HIGHWAY WORKS. VOLUME ONE. SPECIFICATION FOR HIGHWAY WORKS AND HAMPSHIRE COUNTY COUNCIL SPECIFICATION FOR ROAD CONSTRUCTION AND STANDARD DETAILS.
- THE CONTRACTOR SHALL UNDERTAKE SUCH MATERIALS TESTING AS INDICATED IN THE SPECIFICATIONS AND SHALL INCLUDE THE COST OF TESTING IN THE TENDER.
- THE PUBLIC HIGHWAY AND WORKS WILL BE KEPT CLEAN AND FREE OF DEBRIS BY USE OF WHEEL WASHING FACILITIES AND ROAD SWEEPERS TO THE COUNCIL'S SATISFACTION.
- FOR HIGHWAY CONSTRUCTION DETAILS REFER TO ODYSSEY DRAWINGS 22-190309.
- ALL BLOCK PAVING TO HAVE TWO RUNS OF SOLDIER COURSE BOTH SIDES OF ROAD PARKING AND COURT YARDS.
- PROPOSED CONSTRUCTION MATERIALS TO BE CONFIRMED BY BELLWAY HOMES.
- REFER TO ACD DRAWING BELL22453 11 & 12 FOR LANDSCAPING DETAILS.

LEGEND

- BELLWAY PARCEL BOUNDARY
- 120mm x 250mm PRECAST CONCRETE HALF BATTERED KERB WITH 100mm UPSTAND.
- 125mm x 150mm PRECAST CONCRETE BULLNOSED KERB WITH 25mm UPSTAND.
- 125mm x 150mm PRECAST CONCRETE TRANSITION KERB.
- 50mm x 150mm PRECAST CONCRETE EDGING LAID FLUSH.
- 120mm x 150mm PRECAST CONCRETE SQUARE CHANNEL KERB Laid FLUSH.
- FULL DEPTH FLEXIBLE ASPHALT CONCRETE CARRIAGEWAY CONSTRUCTION. REFER TO ODYSSEY DRAWING 22-190309 FOR DETAILS.
- TYPE 1A FULL DEPTH ASPHALT FOOTWAY. REFER TO HCC STANDARD DETAIL HCC11/C045.
- PROPOSED PATH WITHIN MANAGEMENT COMPANY VERGE
- TYPE 1B FULL DEPTH FLEXIBLE ASPHALT CONCRETE DRIVEWAY CROSSOVER. REFER TO HCC11/C045. SUB BASE INCREASED TO 150mm
- VERGE
- REGULAR BLOCK PAVING CONSTRUCTION WITHIN SHARED DRIVES. MARSHALLS OR SIMILAR APPROVED. SIZE: 200mm x 100mm x 80mm COLOUR: PENNANT GREY REFER TO ACD LANDSCAPING PLANS
- REGULAR BLOCK PAVING CONSTRUCTION WITHIN PRIVATE DRIVES. MARSHALLS OR SIMILAR APPROVED. SIZE: 200mm x 100mm x 80mm COLOUR: PENNANT GREY REFER TO ACD LANDSCAPING PLANS
- REGULAR BLOCK PAVING CONSTRUCTION WITHIN CARRIAGEWAYS. MARSHALLS OR SIMILAR APPROVED. SIZE: 200mm x 100mm x 80mm COLOUR: PENNANT GREY REFER TO ACD LANDSCAPING PLANS
- REGULAR BLOCK PAVING CONSTRUCTION WITHIN CARRIAGEWAYS. MARSHALLS OR SIMILAR APPROVED. SIZE: 200mm x 100mm x 80mm COLOUR: RED/CHARCOAL REFER TO ACD LANDSCAPING PLANS
- REGULAR BLOCK PAVING CONSTRUCTION WITHIN PRIVATE DRIVES. MARSHALLS OR SIMILAR APPROVED. SIZE: 200mm x 100mm x 80mm COLOUR: RED/CHARCOAL REFER TO ACD LANDSCAPING PLANS
- REGULAR BLOCK PAVING CONSTRUCTION WITHIN CARRIAGEWAYS. MARSHALLS OR SIMILAR APPROVED. SIZE: 200mm x 100mm x 80mm COLOUR: TRADITIONAL REFER TO ACD LANDSCAPING PLANS
- REGULAR BLOCK PAVING CONSTRUCTION WITHIN PRIVATE DRIVES. MARSHALLS OR SIMILAR APPROVED. SIZE: 200mm x 100mm x 80mm COLOUR: TRADITIONAL REFER TO ACD LANDSCAPING PLANS
- PRIVATE ASPHALT DRIVEWAY REFER TO DRAWING 22-190310
- COMPACTED HOGGIN CONSTRUCTION WITHIN FOOTWAY REFER TO DRAWING 22-190310
- GRASS GRID REINFORCEMENT BY CORE LANDSCAPE PRODUCTS OR SIMILAR, INSTALLED TO MANUFACTURERS SPECIFICATIONS
- PROPOSED BUFF COLOURED BLISTER TACTILE PAVING AS NOTED ON HCC STANDARD DETAIL HCC11/C060
- PROPOSED BUFF COLOURED CORDOUIY TACTILE PAVING. REFER TO HCC11/C060
- PROPOSED BIN STORAGE (1.8m x 0.9m) ON 450 x 450mm SLABS
- 450 x 450mm SLABS FOR PATIO AREAS (MIN 1.8m x 1.8m, MAX 1.8m x 2.7m)
- 900mm PRIVATE FOOTPATH. 450x450mm PAVING SLABS
- PROPOSED SHED/ CYCLE STORE (2.0m x 1.4m) TO BELLWAY SPECIFICATION.
- BIN COLLECTION POINT

TENDER ISSUE

Rev	Amendments	Iss	Chk	App	Date

ODYSSEY

Towers House
White Hart Lane
Barnes
London W8 5NF
Tel: 0208 331 1144
Email: info@odysseyconsult.co.uk
www.odysseyconsult.co.uk

Job Title

**BOORLEY GARDENS
PHASE 3**

Drawing Title

**CONSTRUCTION MAKEUP
SHEET 4**

Client

Bellway

Scale	1:250 @A0	Date	DEC 24	Designed	TB
Drawn	BT	Checked	SOM	Approved	RM
Job No	22-190	Drawing No	22-190/307	Rev	-

REPRODUCED FROM ORDNANCE SURVEY © BY THE PERMISSION OF THE CONTROLLER OF HER MAJESTY'S STATIONERY OFFICE. © CROWN COPYRIGHT. ALL RIGHTS RESERVED. LICENCE NUMBER 100045322.