


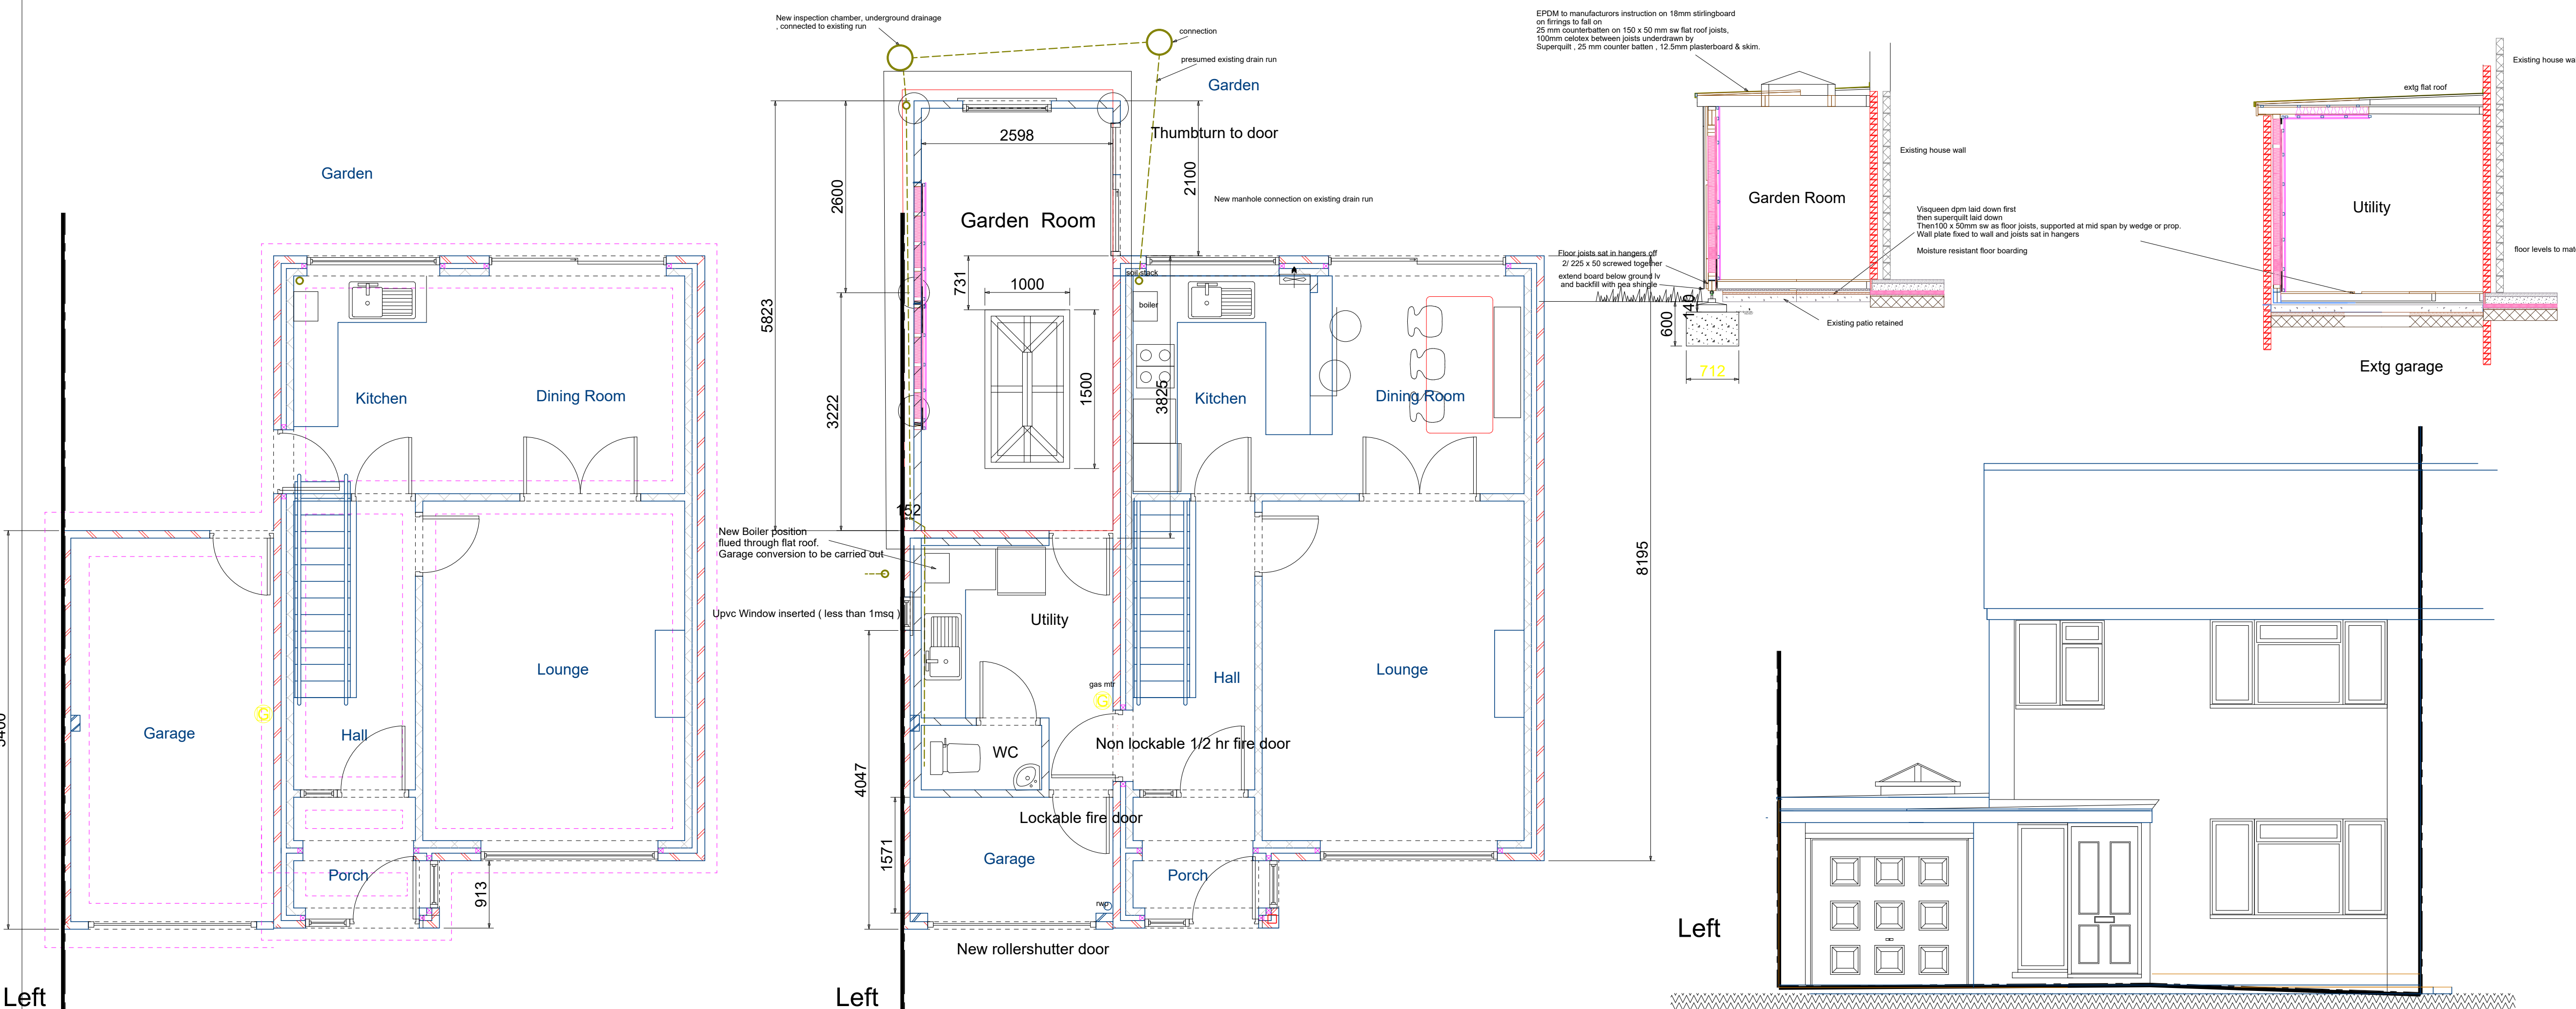


Notes

=====

=====

=====

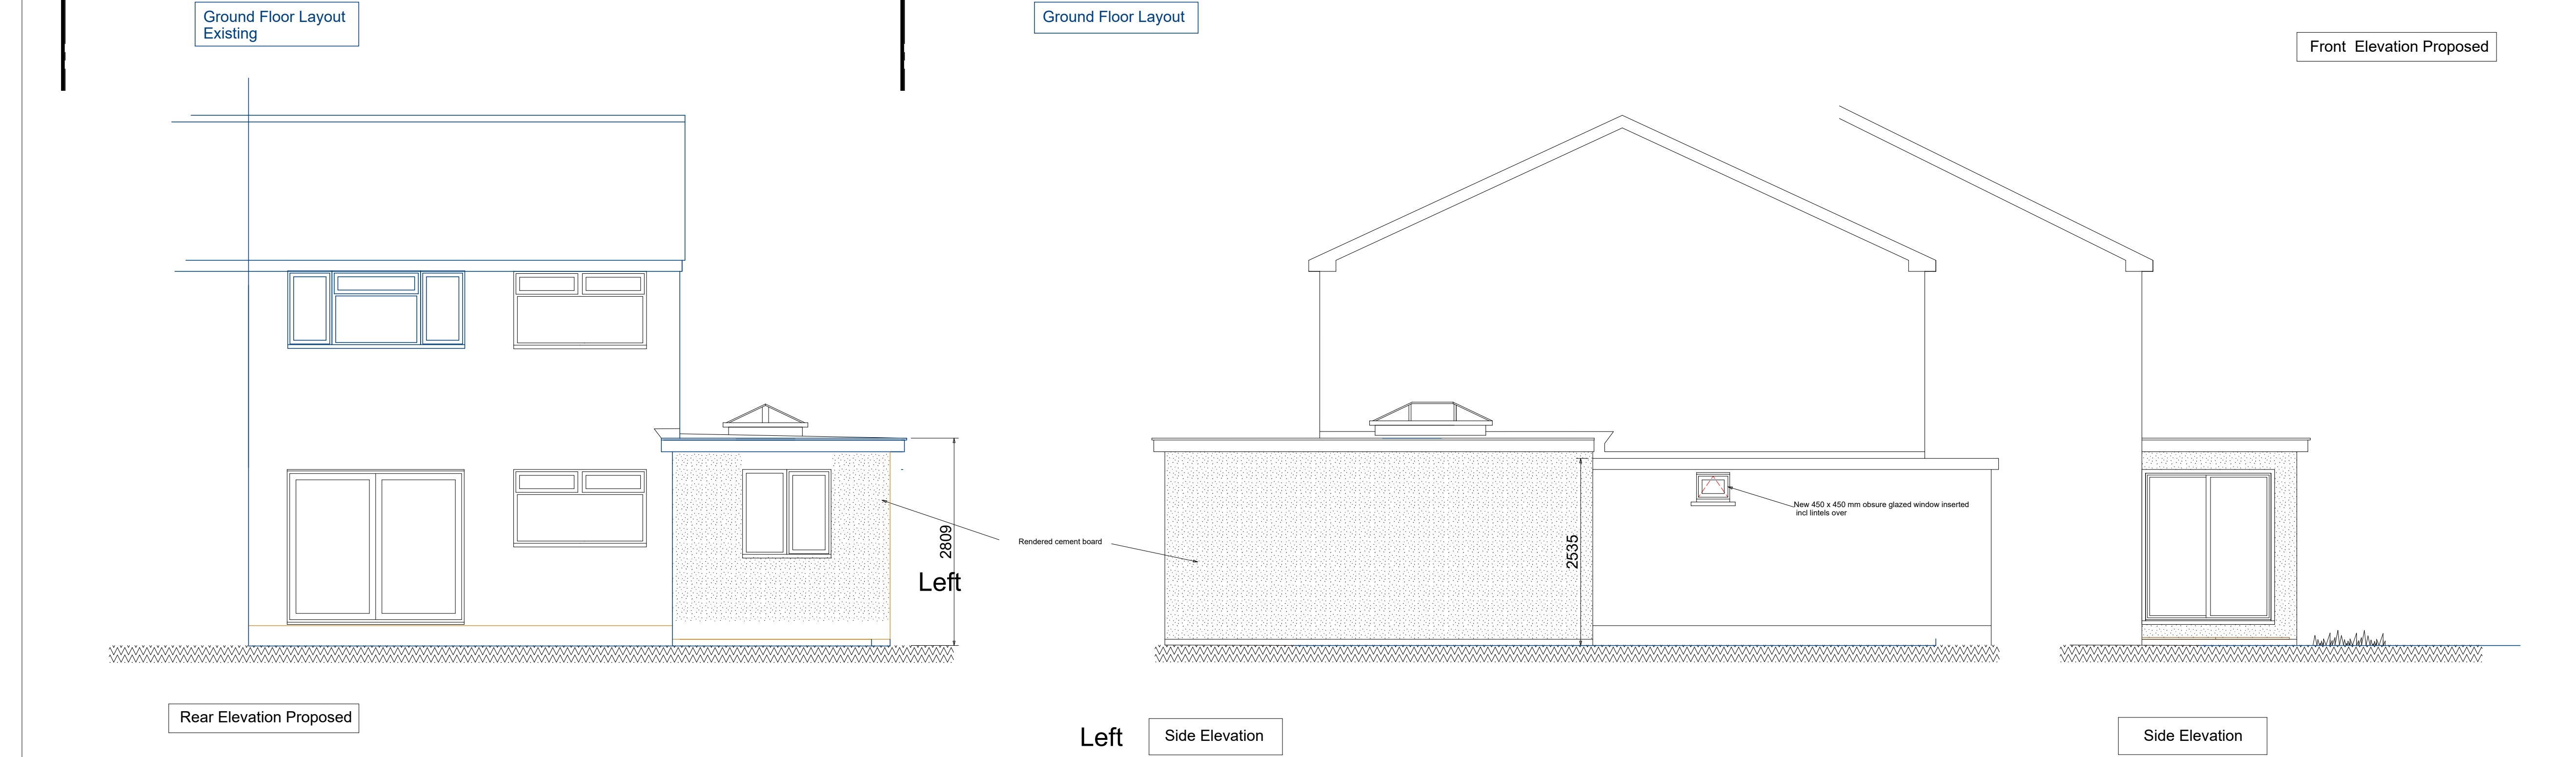

Project

Garden Room & Garage Conversion
147 Bodycoats Road
Chandlers Ford, SO53 2NP

Drawing Title

Proposed Plans & Elevations

Client

Mr & Mrs Favell

Drawing No.

FAV/02/25

Date

April 25

Drawn by

Name

Scale

1:50

Checked by

Name

Page Size - A1

3000 mm