


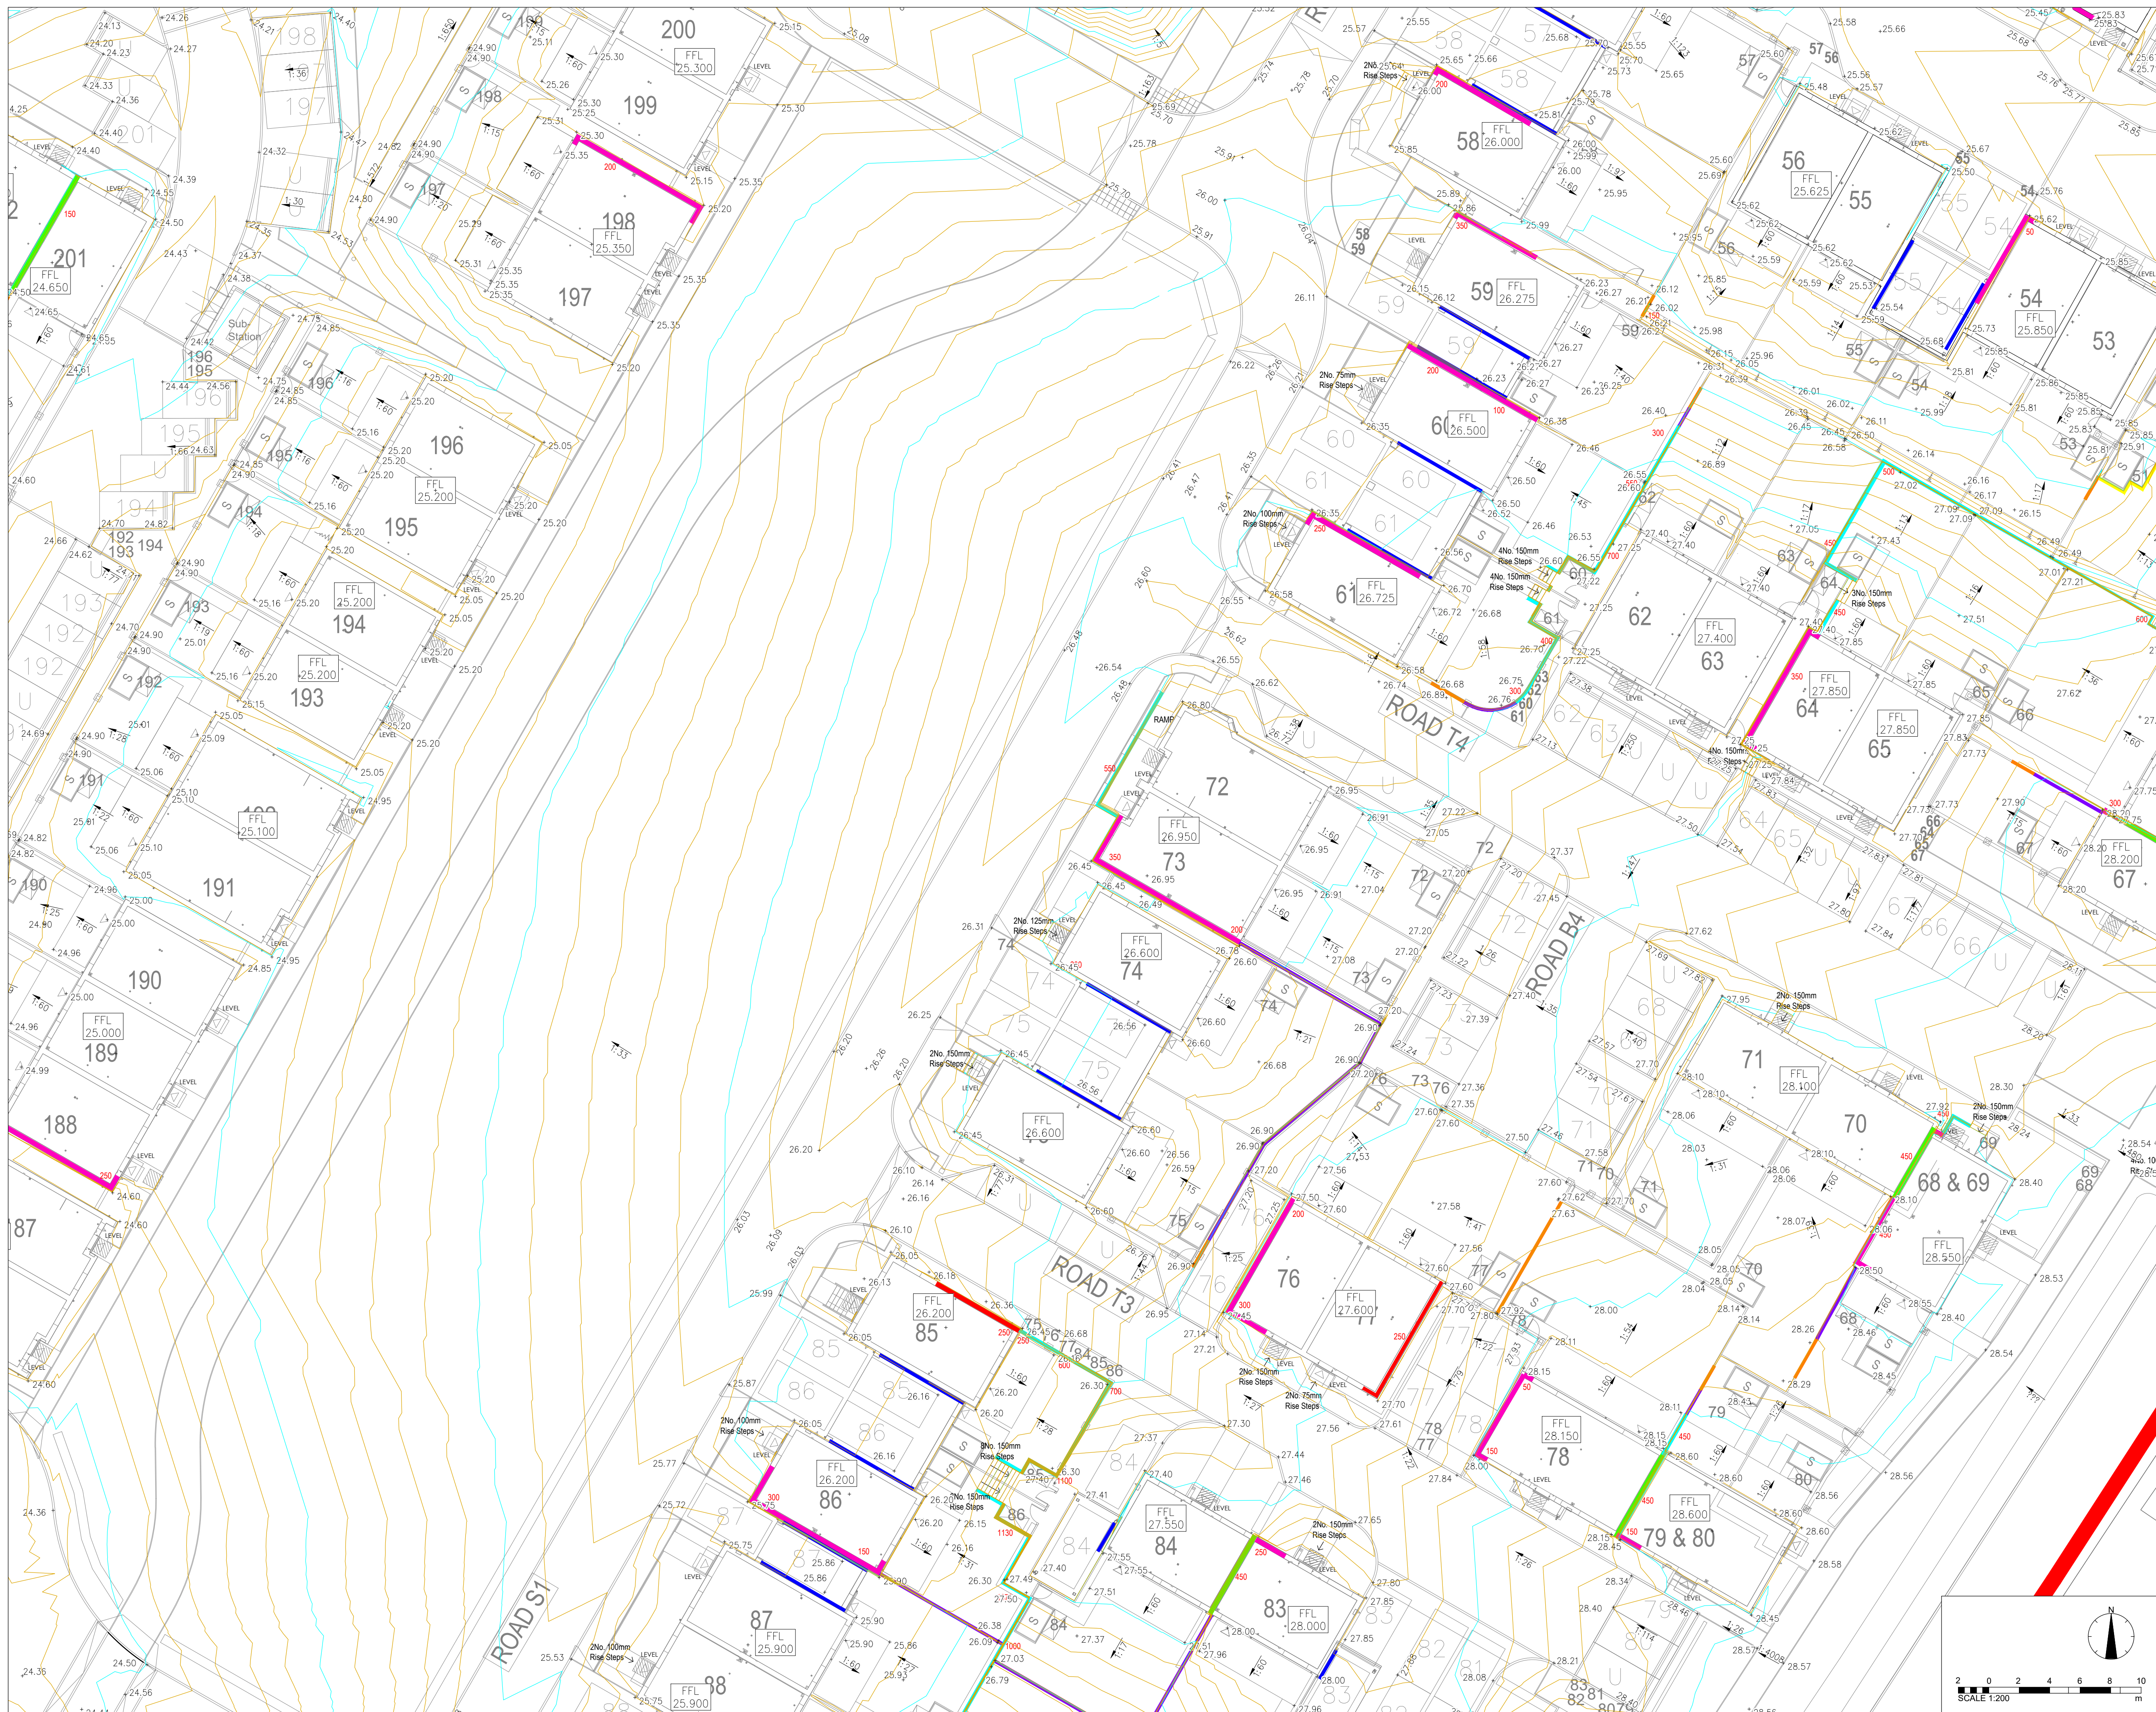

DISCLAIMER NOTES:

- THIS DOCUMENT IS COPYRIGHT OF THE ORIGINATOR AND MUST BE TREATED AS CONFIDENTIAL.
- THIS DOCUMENT MUST NOT BE ALTERED, REPRODUCED OR DISTRIBUTED WITHOUT THE PRIOR WRITTEN CONSENT OF THE ORIGINATOR.
- THIS DOCUMENT MUST NOT BE ALTERED - THE ORIGINATOR ACCEPTS NO RESPONSIBILITY FOR ANY DISCREPANCIES ARISING AS A RESULT OF THE ORIGINATORS INFORMATION BEING ALTERED BY OTHERS.
- ANY DISCREPANCY MUST BE REPORTED TO THE ORIGINATOR
- DO NOT SCALE THIS DOCUMENT - USE FIGURED DIMENSIONS ONLY
- ALL DIMENSIONS MUST BE CHECKED ON SITE PRIOR TO COMMENCEMENT OF ANY RELATED WORK
- THIS DOCUMENT MUST BE READ IN CONJUNCTION WITH ALL SUPPORTING DOCUMENTS PRODUCED BY THE ORIGINATOR AND OTHER PROJECT DISCIPLINES
- THIS DOCUMENT IS NOT TO BE USED AS A BASIS FOR ANY TYPE OF BACKGROUND INFORMATION PRODUCED BY THIRD PARTIES - THIS MUST BE TREATED AS INDICATIVE ONLY
- USERS OF THIS DOCUMENT ARE RESPONSIBLE FOR CHECKING WHICH REVISION IS CURRENT
- THE DOCUMENT STATUS "INFORMATION" OR "PRELIMINARY", INDICATES THAT THIS DRAWING IS FOR REFERENCE PURPOSES ONLY - THE ORIGINATOR WILL ACCEPT NO LIABILITY FOR ANY INCONSISTENCY OR INACCURACY IN INFORMATION UNDER THIS STATUS
- THE DOCUMENT STATUS "RECORD" OR "AS BUILT" HAS BEEN PREPARED IN PART, BASED UPON INFORMATION FURNISHED BY OTHERS WHILE THIS INFORMATION IS BELIEVED TO BE CORRECT AND ACCURATE, THE ORIGINATOR ACCEPTS NO LIABILITY FOR THE ACCURACY "RECORD" OR "AS BUILT" DOCUMENT OR FOR ANY ERRORS OR OMISSIONS THAT MAY HAVE BEEN INCORPORATED INTO IT AS A RESULT OF INCORRECT INFORMATION PROVIDED TO THE ORIGINATOR. THOSE RESPONSIBLE FOR THE INFORMATION MUST BE ADVISED TO OBTAIN AN INDEPENDENT VERIFICATION OF ITS ACCURACY

DRAWING NOTES:

CDM REGULATIONS 2015
SIGNIFICANT OR NON-OBVIOUS RISKS AND RISKS WHICH ARE DIFFICULT TO MANAGE
ARE IDENTIFIED ON THIS DRAWING USING THE FOLLOWING SYMBOL IDENTIFIED TO
THE RIGHT WITH BRIEF ACCOMPANYING TEXT. FOR FURTHER DETAILS OF THE RISKS
IDENTIFIED BY DESIGNERS, REFERENCE SHOULD BE MADE TO CDM HAZARD

REGISTER.
EXTERNAL REFERENCES

EXTERNAL REFERENCES:
THIS INFORMATION & RIDGE & PARTNERS LLP CIVIL 3D & ASSOCIATED 3D OUTPUTS ARE
BASED UPON THE FOLLOWING INFORMATION FROM THE DESIGN TEAM

ARCHITECT REFERENCE:
• **AXIS MASON DRAWING No. 4101-AXM-00-00-DR-A-0500 REV. T3 (DATED 11/09/2023)**

SURVEY REFERENCE:
 • **SURVEY DWG No.** ENC/ONE-HH-FEB21 (FEBRUARY 2021)
 IT IS THE RESPONSIBILITY OF THE CONTRACTOR TO VERIFY THIS INFORMATION IS CURRENT
 PRIOR TO CONSTRUCTION

LEGEND

MAJOR CONTOUR

MINOR CONTOUR

FINISHED FLOOR LEVEL

PROPOSED LEVEL

PROPOSED GRADE

150mm RETAINING STRUCTURE – TYPE FP

600 OR MORE RETAINING WALL – REFER TO BOUNDARY WALL TYPE OR LANDSCAPING DETAILS FOR CONSTRUCTION DETAIL. HEIGHT DIFFERENCE INDICATED.

HEIGHT DIFFERENCE IN LEVELS (mm)

SIDE STEP – STEP IN THE HOUSE FOUNDATION SLAB. GF FLOOR LEVEL DIFFERENCE INDICATED.

UNDERBUILT – WHERE EXTERNAL BRICKWORK IS LOWER THAN STANDARD HEIGHT. HEIGHT DIFFERENCE BETWEEN GF & EXTERNAL GL INDICATED.

SLAB STEP – WHERE CARPORT SLAB LEVEL NEEDS TO BE LOWER THAN EXPECTED, TO ALLOW FOR LANDSCAPE FINISHES. SLAB HEIGHT DIFFERENCE INDICATED.

GRAVEL BOARD 150mm

GRAVEL BOARD 300mm

RAISED PAD PROOF COURSE

C04	DRAWING UPDATED FROM COMMENTS	17/01/2025	JF
C03	UPDATED GARDEN LEVELS & GRADIENT - PHASE 2	10/01/2025	PO
C02	LEVELS UPDATED FOR PARCEL 2	08/07/2024	JF
C01	ISSUE FOR CONSTRUCTION	02/04/2024	JF
T05	UPDATED LEVELS	12/01/2024	PO
T05	UPDATED LEVELS PARCEL	29/09/2023	PO
T04	BLOCK E RETAINING WALL COLOURS UPDATED	15/11/2022	TC
T03	RETAINING WALL HEIGHTS ADDED	09/11/2022	JM
T02	BLOCK E RETAINING WALL ADDED	04/11/2022	JM
T01	ISSUED FOR TENDER	28/10/2022	PO
P01	RETAINING WALL INFORMATION ADDED	21/10/2022	JM
-	INITIAL ISSUE	14/10/2022	JM
REV	DESCRIPTION	DATE	DRAWN

ORIGINATOR:

RIDGE

1 ROYAL COURT
KINGS WORTHY
WINCHESTER
SO23 7TW

TEL: 01962 834400

WWW.RIDGE.CO.UK

TEL: 01962 834400

WWW.RIDGE.CO.UK

CLIENT:



IN ASSOCIATION WITH:

PROJECT:
PROPOSED RESIDENTIAL DEVELOPMENT
ONE HORTON HEATH
FIRST RESIDENTIAL PARCEL

TITLE:

PROPOSED LEVELS LAYOUT

SHEET 9

TECH: JM	CSE: Tom Clark I have reviewed this document <i>Walt</i>	ICSE: Chris Levitt I am approving this document <i>Chris</i> 12/01/2022	SCALE: 1:200 @ A1
INITIAL ISSUE: 14/10/2022			

STATUS:
A5 - SUITABLE FOR CONSTRUCTION

DRAWING No:							
PROJECT:	ORG:	ZONE:	LEVEL:	TYPE:	ROLE:	NUMBER:	REV:
5015560	RDG	XX	ST	DB	C	1119	C04