


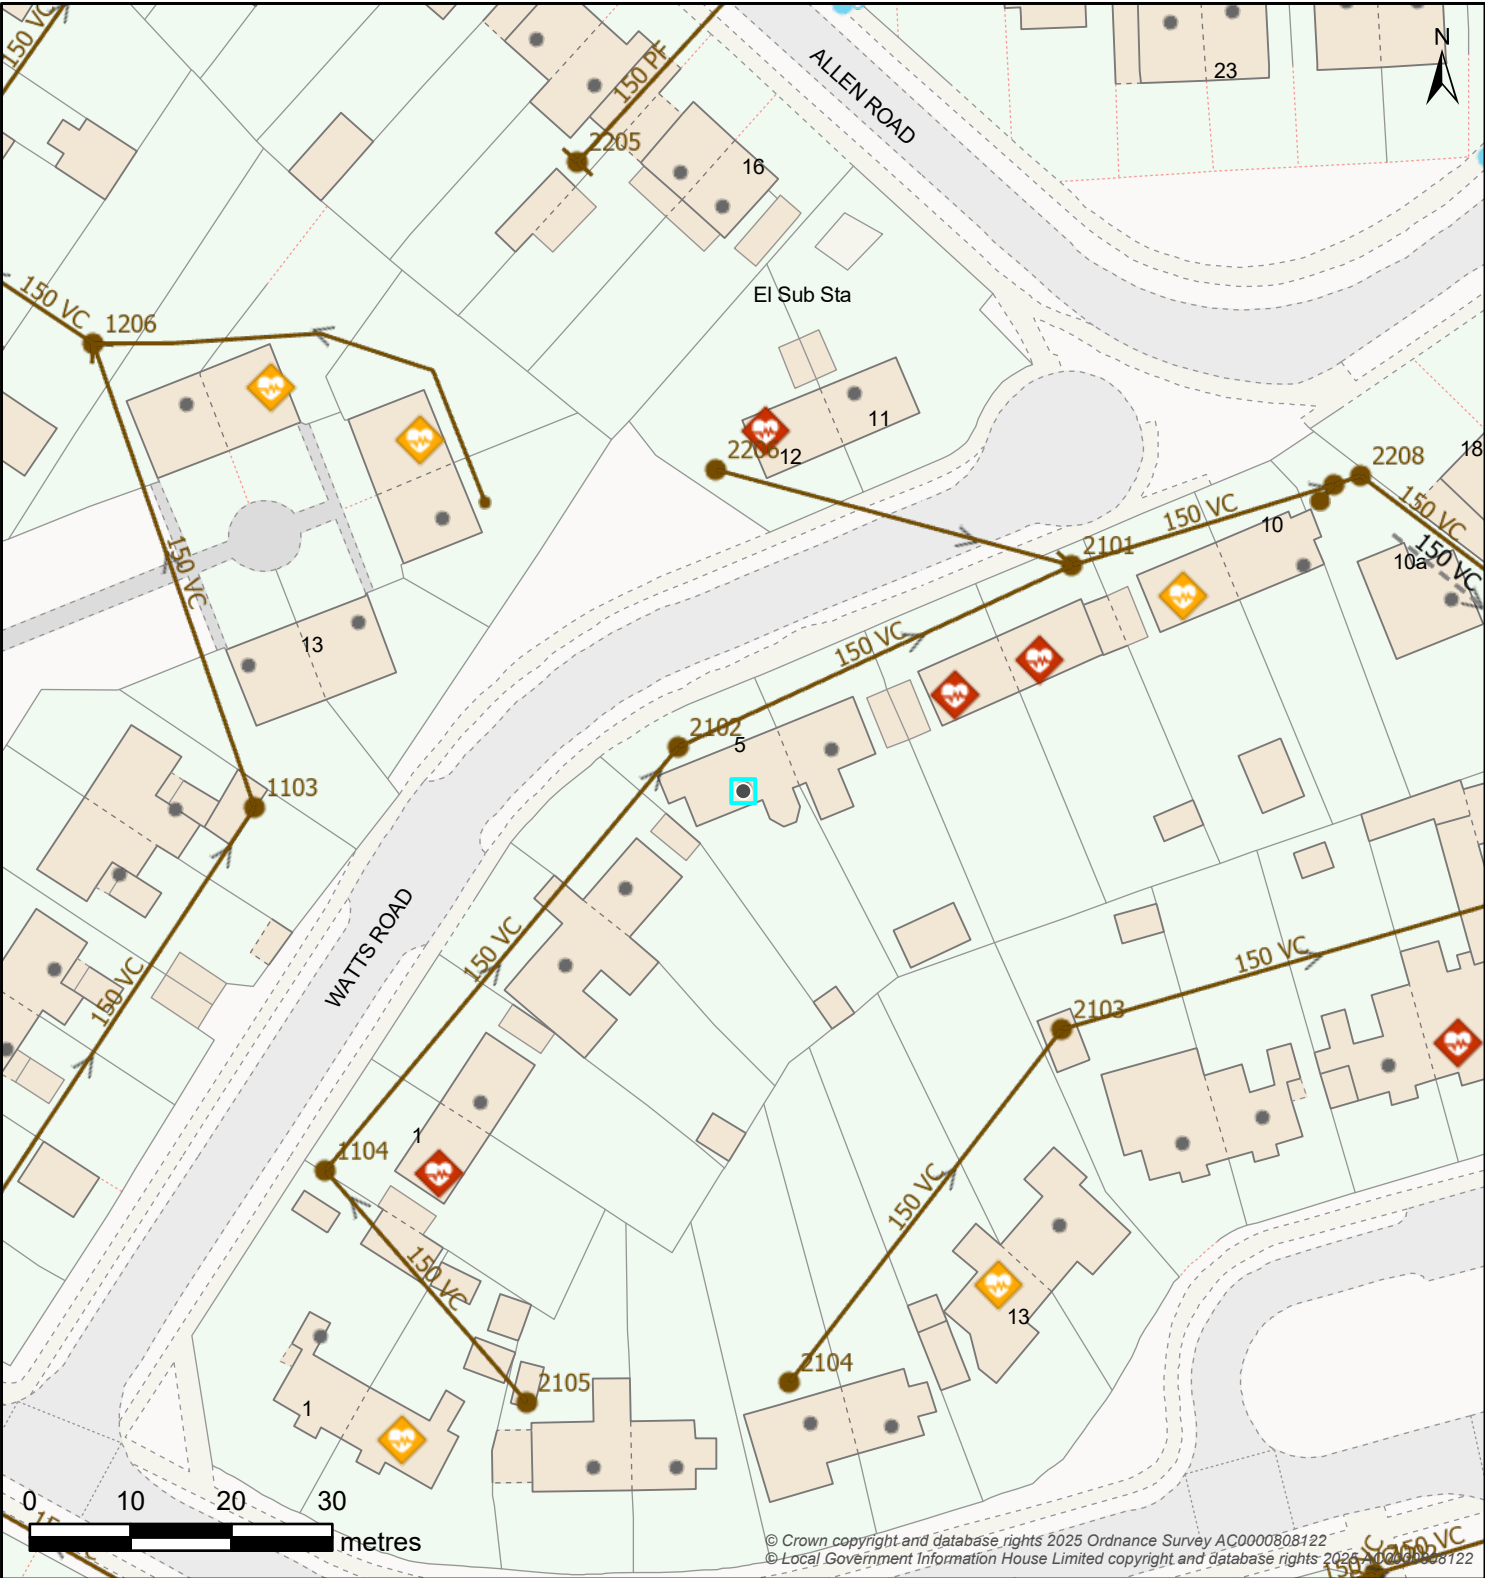

© Crown copyright and database rights 2025 Ordnance Survey AC0000808122  
© Local Government Information House Limited copyright and database rights 2025 AC0000808122

### Map Title: SW Print

Printed By: Lia.Loversidge  
Date Printed: 09/06/2025  
Map Scale: 750

*The information provided is believed to be correct but is provided on an 'as is' basis and without any warranty or condition express or implied, statutory or otherwise as to its quality or fitness for purpose. Actual positions of assets should always be determined on site.*



| Boundary Box                             |                                               | Break Pressure Tank                               |                                                     | Capped End                                   |                                            | Hydrant                         |  |  |
|------------------------------------------|-----------------------------------------------|---------------------------------------------------|-----------------------------------------------------|----------------------------------------------|--------------------------------------------|---------------------------------|--|--|
| <div><div></div></div> Boundary Box      | <div><div>BPT</div></div> Break Pressure Tank | <div><div></div></div> Capped End                 | <div><div></div></div> Emptying Plug                | <div><div></div></div> Fire Hydrant          | <div><div>WOH</div></div> Washout Hydrant  |                                 |  |  |
| Pressure Monitoring                      |                                               | Service Reservoir                                 |                                                     | Meter                                        |                                            | Valve - Controllable            |  |  |
| <div><div></div></div> Logger            | <div><div></div></div> Covered                | <div><div></div></div> Tower                      | <div><div></div></div> Meter                        | <div><div></div></div> Open Valve            | <div><div></div></div> Closed Valve        | <div><div></div></div> Stop Tap |  |  |
| Site                                     |                                               |                                                   |                                                     | Valve - Flow                                 |                                            |                                 |  |  |
| <div><div></div></div> Abstraction Point | <div><div></div></div> Supply Works           | <div><div>AV</div></div> Air Valve                | <div><div>NRV</div></div> Non-Return Valve          | <div><div>WO</div></div> Washout Empty Valve |                                            |                                 |  |  |
| <div><div></div></div> Booster Station   | <div><div></div></div> Transfer Station       | Valve - Pressure                                  |                                                     |                                              | Pipe Bridge                                |                                 |  |  |
| <div><div></div></div> Surface Reservoir | <div><div></div></div> Underground Source     | <div><div>PRV</div></div> Pressure Reducing Valve | <div><div>PSV</div></div> Pressure Sustaining Valve | <div><div></div></div> Pipe Bridge           |                                            |                                 |  |  |
| Water Pipe                               |                                               |                                                   |                                                     | Water Area                                   |                                            |                                 |  |  |
| <div><div></div></div> Communication     | <div><div></div></div> Trunk                  | <div><div></div></div> Decommissioned             |                                                     | <div><div></div></div> Water Supply Zone     | <div><div></div></div> District Meter Area |                                 |  |  |
| <div><div></div></div> Distribution      | <div><div></div></div> Raw                    | <div><div></div></div> Discolouration             |                                                     |                                              |                                            |                                 |  |  |
| <div><div></div></div> Non-Potable       | <div><div></div></div> Private                |                                                   |                                                     |                                              |                                            |                                 |  |  |