


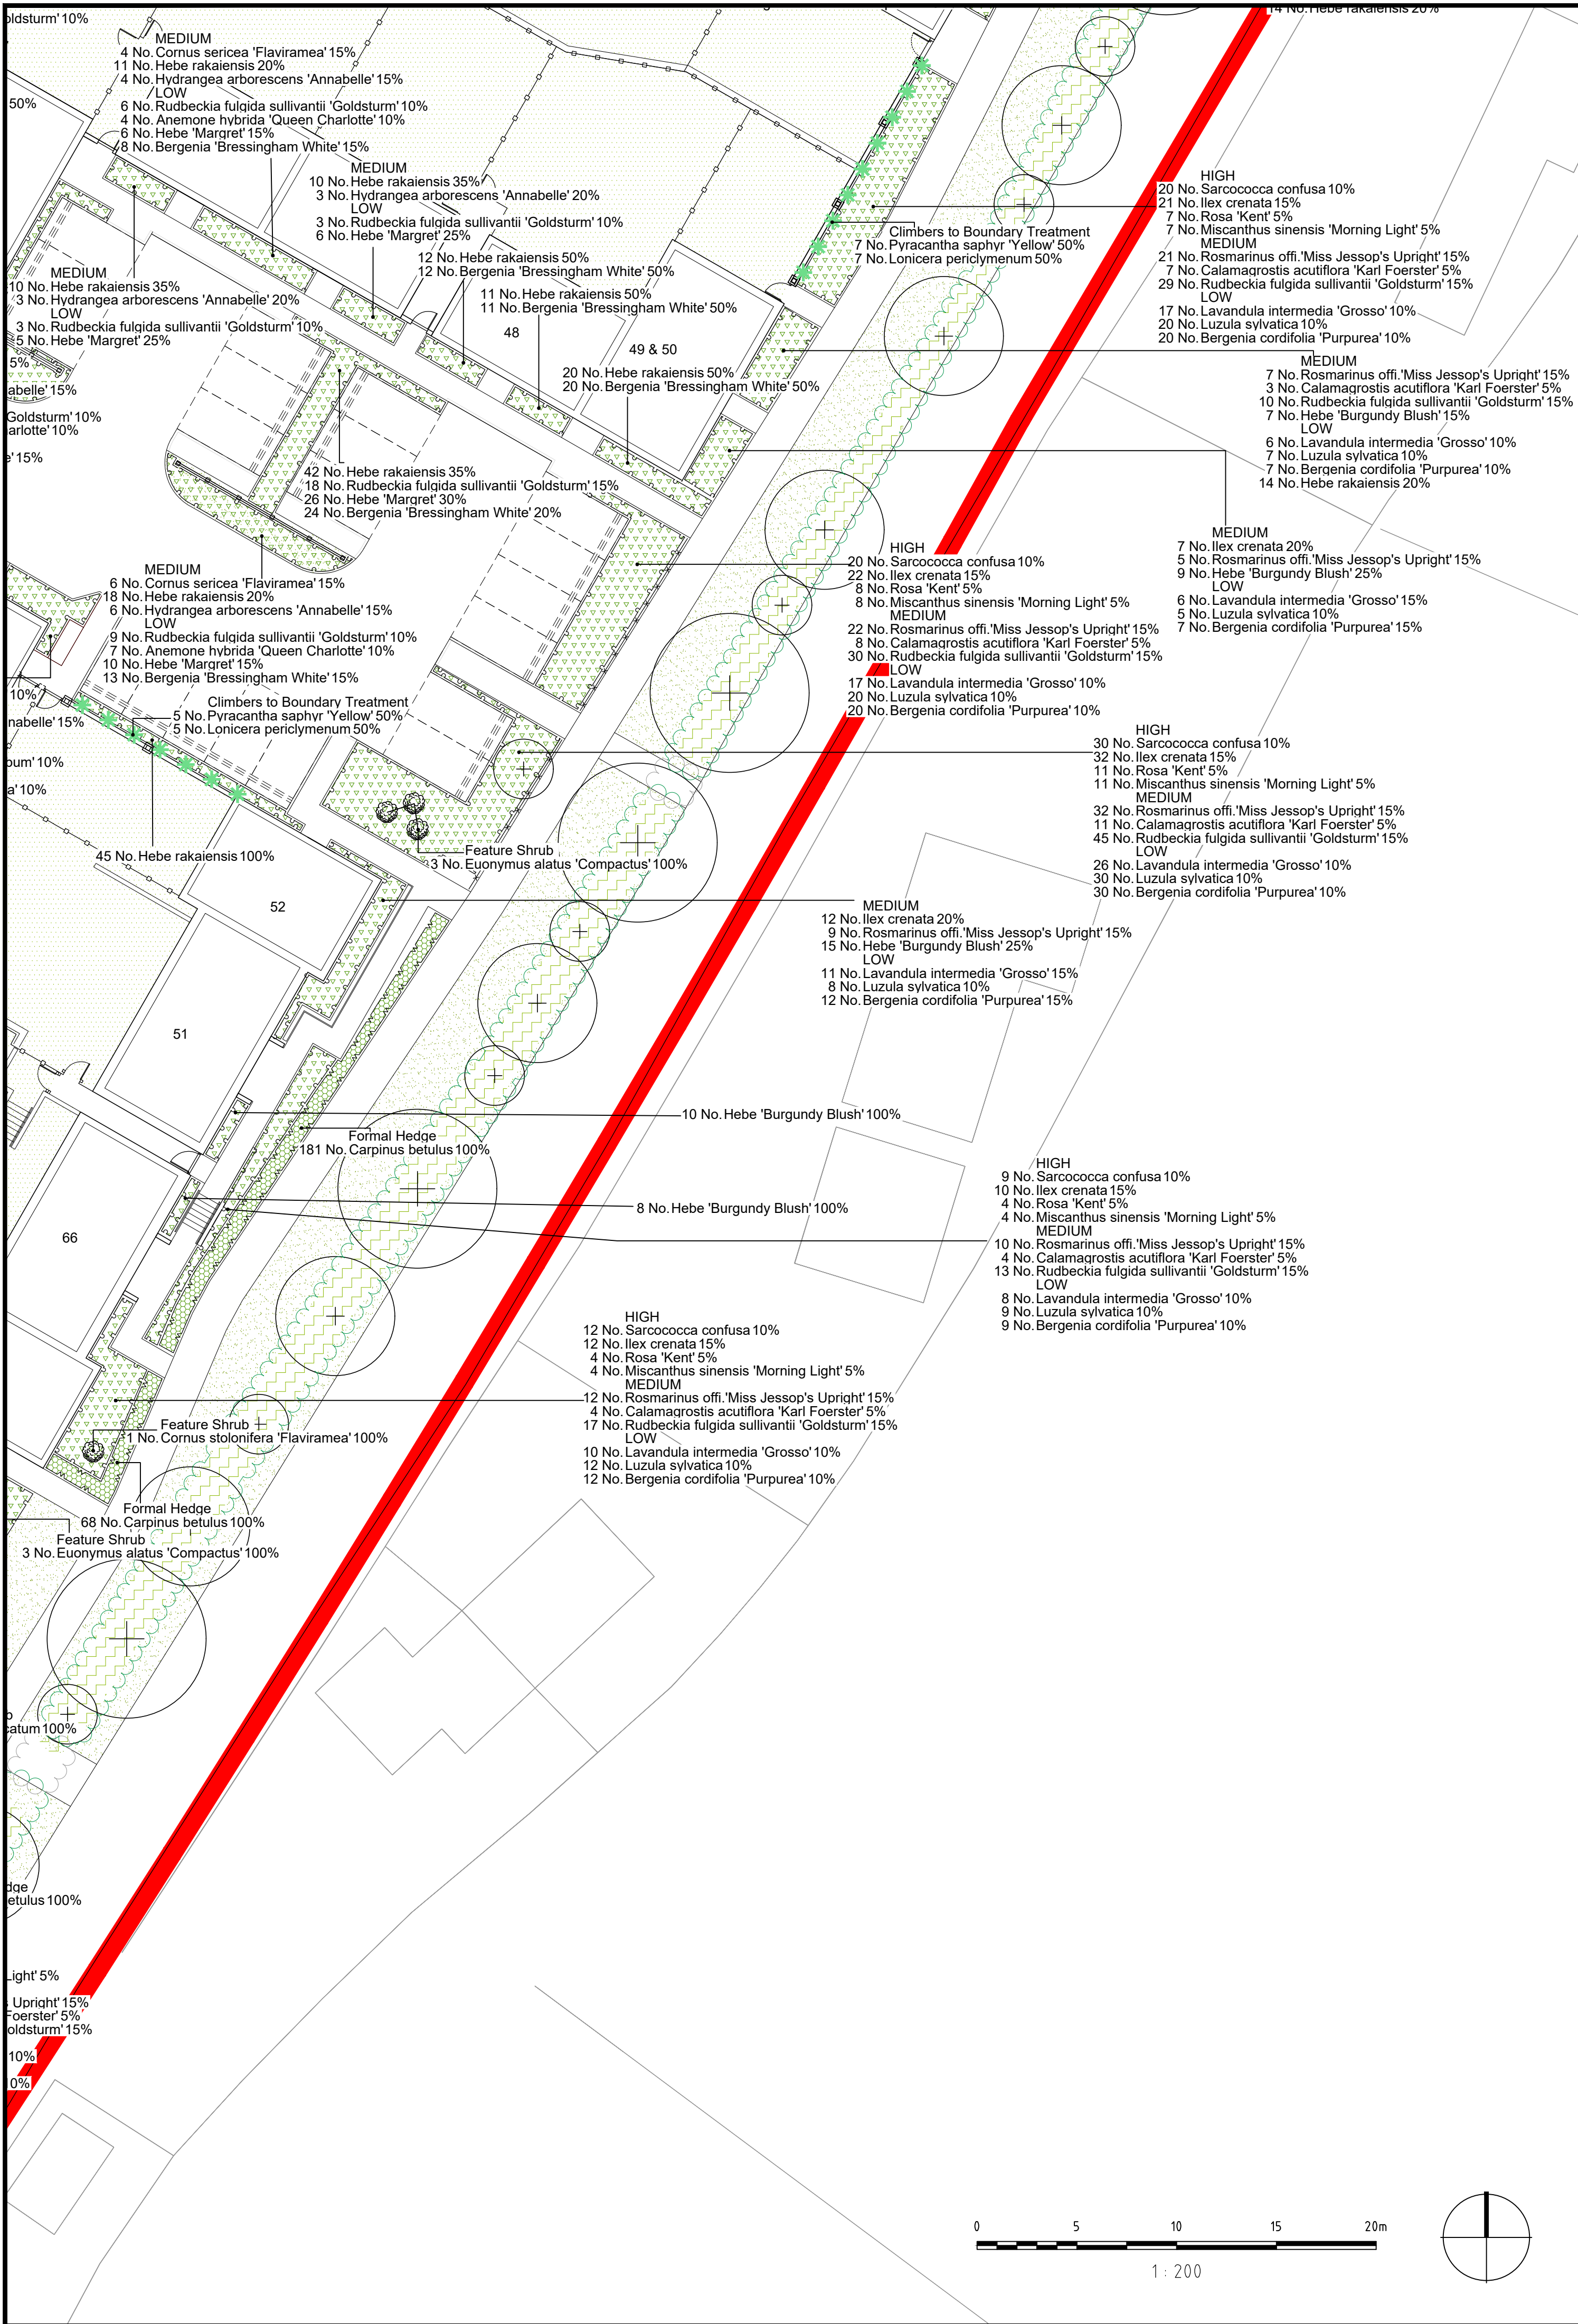

Detailed Planting Schedule					
Formal Hedges					
No.	Species Name	Specification	Density	Pot Size	Height
3894 No.	Carpinus betulus	BR: Formal Hedge Planting: Double staggered	7/m		80-100cm
2709 No.	Ilex crenata	C: Low Hedge Planting: Double Staggered	7/m	5L	40-60cm
706 No.	Taxus baccata	BR: Hedge Planting: Double staggered	7/m		80-100cm
Total :7309 No.					
Native Hedgerow					
No.	Species Name	Specification	Density	Pot Size Height	
130 No.	Acer campestre	Whip :Boundary Native Hedgerow	7/m	80-100cm	
105 No.	Acer campestre	1+1: transplant: 3 brks :BR :Native Hedgerow Mix	0.45Ctr Double Staggered at 0.45m offset	40-60cm	
28 No.	Carpinus betulus	1+0: Branched: BR :Native Hedgerow Mix	0.45Ctr Double Staggered at 0.45m offset	40-60cm	
67 No.	Cornus sanguinea	1+1: transplant: 3 brks :BR :Native Hedgerow Mix	0.45Ctr Double Staggered at 0.45m offset	40-60cm	
16 No.	Corylus avellana	WHIP :Boundary Native Hedgerow	1/m	60-80cm	
195 No.	Corylus avellana	1+1: transplant: 3 brks :BR :Native Hedgerow Mix	0.45Ctr Double Staggered at 0.45m offset	40-60cm	
130 No.	Crataegus monogyna	WHIP :Boundary Native Hedgerow	7/m	80-100cm	
386 No.	Crataegus monogyna	1+1: transplant: 3 brks :BR :Native Hedgerow Mix	0.45Ctr Double Staggered at 0.45m offset	40-60cm	
28 No.	Euonymus europaeus	1+0: Branched: BR :Native Hedgerow Mix	0.45Ctr Double Staggered at 0.45m offset	40-60cm	
27 No.	Ilex aquifolium	C :Boundary Native Hedgerow	5/m	3L	60-80cm
130 No.	Ilex aquifolium	Bushy: CG :Native Hedgerow Mix	0.45Ctr Double Staggered at 0.45m offset	2L	30-40cm
130 No.	Prunus spinosa	WHIP :Boundary Native Hedgerow	7/m	80-100cm	
258 No.	Prunus spinosa	1+1: transplant: 2 brks :BR :Native Hedgerow Mix	0.45Ctr Double Staggered at 0.45m offset	60-80cm	
28 No.	Rhamnus cathartica	1+0: Branched: BR :Native Hedgerow Mix	0.45Ctr Double Staggered at 0.45m offset	40-60cm	
28 No.	Rosa arvensis	1+0: Branched: BR :Native Hedgerow Mix	0.45Ctr Double Staggered at 0.45m offset	40-60cm	
36 No.	Rosa canina	WHIP :Boundary Native Hedgerow	7/m	60-80cm	
28 No.	Rosa canina	1+0: Branched: BR :Native Hedgerow Mix	0.45Ctr Double Staggered at 0.45m offset	40-60cm	
49 No.	Viburnum lanata	Whip :BR :Boundary Native Hedgerow	5/m		
28 No.	Viburnum lantana	1+0: Branched: BR :Native Hedgerow Mix	0.45Ctr Double Staggered at 0.45m offset	40-60cm	
36 No.	Viburnum opulus	WHIP :Boundary Native Hedgerow	7/m	80-100cm	
Total :1863 No.					
Shrubs (Plant in random groups of 1,3,5 and 7's)					
No.	Species Name	Specification	Density	Pot Size	Height
125 No.	Cornus alba 'Elegantissima'	C	3/m²	5L	60-80cm
108 No.	Cornus sanguinea	C	3/m²	5L	60-80cm
120 No.	Cornus sanguinea	tpt :Native SuDS Buffer Mix	1/m²		45-60cm
9 No.	Cornus sanguinea 'Midwinter Fire'	Feature Shrub :C	Counted	10L	60-80cm
155 No.	Cornus sericea 'Flaviramea'	C :Bushy	3/m²	3L	
16 No.	Cornus stolonifera 'Flaviramea'	Feature Shrub :C	Counted	10L	60-80cm
178 No.	Corylus avellana	tpt :Native SuDS Buffer Mix	1/m²		45-60cm
236 No.	Crataegus monogyna	tpt :Native SuDS Buffer Mix	1/m²		60-90cm
120 No.	Cytisus scoparius	cg :Native SuDS Buffer Mix	1/m²	2L	30-45cm
20 No.	Euonymus alatus 'Compactus'	Feature Shrub :C	Counted	10L	60-80cm
483 No.	Euonymus fortunei 'Dart's Blanket'	C	7/m²	3L	30-40cm
1393 No.	Euonymus fortunei 'Emerald Gaiety'	C	7/m²	3L	30-40cm
1987 No.	Euonymus fortunei 'Silver Queen'	C	7/m²	3L	30-40cm
1348 No.	Hebe 'Burgundy Blush'	C	5/m²	3L	30-40cm
237 No.	Hebe 'Celine'	C :Bushy	5/m²	3L	
288 No.	Hebe 'Margaret'	C :Bushy	5/m²	3L	
141 No.	Hebe 'Pearl of Paradise'	C	5/m²	3L	30-40cm
3260 No.	Hebe rakaiensis	C	7/m²	3L	30-40cm
375 No.	Hedera helix 'Erecta'	C	5/m²	3L	30-40cm
9 No.	Hydrangea arborescens 'Annabelle'	Feature Shrub :C	Counted	10L	60-80cm
204 No.	Hydrangea arborescens 'Annabelle'	C	3/m²	5L	
25 No.	Hydrangea paniculata 'Skyfall'	C	3/m²	5L	40-60cm
10 No.	Hydrangea paniculata 'Unique'	Feature Shrub :C	Counted	10L	60-80cm
61 No.	Hydrangea sargentiana	cg :Native SuDS Buffer Mix	1/m²	2L	30-45cm
120 No.	Ilex aquifolium	cg :Native SuDS Buffer Mix	1/m²	3L	30-40cm
479 No.	Ilex crenata	C	5/m²	3L	30-40cm
4 No.	Ilex crenata	Feature Shrub :Coned :C	Counted	10L	60-80cm
159 No.	Lavandula angustifolia 'Hidcote'	C	6/m²	3L	30-40cm
521 No.	Lavandula intermedia 'Grosso'	C	6/m²	3L	
270 No.	Ligustrum vulgare	C	5/m²	3L	40-60cm
190 No.	Lonicera nitida 'May Green'	C	5/m²	3L	30-40cm
1476 No.	Pachysandra terminalis 'Green Carpet'	C	7/m²	3L	20-30cm
992 No.	Pachysandra terminalis 'Variegata'	C	7/m²	3L	20-30cm
91 No.	Perovskia 'Blue Spire'	C	7/m²	3L	
12 No.	Pittosporum tenuifolium 'Silver Queen'	Feature Shrub :C	Counted	10L	60-80cm
6 No.	Pittosporum tenuifolium 'Golf Ball'	Feature Shrub :C	Counted	10L	60-80cm
232 No.	Pittosporum tenuifolium 'Loxhill Gold'	C	3/m²	3L	40-60cm
4 No.	Pittosporum tenuifolium 'Tom Thumb'	Feature Shrub :C	Counted	10L	60-80cm
2 No.	Pittosporum tenuifolium 'Variegatum'	Feature Shrub :C	Counted	10L	60-80cm
2 No.	Pittosporum tobira	Feature Shrub :C	Counted	10L	60-80cm
120 No.	Prunus spinosa	tpt :Native SuDS Buffer Mix	1/m²		45-60cm
168 No.	Rosa 'Kent'	C	5/m²	3L	
62 No.	Rosa canina	tpt :Native SuDS Buffer Mix	1/m²		45-60cm
676 No.	Rosmarinus offi. 'Miss Jessop's Upright'	C	5/m²	3L	30-40cm
667 No.	Sarcococca confusa	C	7/m²	3L	30-40cm
423 No.	Sarcococca hookerana humilis	C	5/m²	3L	40-60cm
1377 No.	Skimmia confusa 'Kew Green'	C	7/m²	3L	30-40cm
369 No.	Skimmia japonica 'Rubella'	C	7/m²	3L	40-60cm
507 No.	Skimmia japonica 'White Dwarf'	C	7/m²	3L	30-40cm
120 No.	Ulex europaeus	cg :Native SuDS Buffer Mix	1/m²	2L	30-45cm
120 No.	Viburnum opulus	tpt :Native SuDS Buffer Mix	1/m²		45-60cm
9 No.	Viburnum plicatum	Feature Shrub :C	Counted	10L	60-80cm
273 No.	Viburnum tinus	C	3/m²	3L	40-60cm
1928 No.	Vinca minor	C	7/m²	3L	20-30cm
151 No.	Vinca minor 'Alba'	C	9/m²	2L	
768 No.	Vinca minor 'Atropurpurea'	C	7/m²	3L	20-30cm
Total :23206 No.					
Climbers / Wall Shrubs					
No.	Species Name	Specification	Density	Pot Size	Height
39 No.	Clematis 'Mrs. Cholmondeley'	Caned :C	1/m	5-7.5L	80-100cm
37 No.	Clematis 'Piilu'	Caned :C	1/m	5-7.5L	80-100cm
62 No.	Hydrangea petiolaris	Caned :C	1/m	5-7.5L	80-100cm
115 No.	Lonicera periclymenum	Caned :C	1/m	5-7.5L	80-100cm
39 No.	Pyracantha 'Teton'	Caned :C	1/m	5-7.5L	80-100cm
53 No.	Pyracantha saphyr 'Yellow'	Caned :C	1/m	5-7.5L	80-100cm
21 No.	Trachelospermum asiaticum	Caned :C	1/m	5-7.5L	80-100cm
27 No.	Trachelospermum jasminoides	Caned :C	1/m	5-7.5L	80-100cm
Total :393 No.					
Herbaceous (Plant in random groups of 1,3,5 and 7's)					
No.	Species Name	Specification	Density	Pot Size	Height
767 No.	Achillea 'Coronation Gold'	C	7/m²	2L	
234 No.	Achillea 'Terracotta'	C	7/m²	2L	
60 No.	Ajuga reptans 'Atropurpurea'	C	5/m²	2L	
213 No.	Alchemilla mollis	Full Pot	3/m²	2L	
405 No.	Anemone hybrida 'Queen Charlotte'	C	5/m²	2L	
103 No.	Aster ageratoides 'Starshine'	Full Pot	9/m²	2L	
672 No.	Aster amellus 'King George'	C	9/m²	2L	
2050 No.	Bergenia 'Bressingham White'	C	7/m²	2L	
2381 No.	Bergenia cordifolia 'Purpurea'	C	7/m²	2L	
359 No.	Geranium 'Buxton's Variety'	C	7/m²	2L	
202 No.	Geranium macrorrhizum 'Album'	C	7/m²	2L	
459 No.	Geranium pratense 'Silver Queen'	C	7/m²	2L	
77 No.	Helieborus x harvington hybridus 'Yellow Speckled'	C	9/m²	2L	
113 No.	Heuchera 'Electra'	C	7/m²	2L	
317 No.	Heuchera 'Forever Purple'	C	7/m²	2L	
331 No.	Heuchera 'Obsidian'	C	7/m²	2L	
20 No.	Heuchera 'Schneewittchen'	C	7/m²	2L	
200 No.	Hosta 'August Moon'	C	5/m²	2L	
429 No.	Leucanthemum superbum 'Wirral Supreme'	C	9/m²	2L	
193 No.	Pulmonaria 'Trevi Fountain'	C	5/m²	2L	
1197 No.	Rudbeckia fulgida sullivantii 'Goldsturm'	C	7/m²	2L	
1530 No.	Salvia nemorosa 'Caradonna'	C	5/m²	2L	
146 No.	Verbena bonariensis	C	7/m²	2L	
Total :12658 No.					
Bulbs (Plant in uneven groups 5-9)					
No.	Species Name	Density			
245 No.	Galanthus nivalis	20/m²			
532 No.	Narcissus pseudonarcissus	20/m²			
Total :777 No.					
Ferns					
No.	Species Name	Specification	Density	Pot Size	Height
74 No.	Dryopteris affinis	Full Pot	7/m²	2L	
487 No.	Dryopteris erythrosora	C	7/m²	2L	
Total :561 No.					
Marginal / Aquatics					
No.	Species Name	Density	Pot Size	Height	
109 No.	Butomus umbellatus	5/m²	Plug		
224 No.	Caltha palustris	7/m²	Plug		
105 No.	Carex acuta	6/m²	Plug		
155 No.	Hippuris vulgaris	6/m²	Plug		
2288 No.	Hottonia palustris	5/m²	Plug		
130 No.	Iris pseudacorus	6/m²	Plug		
130 No.	Juncus effusus	6/m²	Plug		
224 No.	Lythrum salicaria	7/m²	Plug		
130 No.	Mentha Aquatica	6/m²	Plug		
130 No.	Myosotis scorpioides	6/m²	Plug		
Total :3625 No.					
Grasses (Plant in random groups of 1,3,5 and 7's)					
No.	Species Name	Specification	Density	Pot Size	Height
267 No.	Briza media	Full Pot	7/m²	2L	
144 No.	Calamagrostis acutiflora 'Karl Foerster'	C	5/m²	2L	
1691 No.	Carex 'Ice Dance'	Full Pot	7/m²	2L	
180 No.	Carex elata 'Aurea'	Full Pot	7/m²	2L	
615 No.	Carex oshimensis 'Evergold'	Full Pot	7/m²	2L	
258 No.	Deschampsia cespitosa 'Goldtau'	Full Pot	5/m²	2L	
83 No.	Liriope muscari	Full Pot :C	7/m²	2L	
1540 No.	Luzula nivea	C	7/m²	2L	
839 No.	Luzula sylvatica	Full Pot	7/m²	2L	
2028 No.	Miscanthus sinensis 'Morning Light'	C	5/m²	2L	
40 No.	Molinia caerulea 'Transparent'	Full Pot	7/m²	2L	
445 No.	Stipa tenuissima	Full Pot	7/m²	2L	
Total :8130 No.					

Key Schedule

RB=Rootballed

C=Container Grown

L=Litre Size

BR=Bareroot

PL=Plug

Note: For tree planting specification refer to Tree Planting Strategy Plan drawing nos. DD525L05-L1

NOTES:

1. This drawing is to be read in conjunction with all relevant contract drawings and specifications with any conflicting information to be brought to the attention of Deacon Design before works commence on site.

2. Do not scale from this drawing, (except for planning application purposes only) always work to noted dimensions.

3. All given dimensions in mm.

KEY

Application Site boundary

Soft Landscape

Existing vegetation to be retained and enhanced with infill planting to reinforce habitat corridors. Future management follow Ecologist's recommendations

Existing vegetation to be removed

Proposed native hedge planting to enhance boundary vegetation / landscape buffers / wildlife corridors

Proposed Tree Planting / Hierarchy

Large Tree (10+ metres from building)

Street Tree (7+ metres from building)

Small / Garden Tree (3+ metres from building)

Proposed feature shrub

Proposed wall shrubs / climbers

Proposed native / ornamental shrub planting to define residential areas

Proposed groundcover shrub planting to define residential areas within visibility splays

Proposed native shrub planting to Attenuation Basins within Public Open Space. Species mix appropriate to landscape setting / ecological enhancement opportunities

Proposed marginal & seeding plug planting to Attenuation Basins within Public Open Space

Proposed aquatic planting to Attenuation Basins within Public Open Space

Proposed marshy grassland mix to Attenuation Basin, refer to Soft Landscape NBS Clause Q30 312A

Formal hedgerow to main roads & to define private front gardens facing public realm 1.2m high

Formal low hedgerow to main roads & to define private front gardens facing public realm maintained to 0.6m to maintain highway visibility

Proposed lawn to apartment amenity area & private rear gardens, refer to Soft Landscape NBS Clause Q30 311A

Proposed lawn to front gardens & highway verge, refer to Soft Landscape NBS Clause Q30 311B

Proposed species-rich grassland to Open Space, refer to Soft Landscape NBS Clause Q30 312B

Proposed closely mown species-rich grassland to Open Space pathways, refer to Soft Landscape NBS Clause Q30 312B

Proposed species-rich grassland to Open Space with relaxed mowing regime, refer to Soft Landscape NBS Clause Q30 312B

Location Plan

Not to scale

L17

L18

L19

L20

L21

L22

L23

L24

L25

L26

L27

L28

FINAL

02.05.25

MM

Revised Schedule - Amendments Blocks A2 & A3

R2

MM

DATE

DRAWN

DESCRIPTION OF REVISION

REVISION LETTER

CHECKED BY

DRAWING STATUS

FOR TENDER

D

DEACON DESIGN

Landscape Architecture | Masterplanning | Urban Design

12a The Square, Wickham, Hampshire PO17 5JQ

www.deacondesign.co.uk | info@deacondesign.co.uk

Copyright Deacon Design Ltd

DRAWING NUMBER : DD525L26

REVISION LETTER : R2

PROJECT NUMBER : DD525

PLOT DATE : 20.10.23

DRAWING SCALE : 1:200

APPROVED BY : MG

PAPER SIZE : A1

DRAWN BY : GT

DRAWING TITLE : Detailed Planting Plan

Page 10 of 12

DRAWING NUMBER : DD525L26

REVISION LETTER : R2

DRAWING FILE LOCATION : Z:\Deacon Design Ltd\Dropbox\Q3 PROJECTS 500+DD525_One Horton Heath_Lower Area\04-Drawings\Autocad_Keycaps\L-Landscape Dwg\DD525L17-28_Detailed Planting Plan.dwg

Key Schedule
RB=Rootballed
C=Container Grown
L=Litre Size
BR=Bareroot
PL=Plug
Note: For tree planting specification refer to Tree Planting Strategy Plan drawing nos. DD525L05-L16