



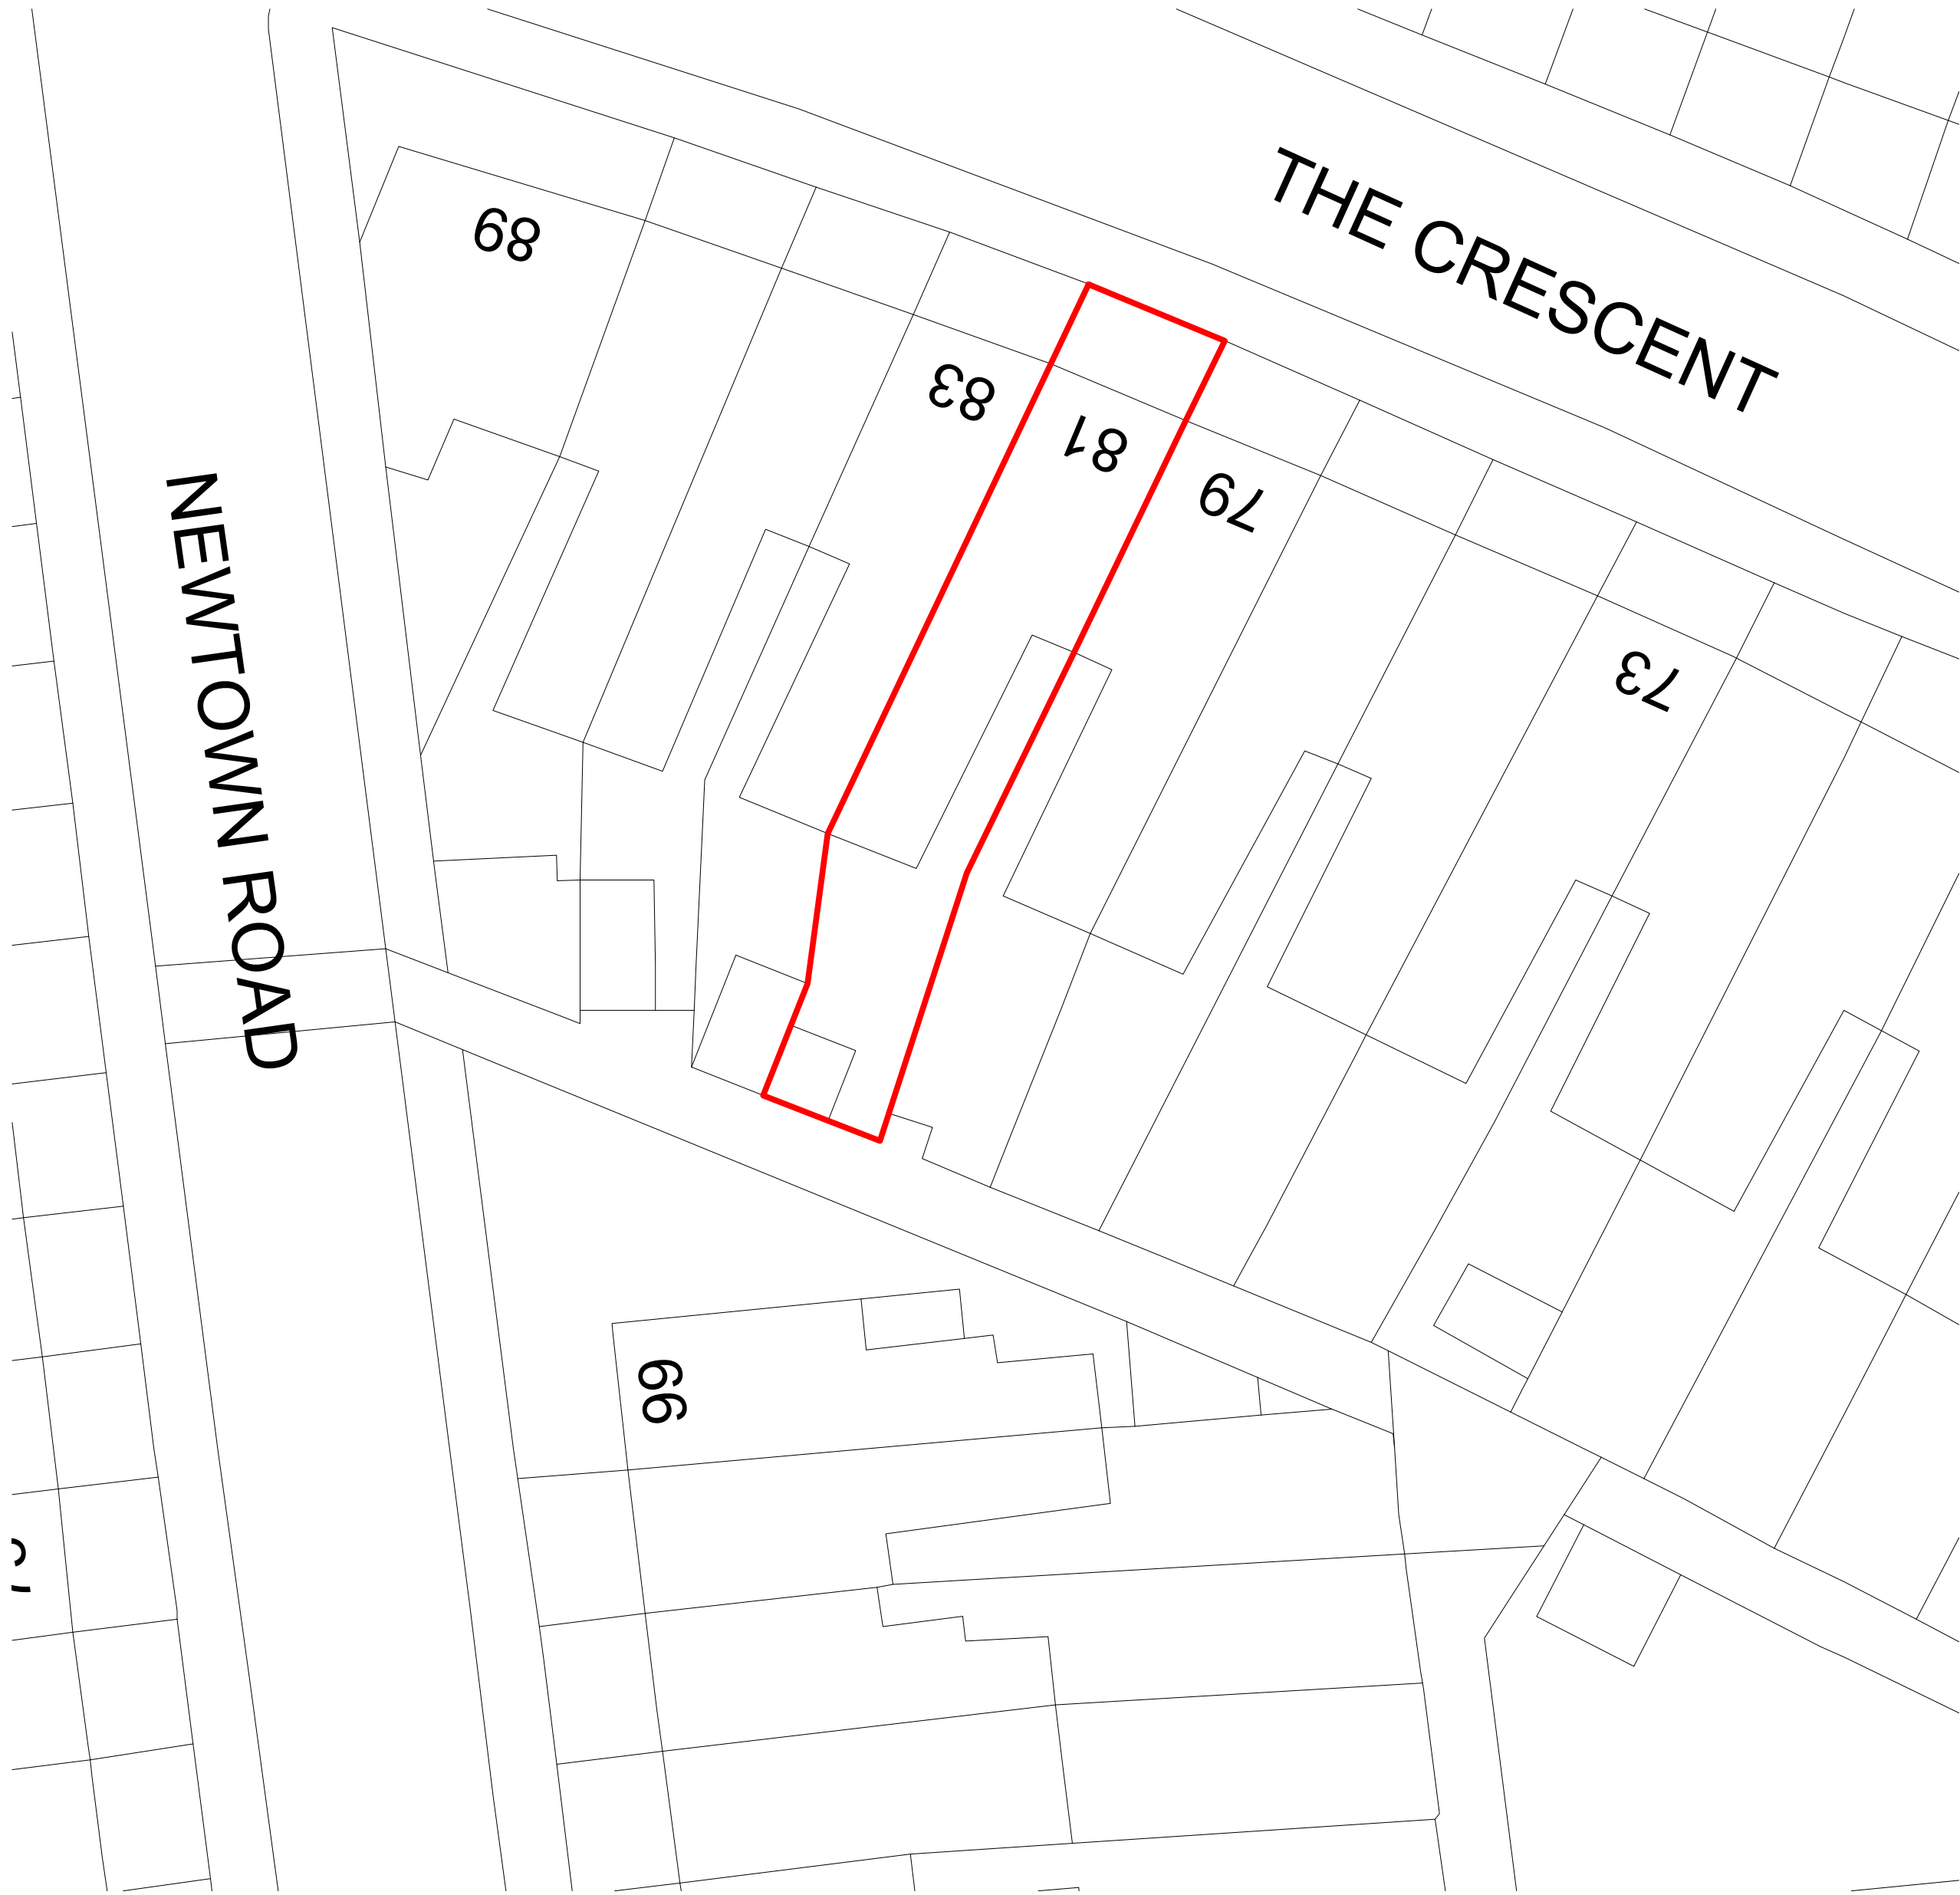

EXISTING BLOCK PLAN  
SCALE 1:200

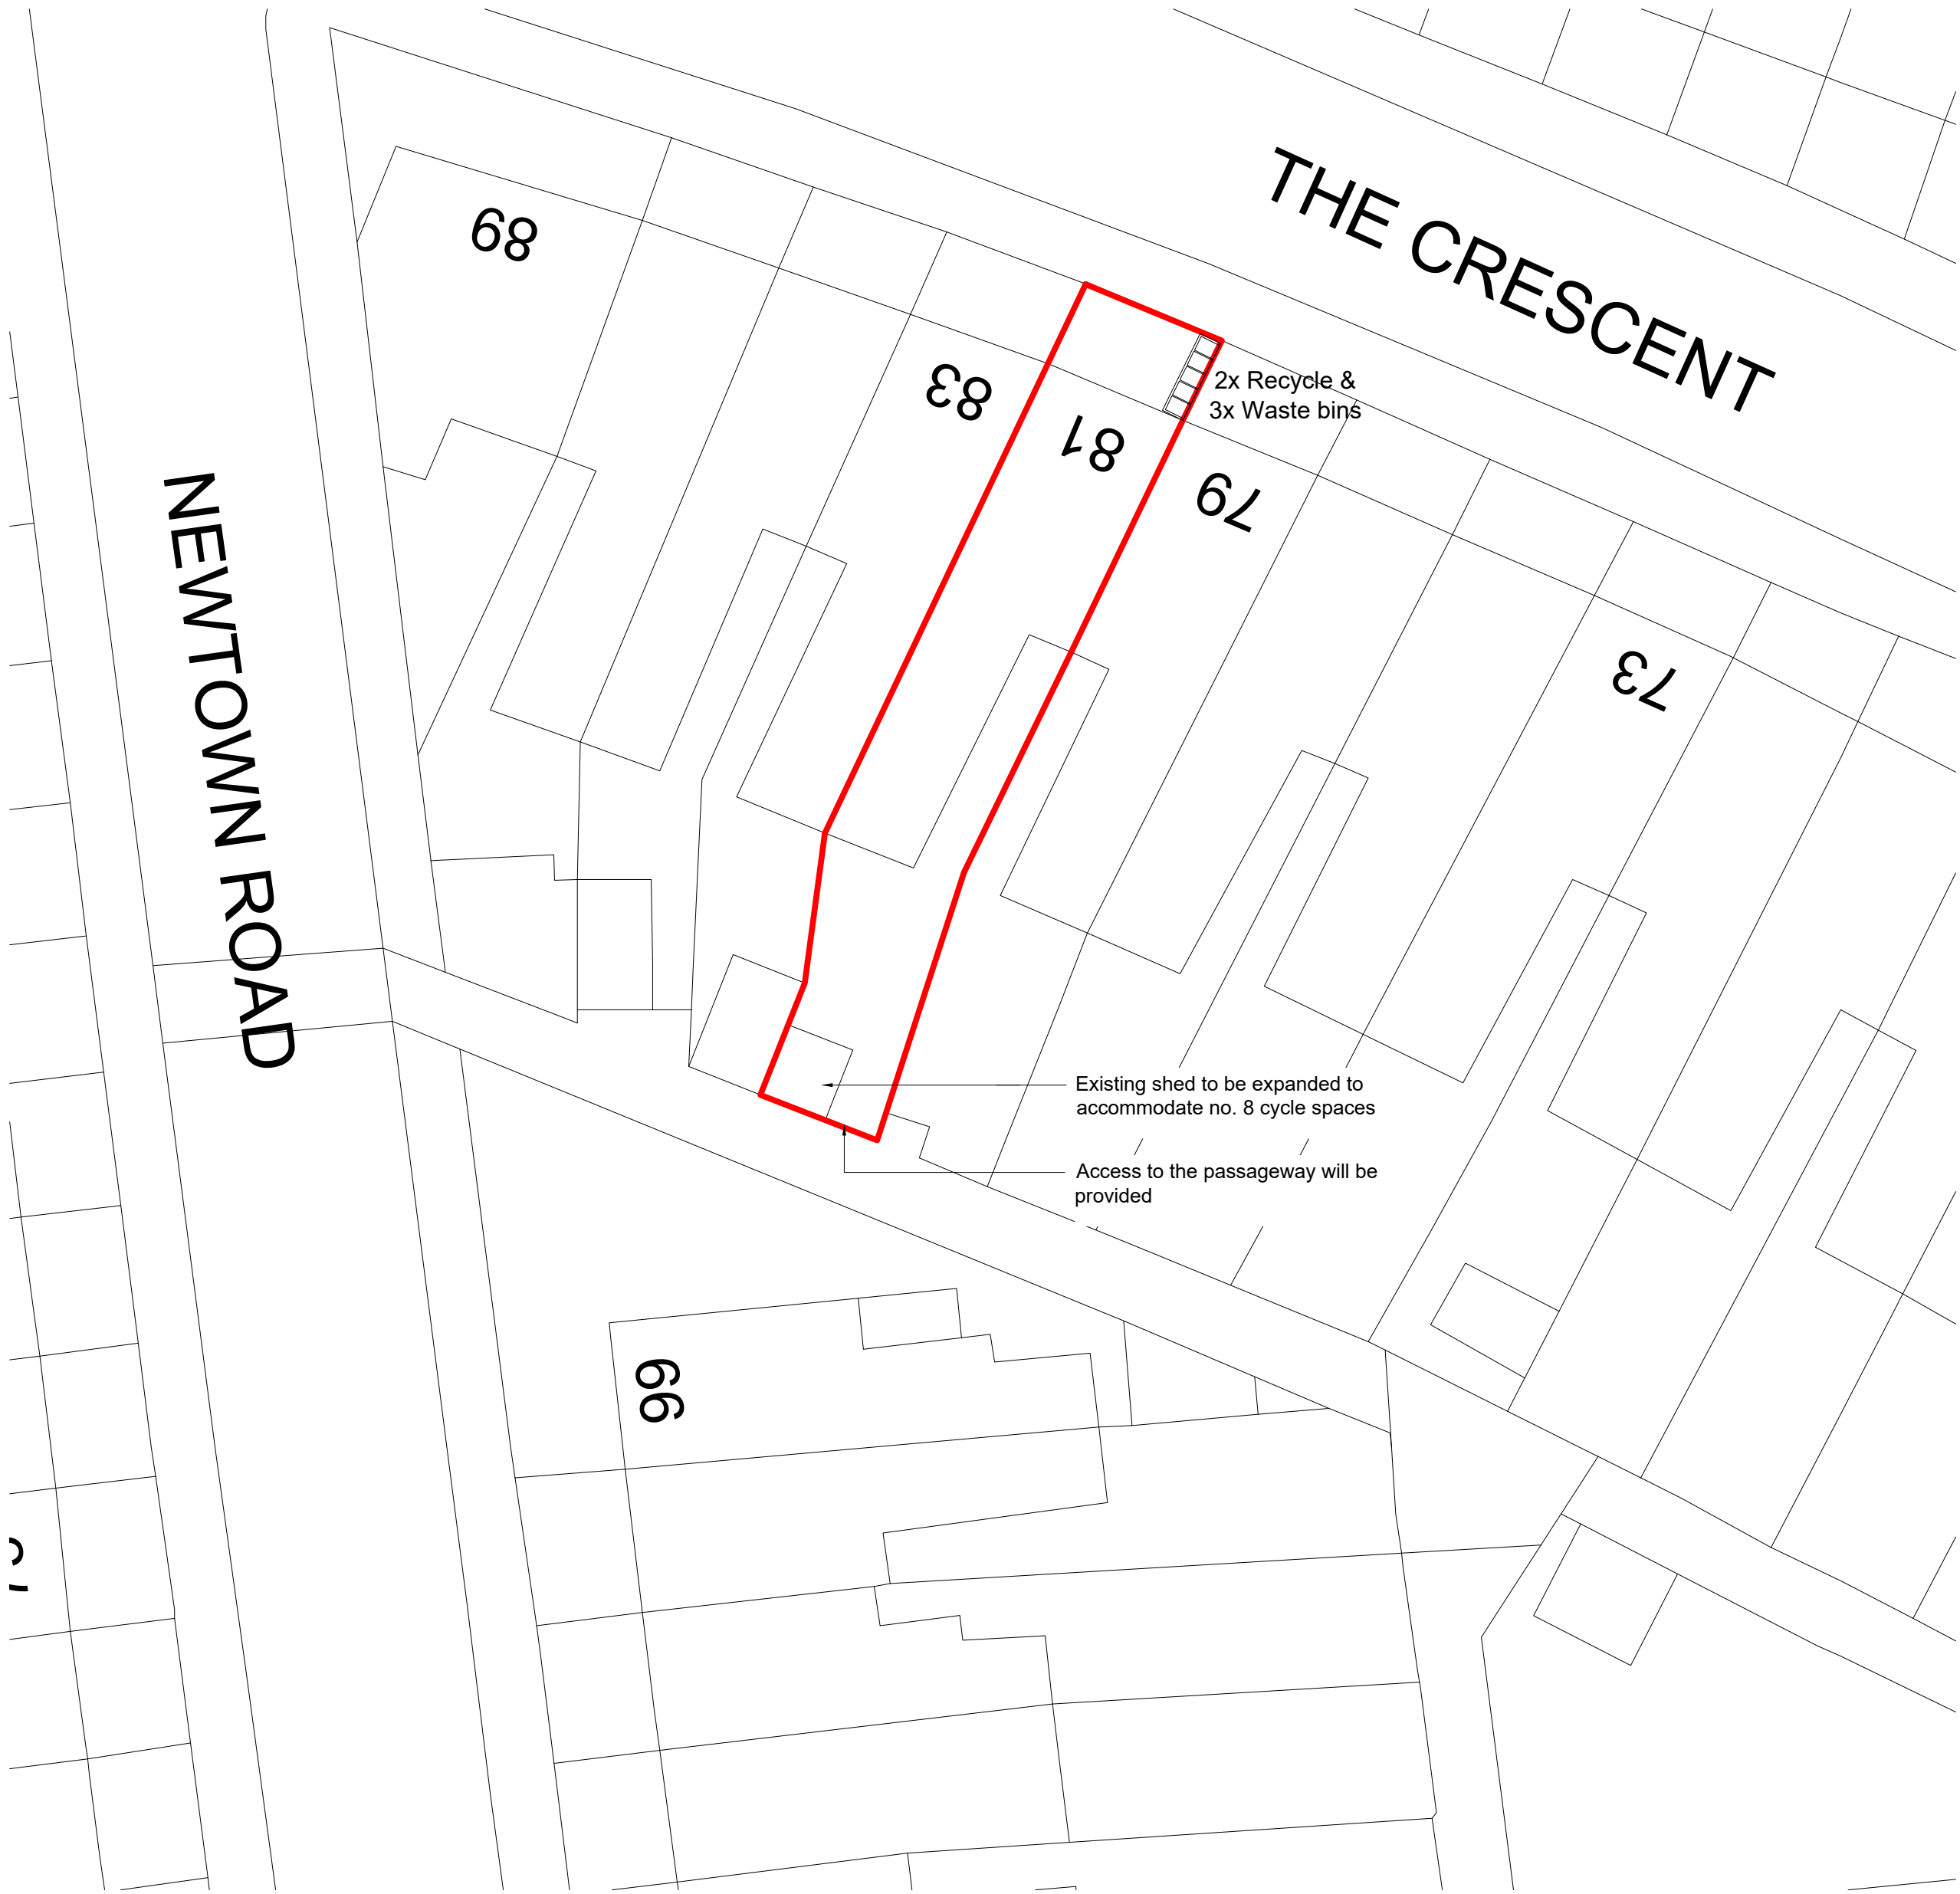

PROPOSED BLOCK PLAN  
SCALE 1:200



PROPOSED WASTE STORAGE  
SCALE - N/A

#### Waste Bin Storage Specification:

Capacity: 5 x 240L bins  
Dimensions: 330 cm (W) x 84 cm (D) x 120 cm (H)  
Material: 0.8mm thick, powder-coated with UV printing  
Frame: 40x20mm, 20x20mm, 10x20mm tubing

#### Components:

- +Stainless steel cover handle
- +Zinc alloy chrome door lock handle
- +5x damper hinges (3")
- +5x gas springs (80N)
- +5x gas pressure dampers
- +1.5" stainless steel screws

#### Disclaimer

Adjacent Properties and boundaries are shown for illustrative purposes only and have not been surveyed unless otherwise stated. All areas shown are approximate and should be verified before forming the basis of a decision. Do not scale other than for Planning purposes. All dimensions must be checked by the contractor before commencing work on site. No deviation from this drawing will be permitted without prior written consent of the architect. The copyright of this drawing remains with HMO Designers and may not be reproduced in any form without prior written consent.

#### Notes

Drawing based on survey information by others and subject to planning, building regulation and other statutory approvals.

#### Drawing Key



- Existing Walls
- New Walls  
(External Alterations Completed Under PDR)
- Demolished Walls / Sanitaryware
- Rooflights Above

#### Location Plan

1:1250 - Ordnance Survey, (c) Crown Copyright 2024. All rights reserved. Licence number 100022432.



**Note: Bike access  
provided via rear  
passageway.**

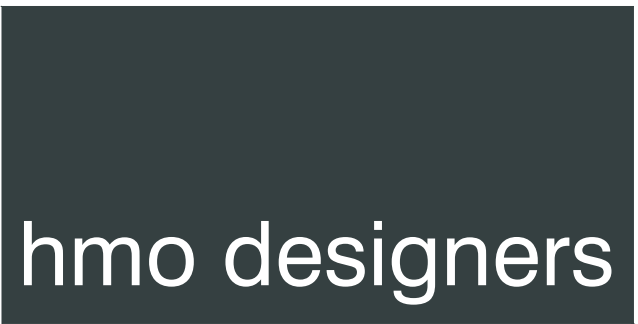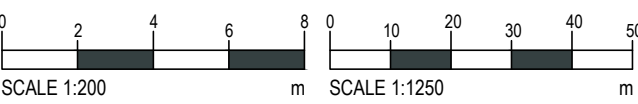

**Our Studio //** Galcombe house, Copnor Rd, Portsmouth  
**Our Number //** 023 9244 3801  
**Our Email //** hello@hmodesigners.co.uk  
**Our Website //** hmodesigners.co.uk

#### Project

**81 The Crescent, Eastleigh, SO50 9BQ**

#### Drawing Title

**Block and Location Plan**

#### Drawing Number

**HD0119 - PL05**

#### Scale

**1:200 / 1:1250 @ A1**

#### Issue Status

**PL**

#### Drawn

**KT**

#### Date

**June 2025**