


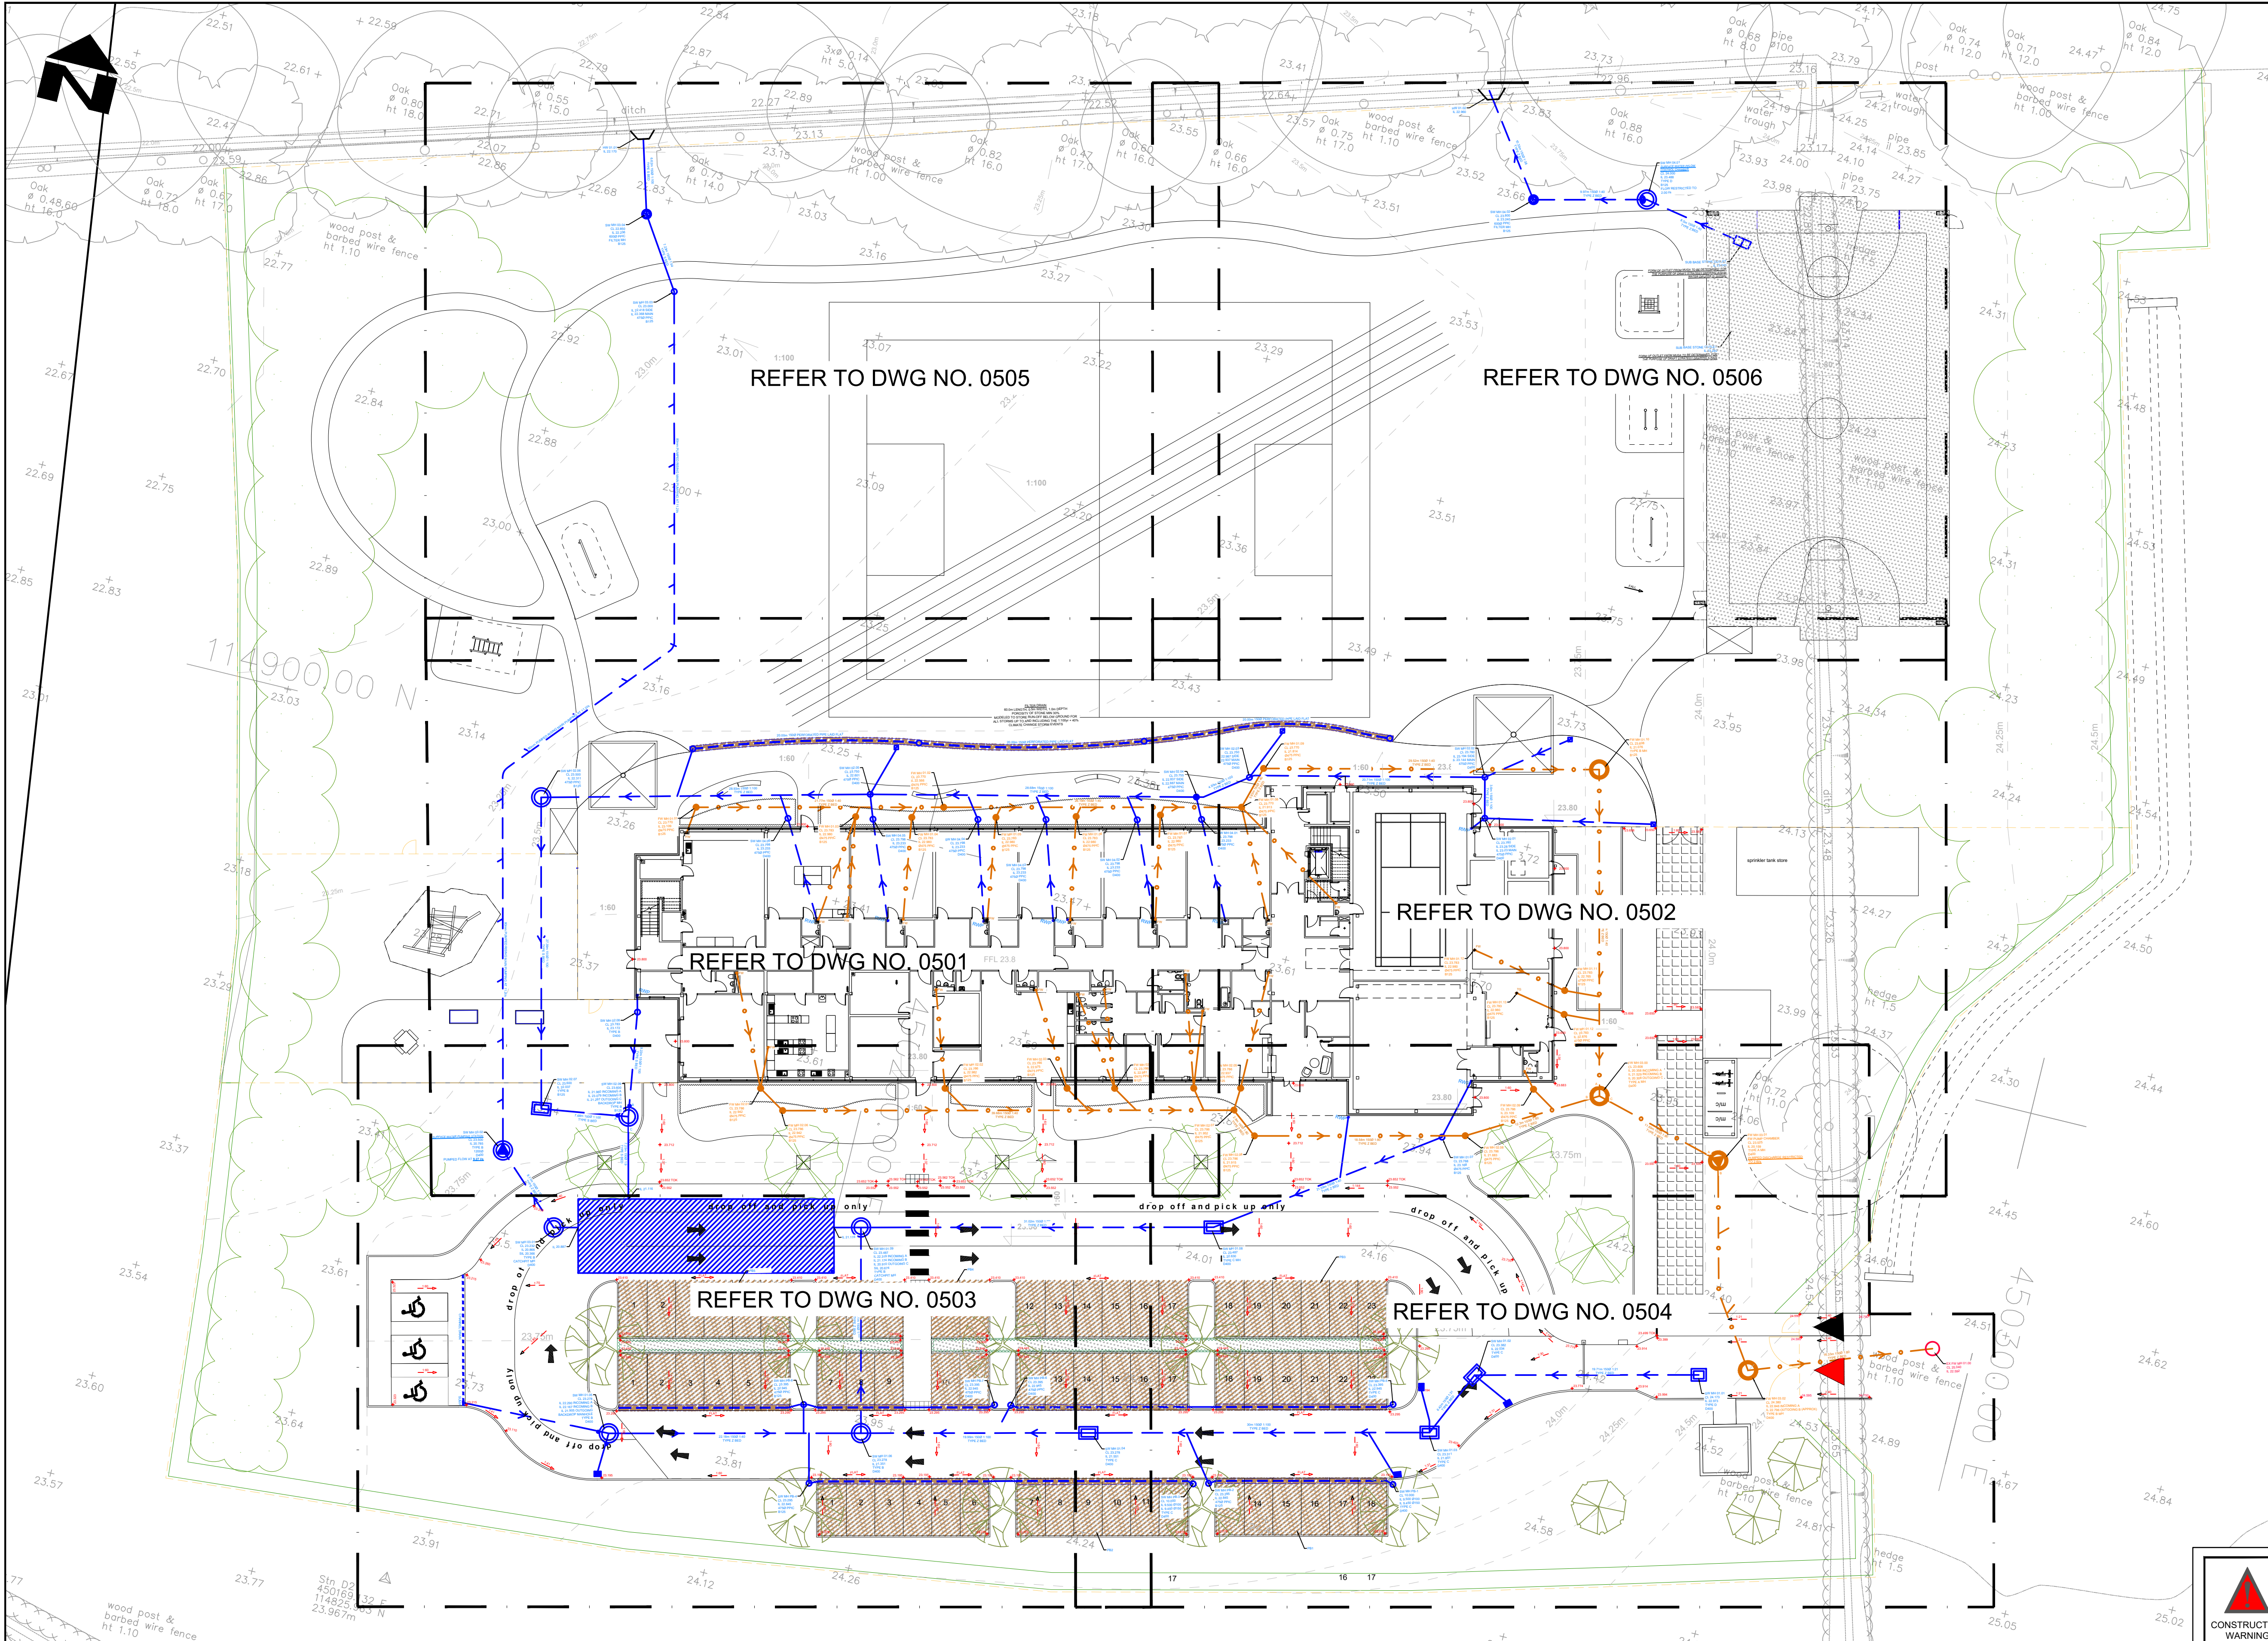

© CROWN COPYRIGHT AND DATABASE RIGHTS 2023
ORDNANCE SURVEY 100019180

PARTS OF THIS DRAWING SHOULD BE
SHOWN IN COLOUR. IF THIS NOTE IS NOT
RED REPRINT A COLOURED COPY

IMPORTANT NOTE: CAUTION
ALL INFORMATION SHOWN ON THIS DRAWING FOR UNDERGROUND
SERVICES/STATUTORY UNDERTAKERS' PLANT IS APPROXIMATE AND
IS PROVIDED FOR THE CONTRACTOR'S INFORMATION ONLY.
IT SHOULD NOT BE RELIED ON FOR EXCAVATION OR ANY OTHER
WORKS PURPOSES AND CONTRACTORS MUST SATISFY THEMSELVES
OF THEIR LOCATIONS PRIOR TO THE COMMENCEMENT OF WORKS.



SUIT					CLIENT					CONSULTANT					DRAWING TITLE				
S0					PROPERTY SERVICES					Hampshire Engineering Services					GENERAL ARRANGEMENT				
P01.1					HAMPSHIRE COUNTY COUNCIL					Elliott Court West - 2nd Floor					BOORLEY GARDENS				
ISSUED AS DRAFT					UNIVERSAL SERVICES					The Castle Winchester SO23 8UJ					1 OF 1				
AMENDMENTS					DATE					engineering.services@hants.gov.uk					DRAWING NUMBER				
04.07.2023					LW					P13332-HEH-XX-XX-DR-C-0500					SUIT				
LW					S.B					S0					WORK IN PROGRESS				
S.B					J.D					REV					P01.1				
J.D					APPD					www.hants.gov.uk/engineeringservices									