

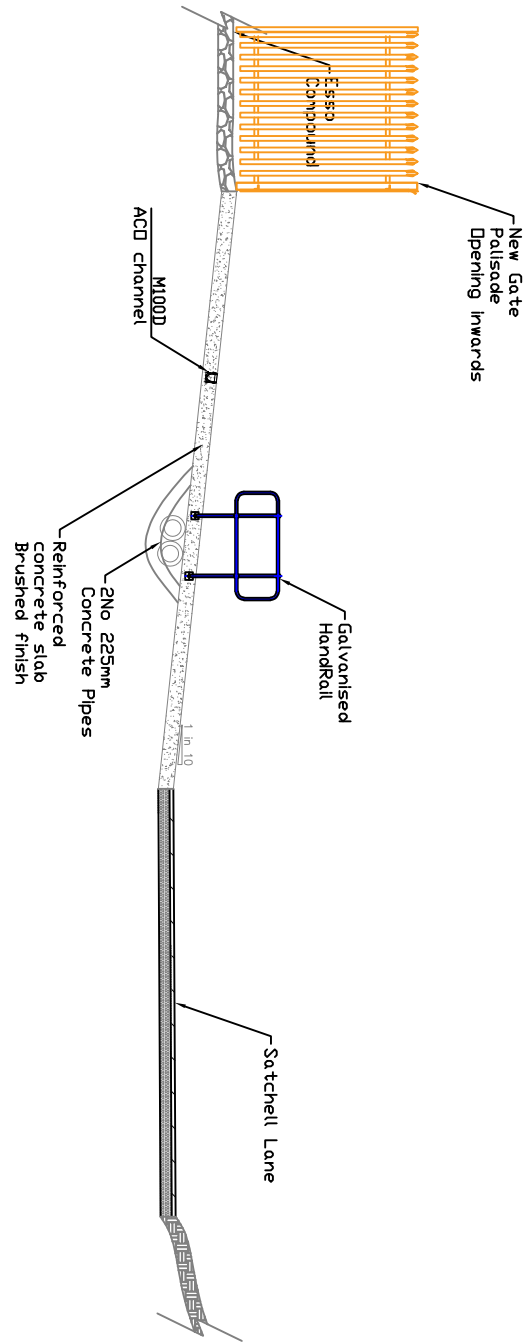


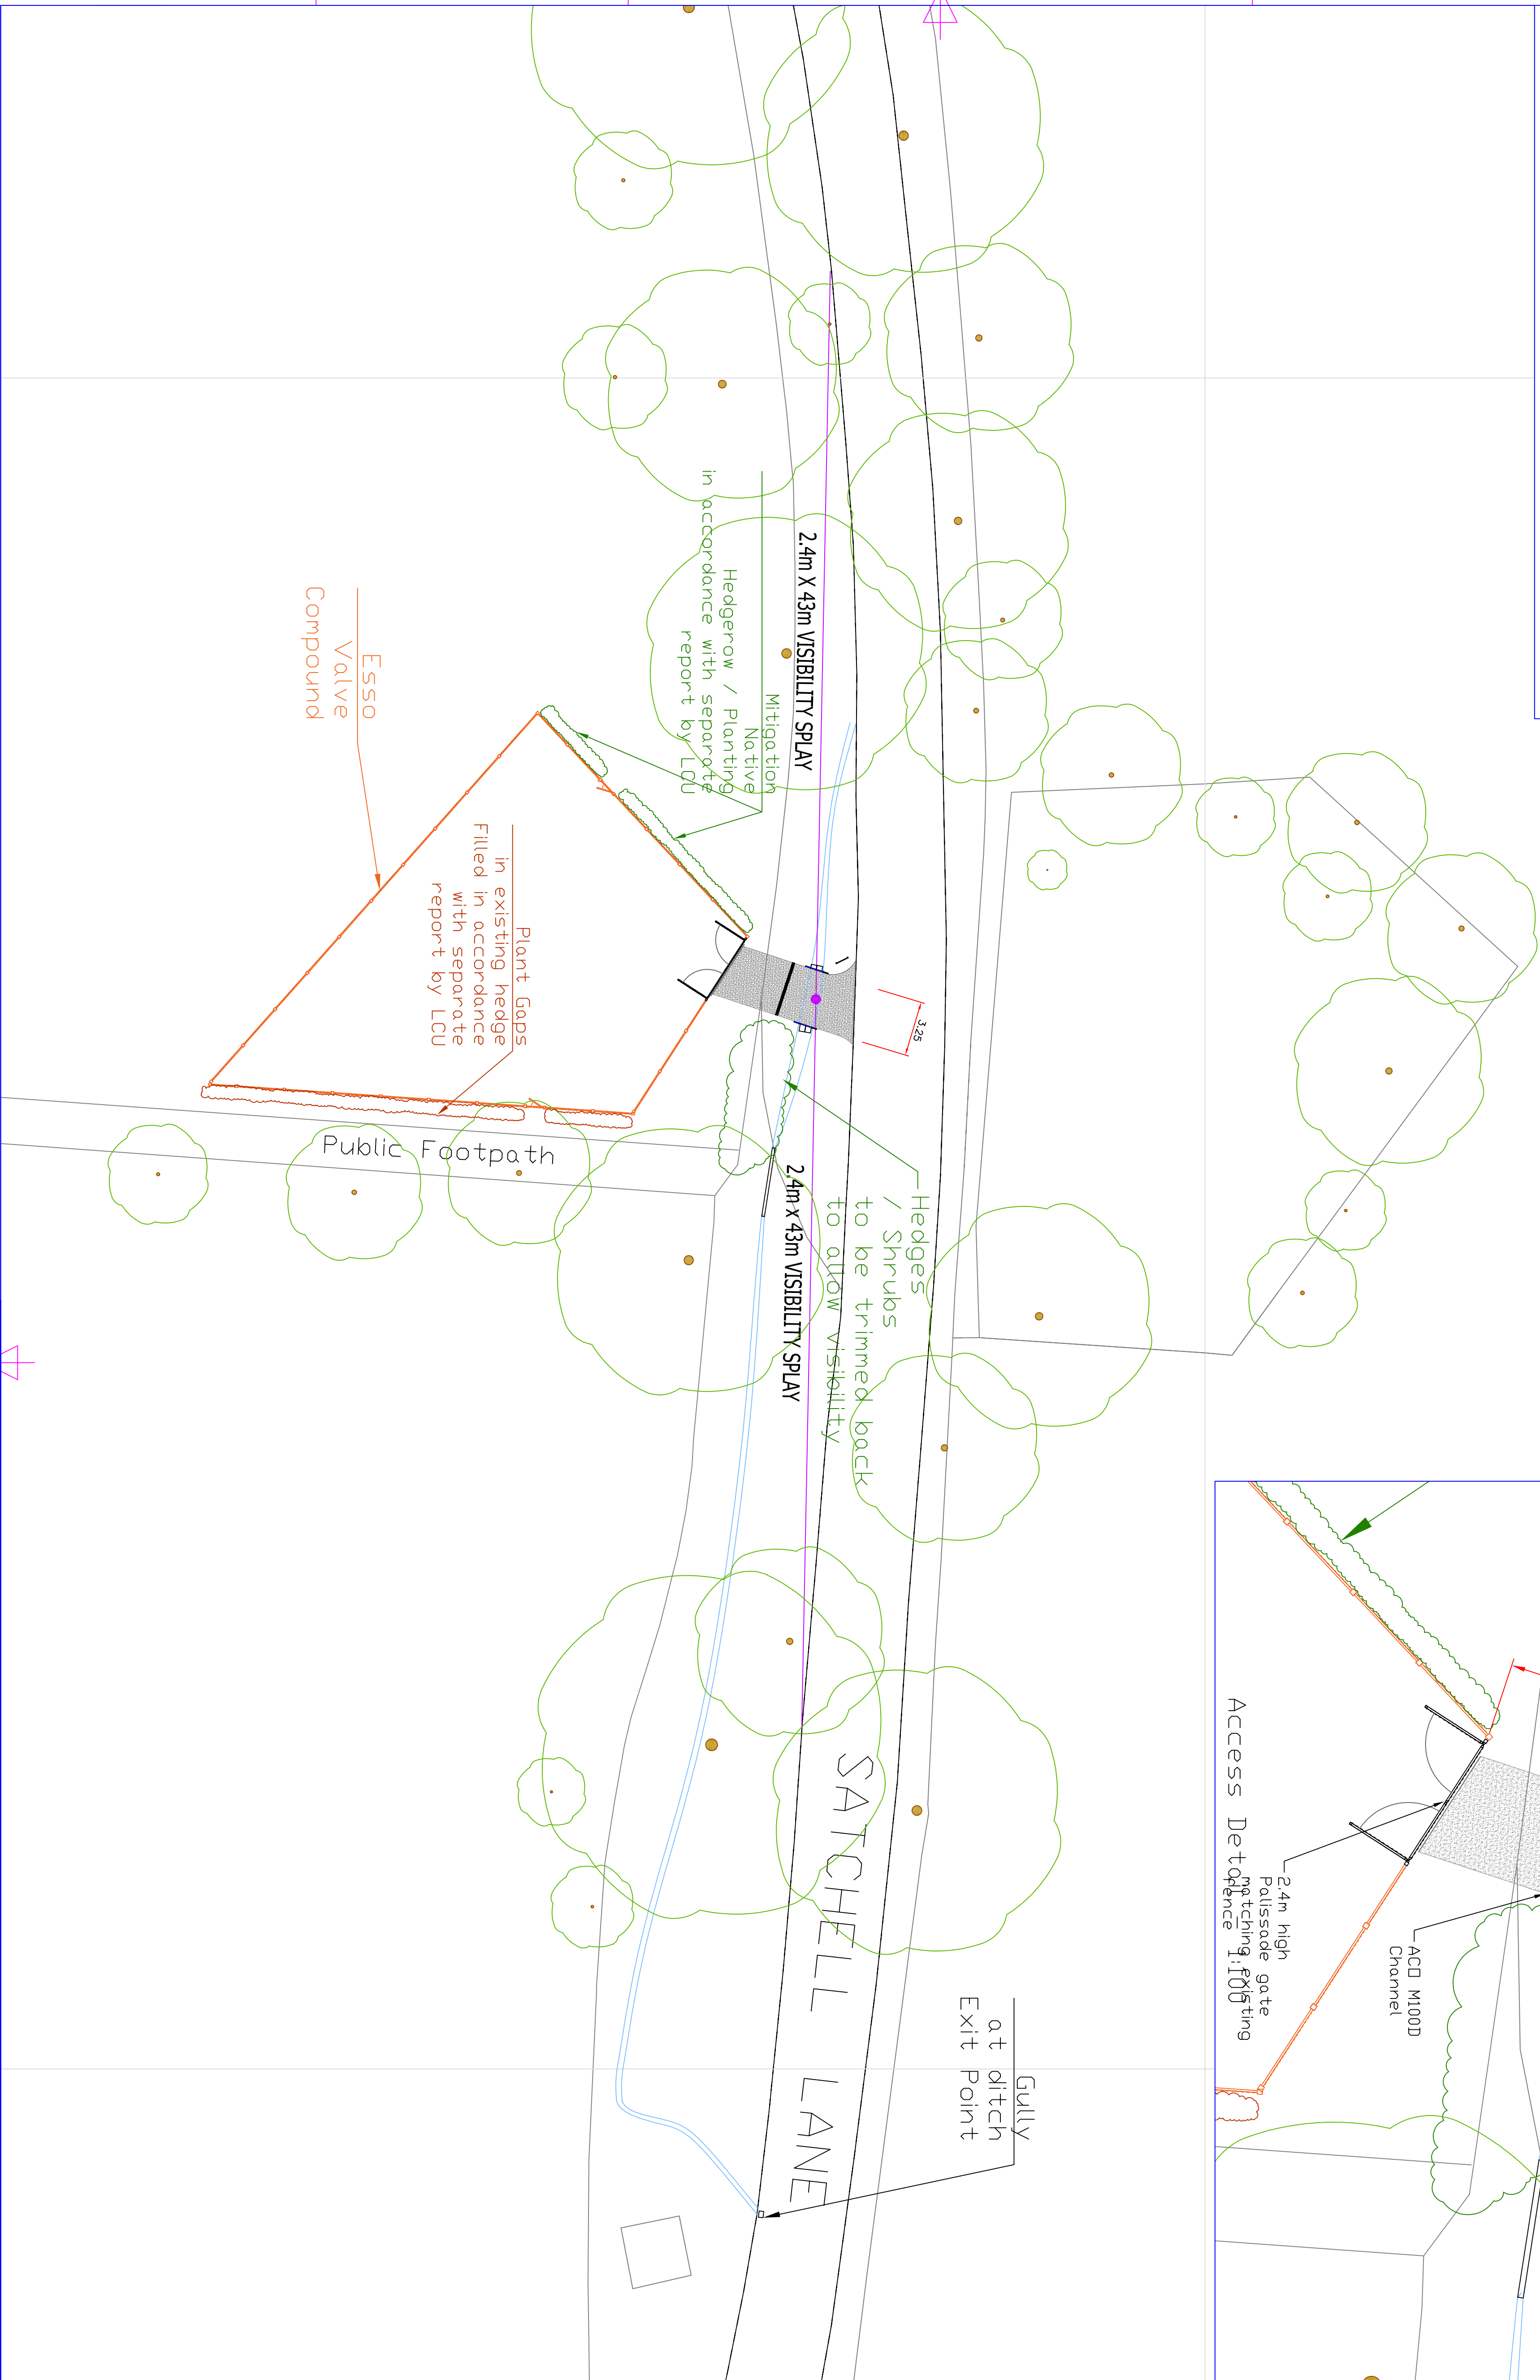

Section - 1:100

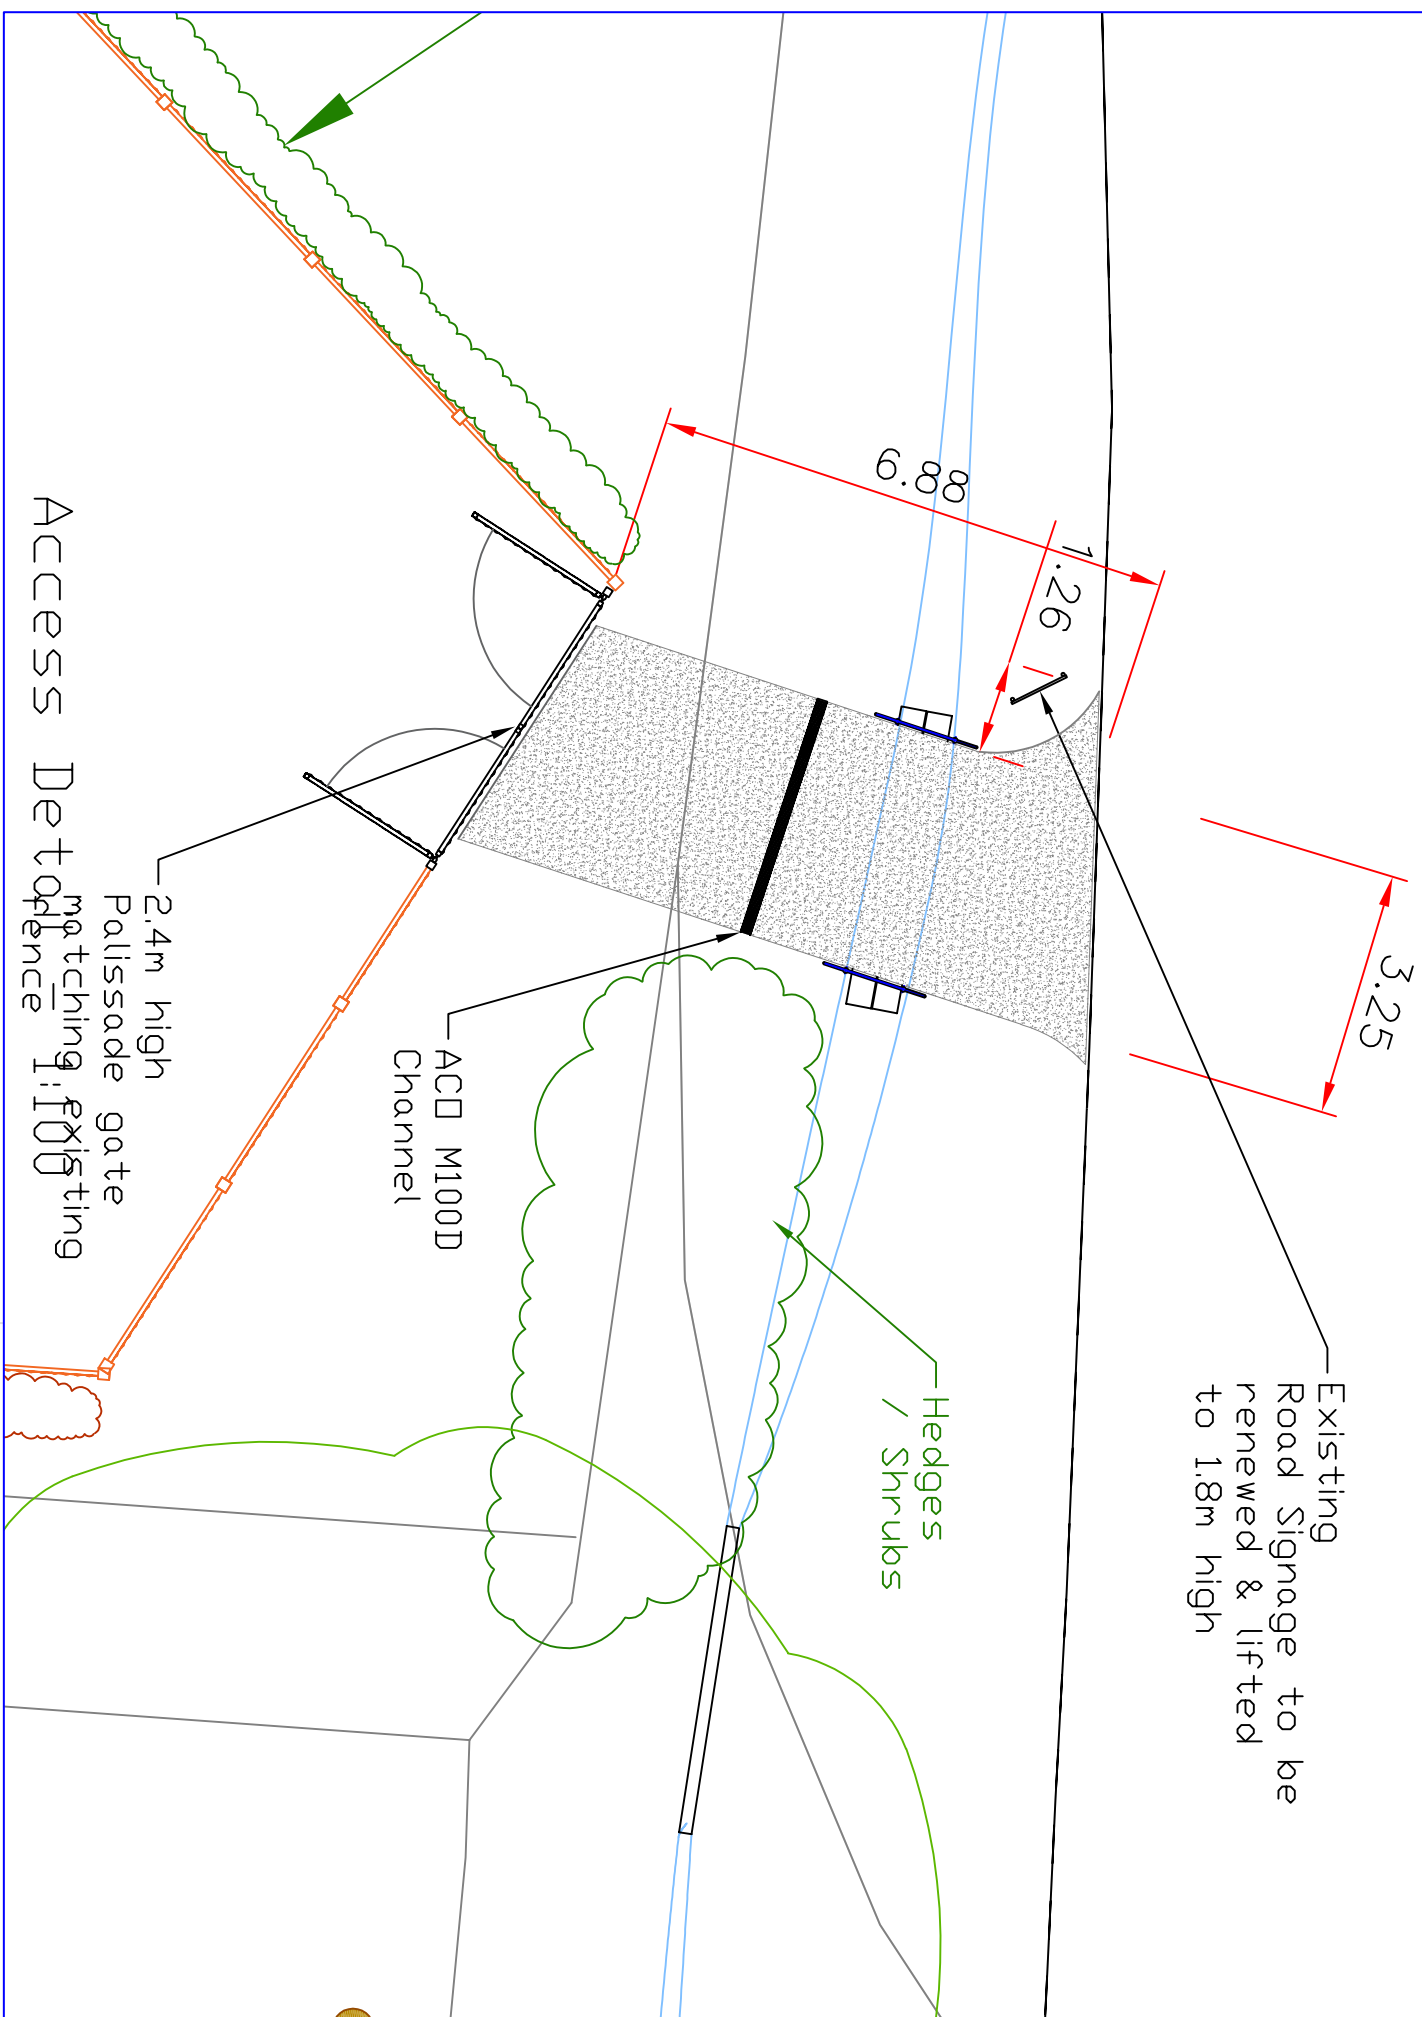


NOTES:

ALL DIMENSIONS SHOULD BE CHECKED ON SITE
DO NOT SCALE FROM THIS DRAWING

Streetwise Maps Ltd. License No:100047474

Esso Ownership
Development Area

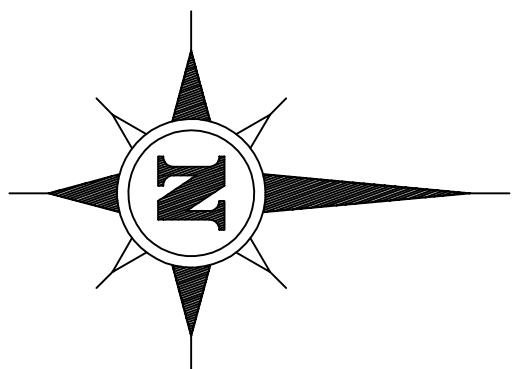

REVISION NOTES	
DRG No	
REFERENCE DRAWING	

04	Barrier Removed	09/06/2025
03	FG Planners Comments	10/03/2025
02	Aco, Handrail, Splay	17/06/2024
01	Tree Layout	10/06/2024
00		
REV	REVISION NOTES	BY DATE



PROJECT
Esso Valve Compound

TITLE:
Compound Access
Proposed Layout

PROJECT No:	DRAWN	DATE	SCALE
22294	OB	09/06/25	1:200 @ A1
DRG No:	22294/GA/03	REV.	04