A1

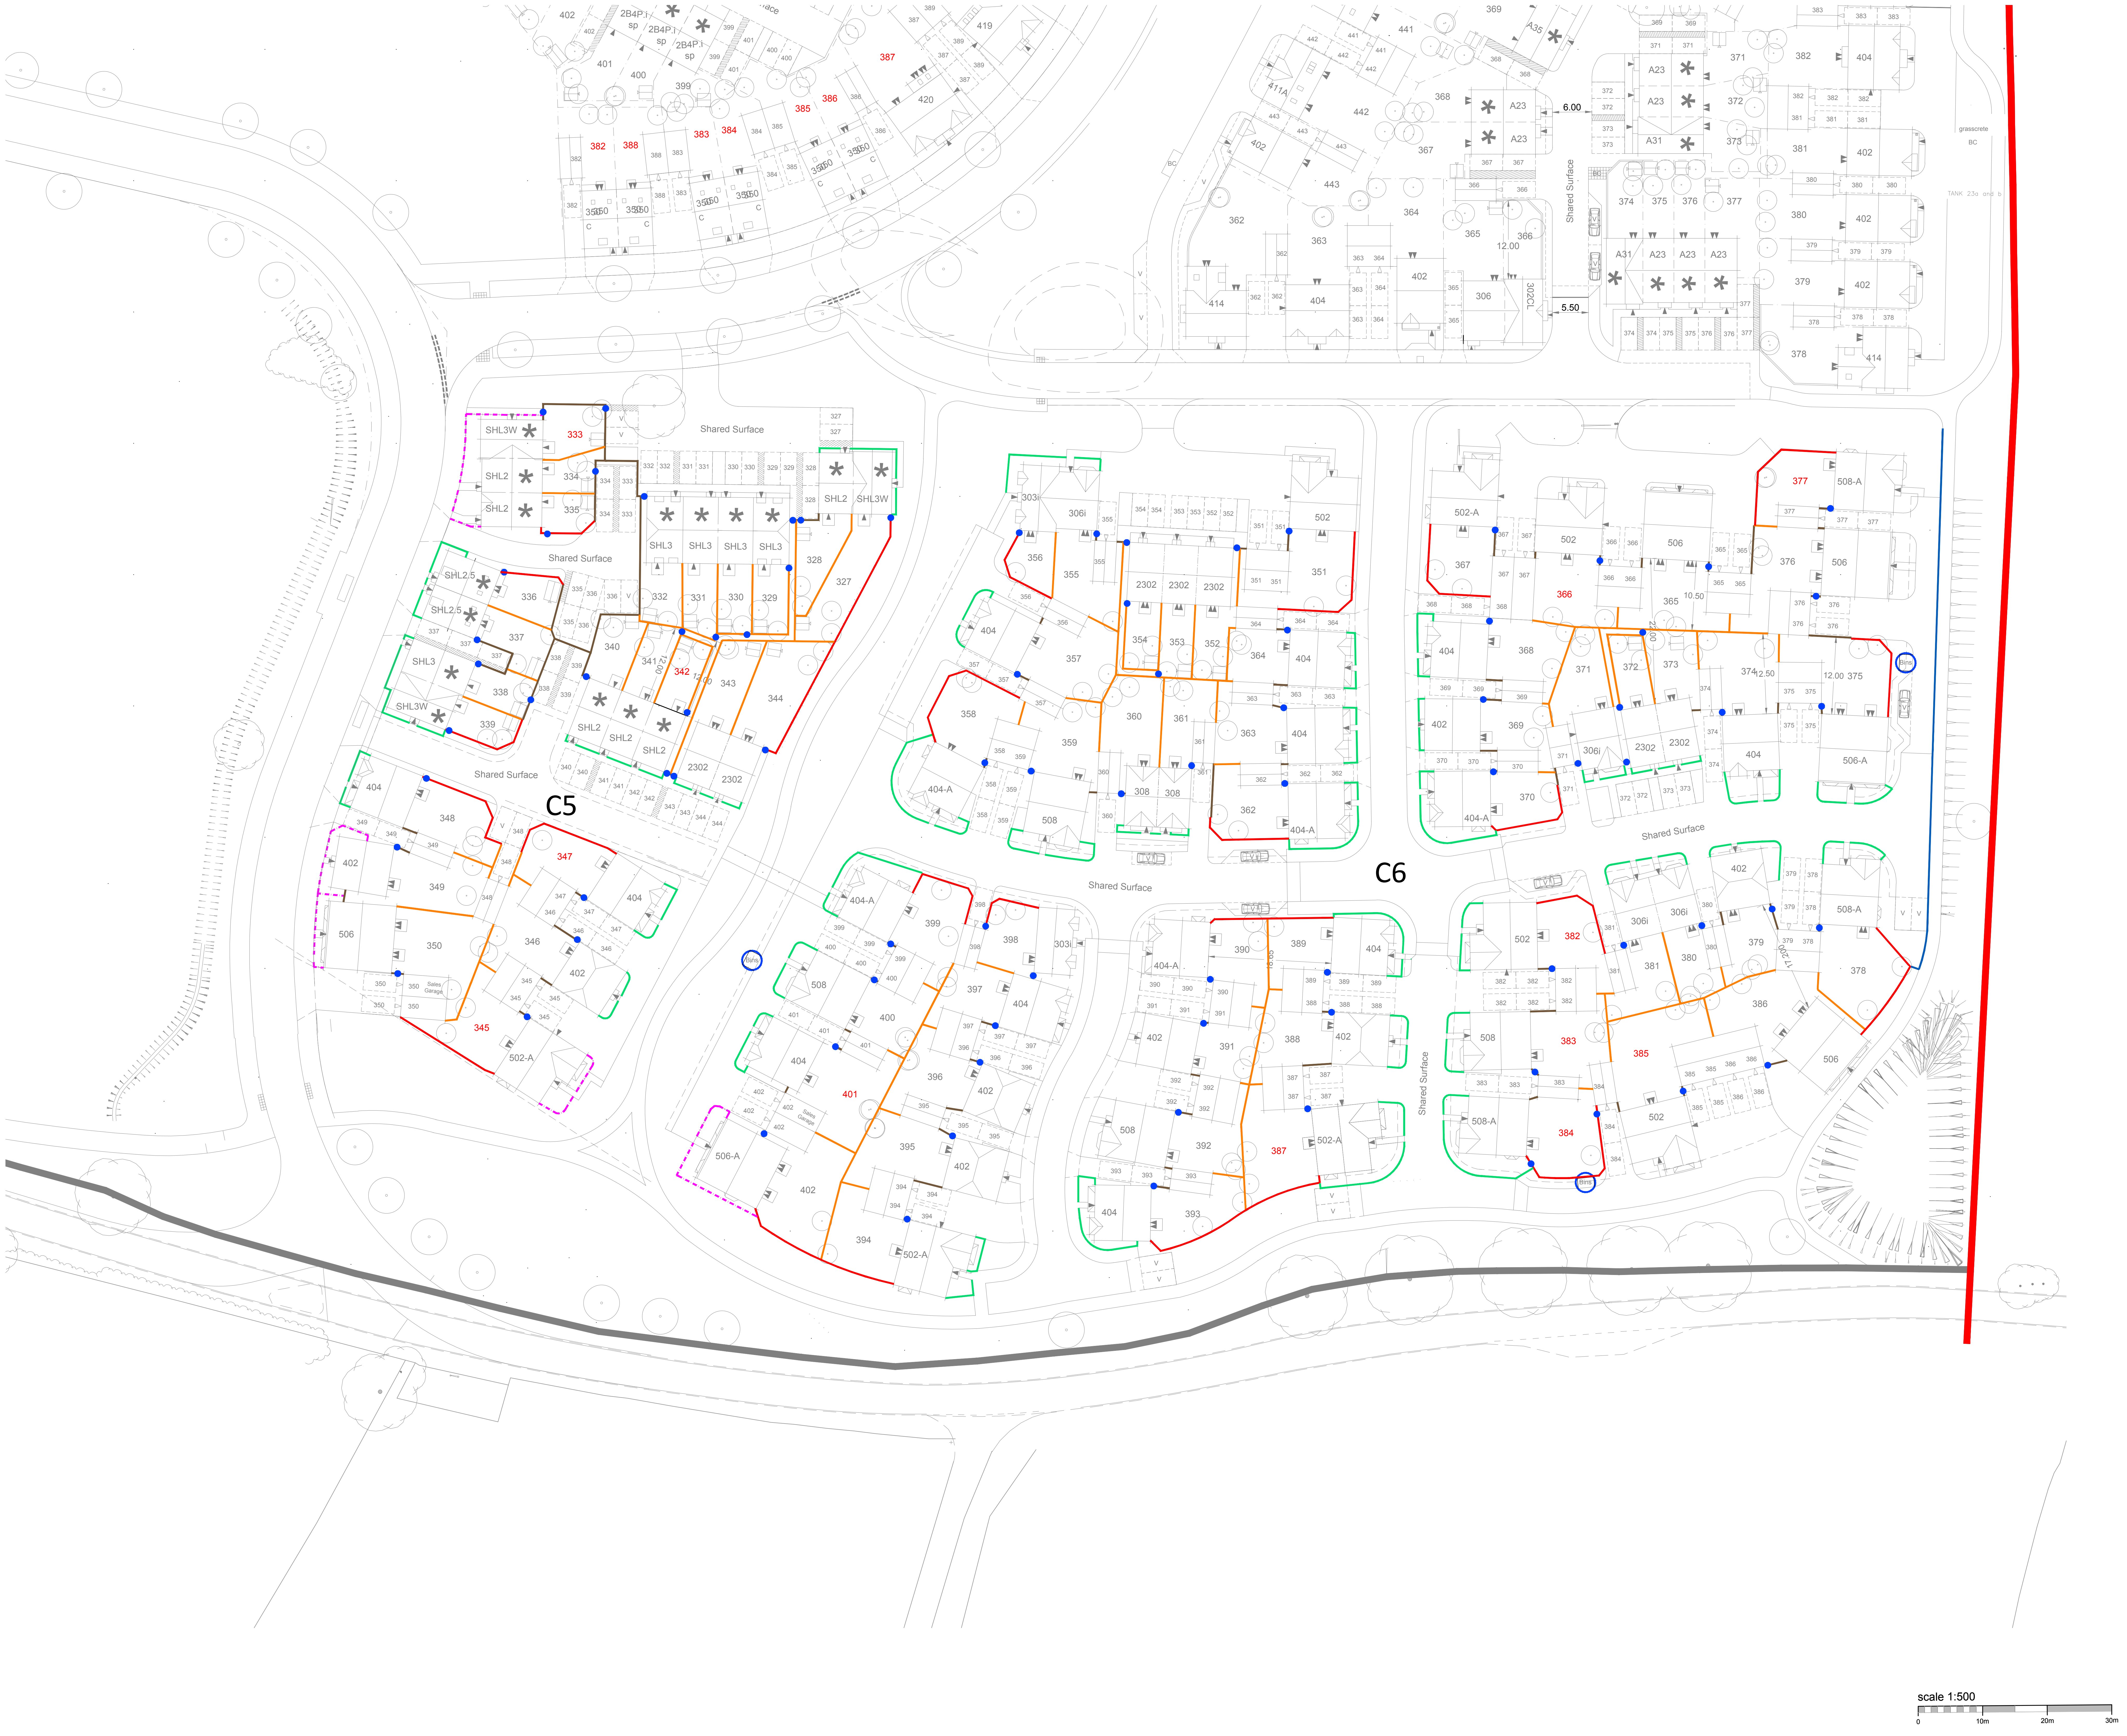

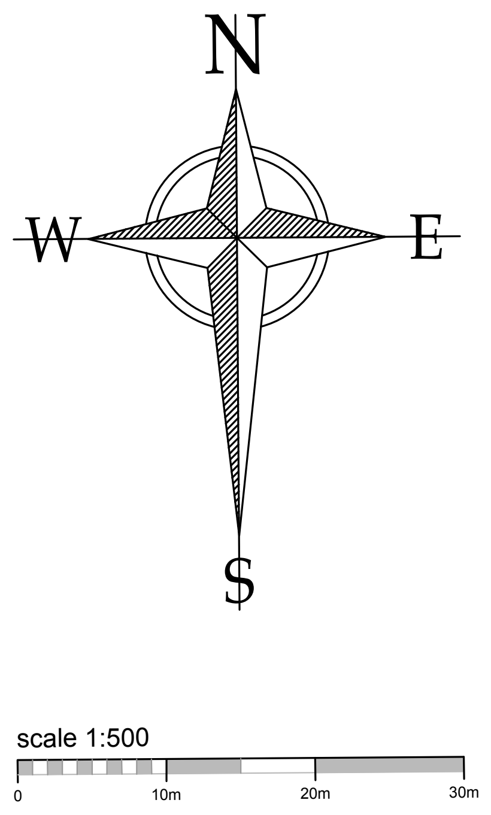

NOTES

This drawing is the copyright of Thrive Ltd ©. All rights reserved.
Ordnance Survey Data © Crown Copyright. All rights reserved.
Licence No. 100007359. DO NOT scale from this drawing.
Contractors, Sub Contractors and Suppliers are to check all relevant dimensions and levels of the site and building before commencing any shop drawings or building work. Any discrepancies should be recorded to the Architect.
Where applicable this drawing is to be read in conjunction with the Consultants' drawings.

REV	DESCRIPTION	DATE	AUTHOR	CHK'D
A	Amended in line with Site Layout changes.	10/03/17	HG	
B	Amended in line with Site Layout changes.	03/04/17	HG	
C	Updated to match latest Site Layout SL.01_C5_C6 Rev G.	10/04/17	MWP	
D	Updated to match latest Site Layout SL.01_C5_C6 Rev K.	07/06/17	JNW	
E	Updated to match latest Site Layout SL.01_C5_C6 Rev M.	07/07/17	HG	
F	Amended in line with Site Layout changes.	30/08/17	CMD	
G	Amended in line with Site Layout changes.	19/09/17	HG	
H	Amended in line with Site Layout changes.	25/09/17	HG	

Key:

🟥	1.8m high Brick Boundary Wall (Brick to match dwelling)
🟧	1.8m high Timber Panel Fence
🟫	1.8m high Timber Closeboarded Fence
🟪	0.9m high Metal Railings
🟩	Hedge
●	Gate positions

PLANNING

thrive.
architects
Romsey Office
Building 300, The Grange, Romsey Road, Michelmersh, SO51 0AE
t: 01794 367703 f: 01794 367276 www.thrivearchitects.co.uk

PROJECT
Boorley Green
Botley
For: Consortium Works

DRAWING
Developer C (BOVIS HOMES)
Boundary Materials Layout
Parcels C5 and C6

SCALE	DATE	AUTHOR CHK'D
1:500 @ A1	30.09.16	CMI

JOB NO.	DRAWING NO.	REV
CONS131212	BML.01_C5-C6	H

CLIENT REF.