



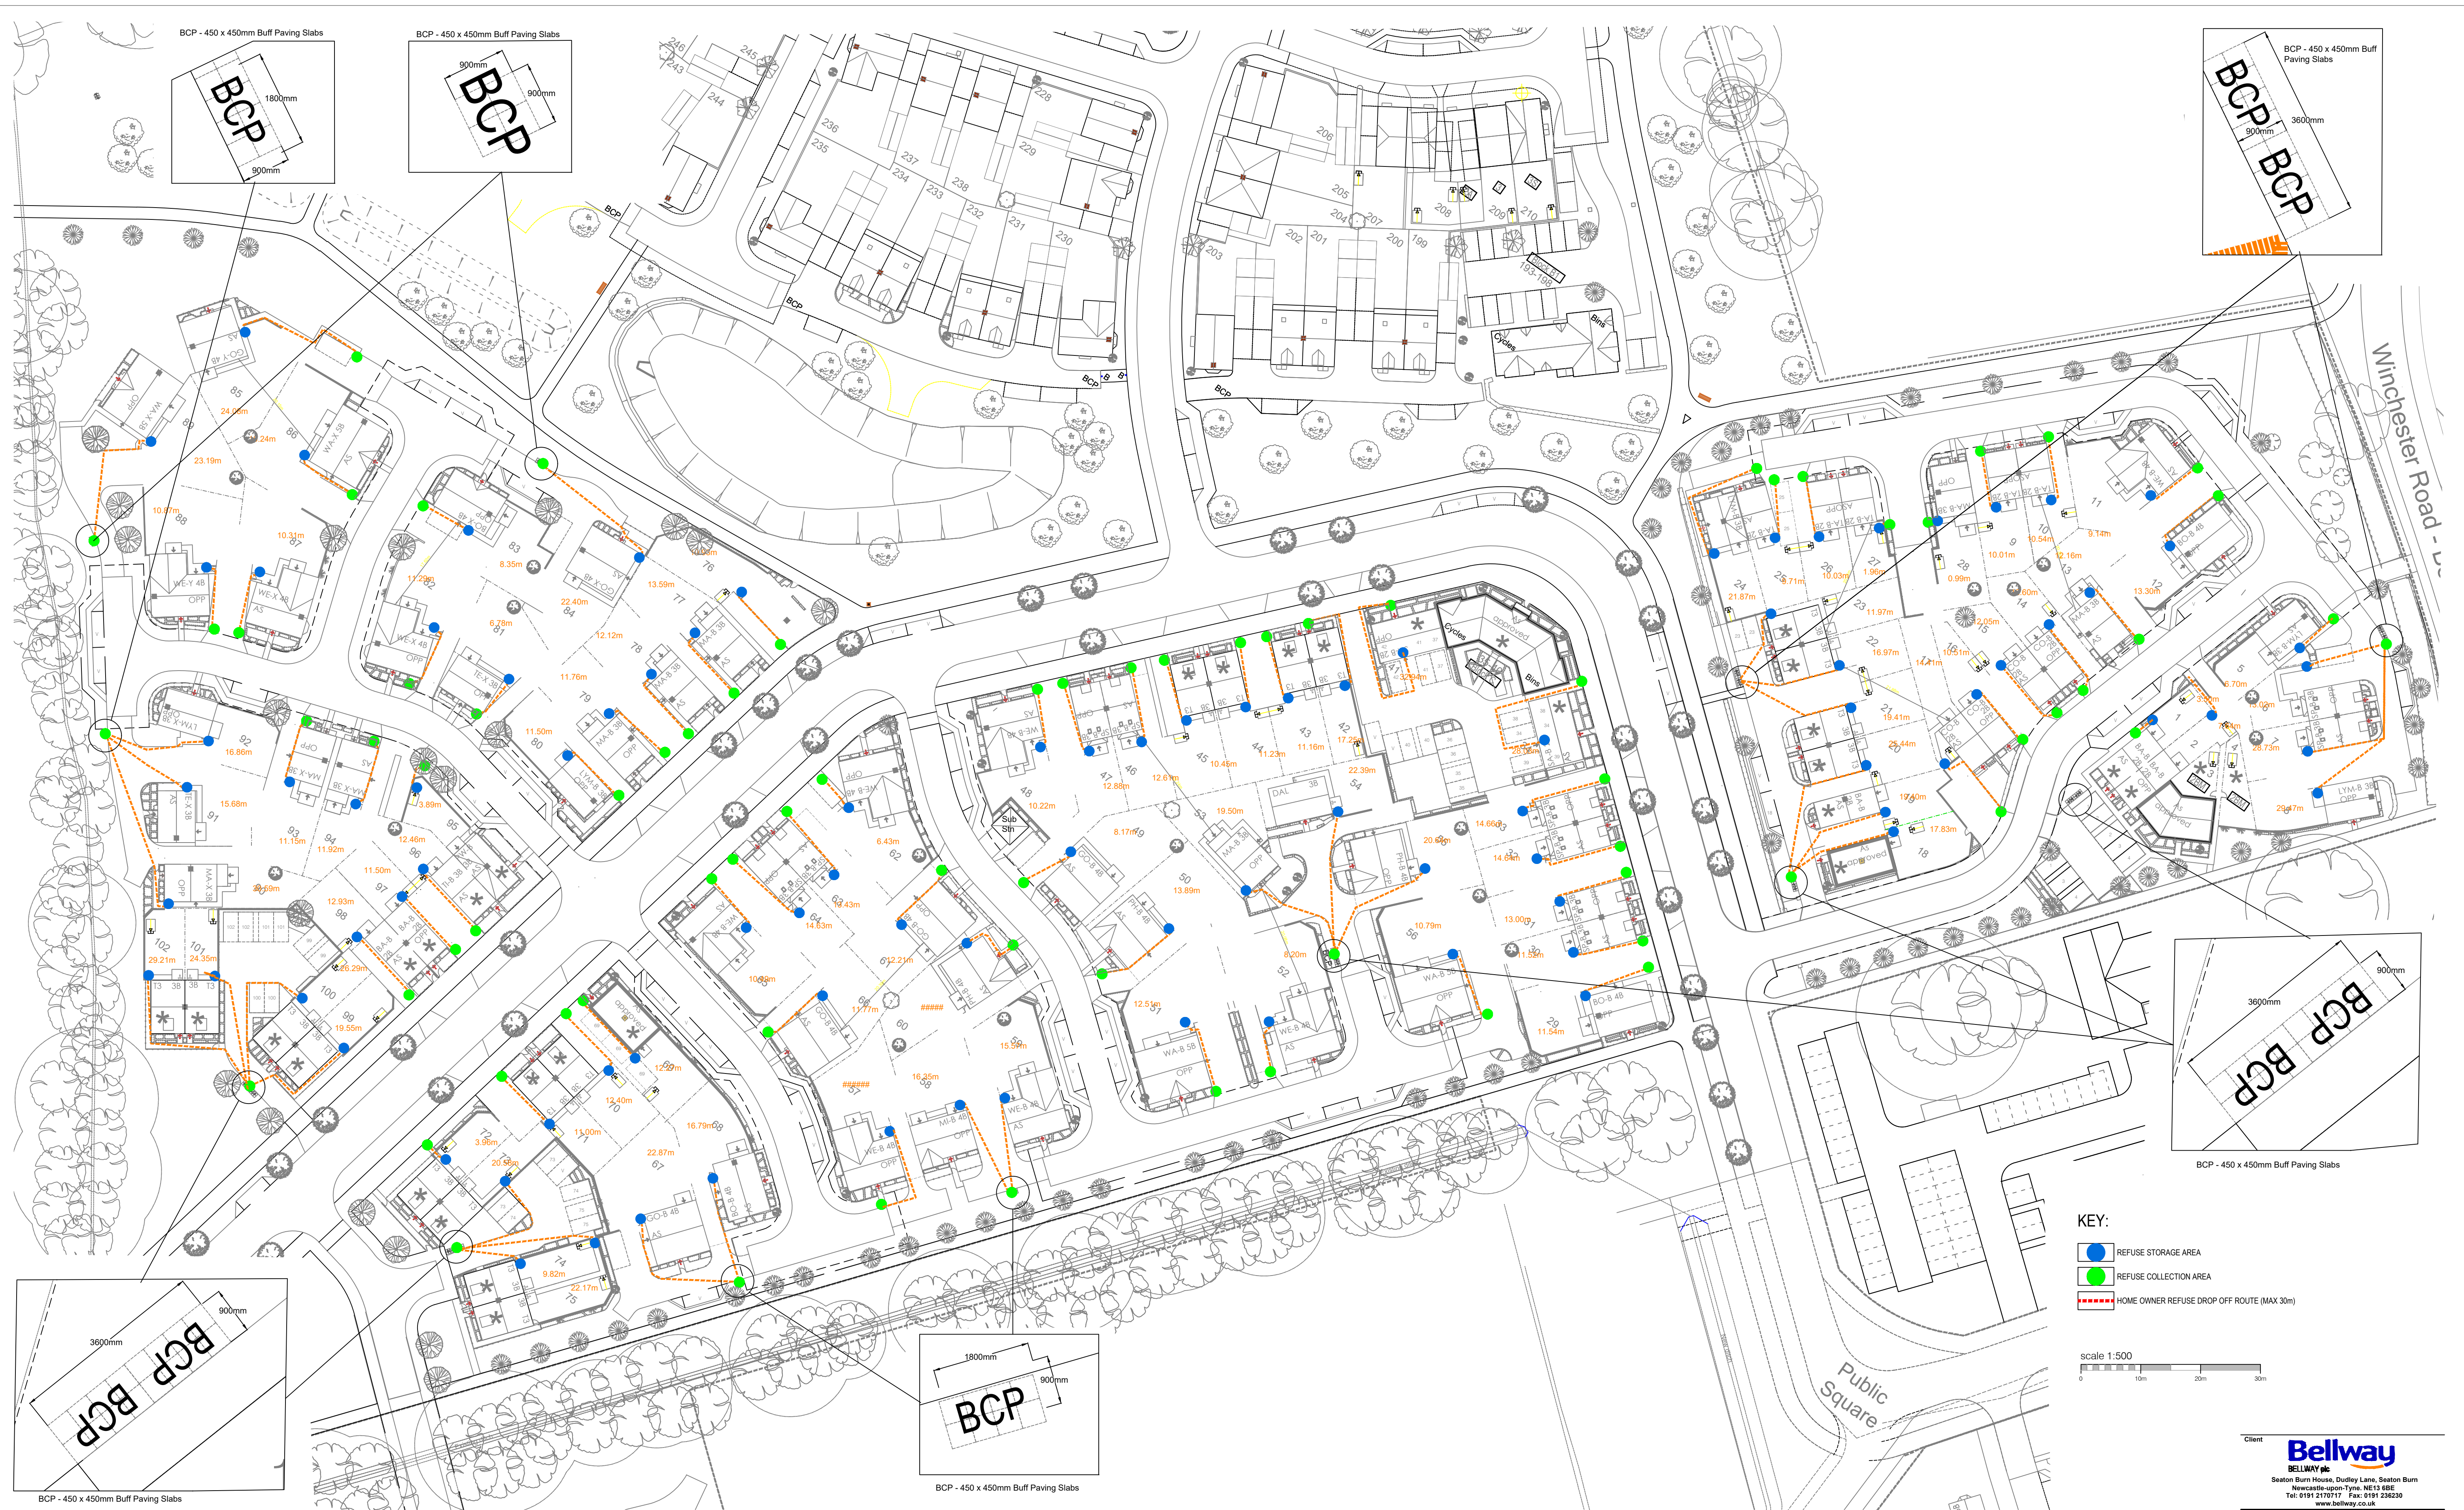

- KEY:
- REFUSE STORAGE AREA
 - REFUSE COLLECTION AREA
 - HOME OWNER REFUSE DROP OFF ROUTE (MAX 30m)

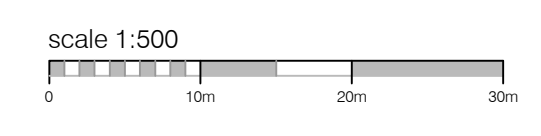

Client

Bellway
Seaton Burn House, Dudley Lane, Seaton Burn
Newcastle-upon-Tyne, NE13 6BE
Tel: 0191 2170117 Fax: 0191 236230
www.bellway.co.uk

Project

Boorley Gardens RM1

Drawing Title

Refuse Collection Plan

Drawn BLK	Date November 2023	Scale 1:500 @ A1
Job No. 0001	Drawing No. RFC - 01	Revision C
Dwg Status		