


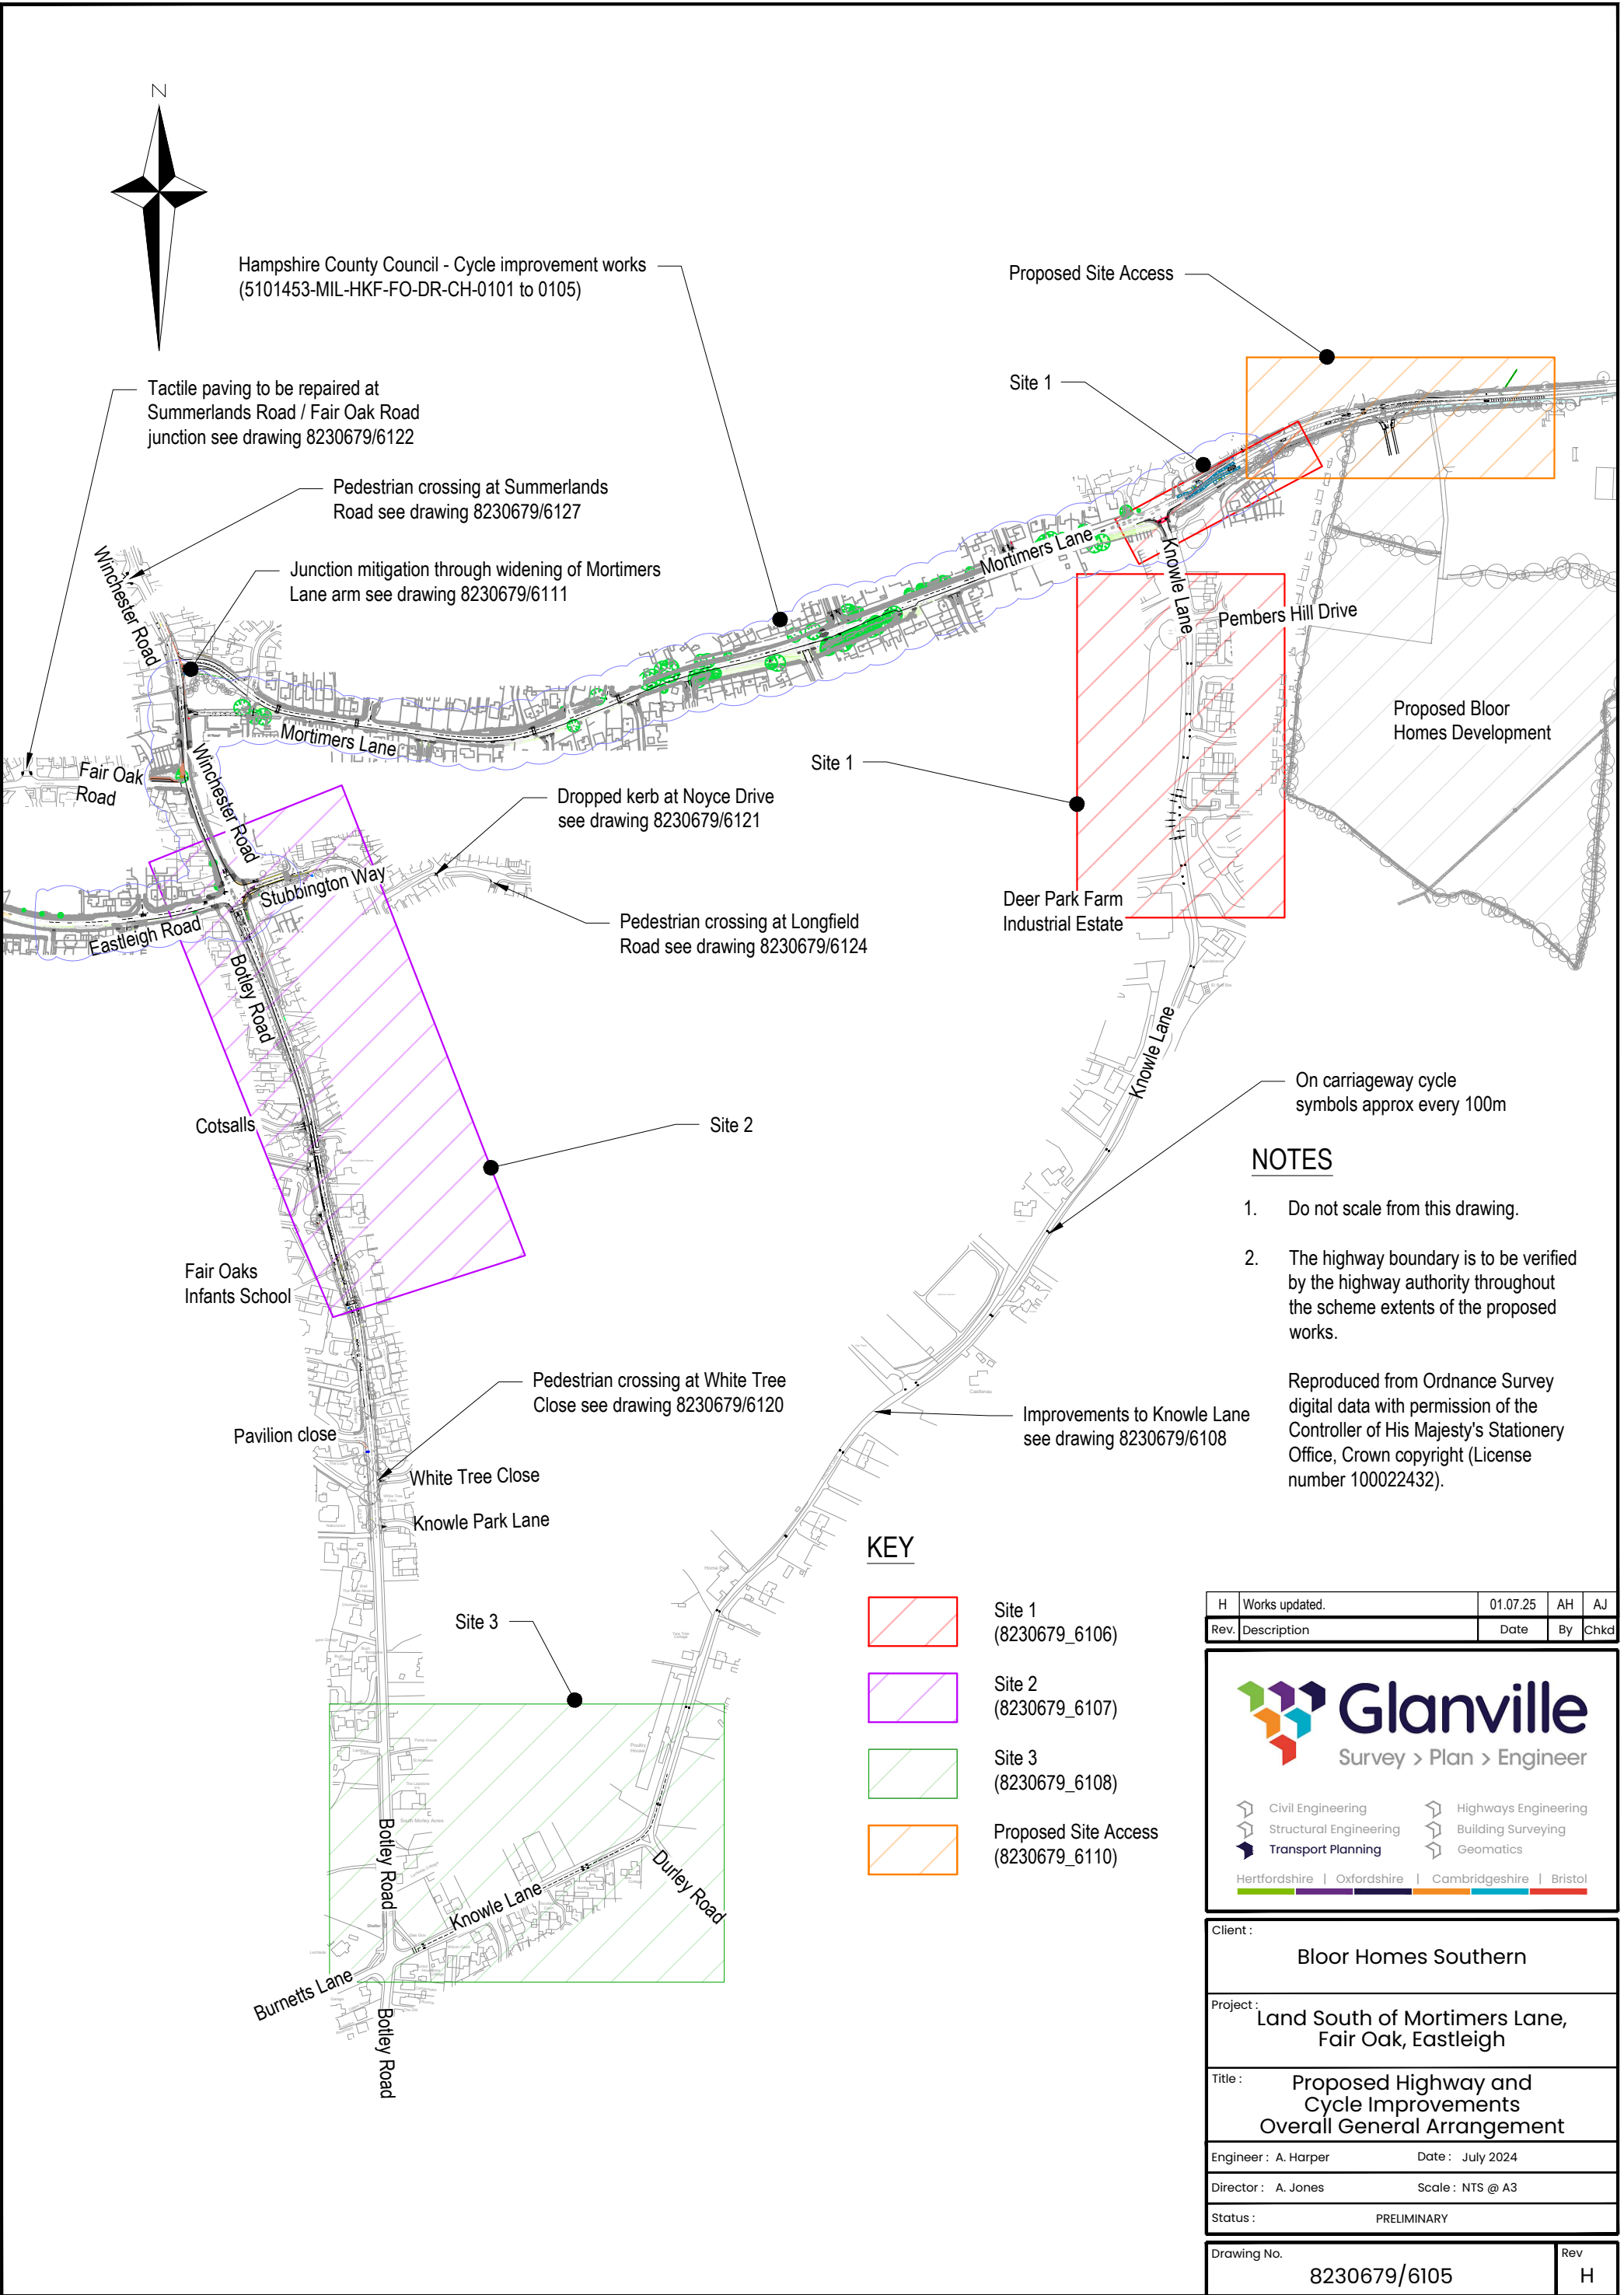

Hampshire County Council - Cycle improvement works
(5101453-MIL-HKF-FO-DR-CH-0101 to 0105)

Tactile paving to be repaired at
Summerlands Road / Fair Oak Road
junction see drawing 8230679/6122

Pedestrian crossing at Summerlands
Road see drawing 8230679/6127

Junction mitigation through widening of Mortimers
Lane arm see drawing 8230679/6111

Dropped kerb at Noyce Drive
see drawing 8230679/6121

Pedestrian crossing at Longfield
Road see drawing 8230679/6124

Pedestrian crossing at White Tree
Close see drawing 8230679/6120

Proposed Site Access

Site 1

Site 1

Deer Park Farm
Industrial Estate

Proposed Bloor
Homes Development

On carriageway cycle
symbols approx every 100m

NOTES

- 1. Do not scale from this drawing.
- 2. The highway boundary is to be verified by the highway authority throughout the scheme extents of the proposed works.

Reproduced from Ordnance Survey
digital data with permission of the
Controller of His Majesty's Stationery
Office, Crown copyright (License
number 100022432).

KEY

- Site 1
(8230679_6106)
- Site 2
(8230679_6107)
- Site 3
(8230679_6108)
- Proposed Site Access
(8230679_6110)

H	Works updated.	01.07.25	AH	AJ
Rev.	Description	Date	By	Chkd



Survey > Plan > Engineer

 Civil Engineering

 Structural Engineering

 Transport Planning

 Highways Engineering

 Building Surveying

 Geomatics

 Hertfordshire

 Oxfordshire

 Cambridgeshire

 Bristol

Client :	Bloor Homes Southern
Project :	Land South of Mortimers Lane, Fair Oak, Eastleigh
Title :	Proposed Highway and Cycle Improvements Overall General Arrangement
Engineer : A. Harper	Date : July 2024
Director : A. Jones	Scale : NTS @ A3
Status :	PRELIMINARY
Drawing No.	8230679/6105
Rev	H