


ktb	
bt	British Telecom
co	Control Box
cl	Cover Level
ca	Callie Television
ak	Drop Kero
el	Electric
ep	Electricity Pole
fm	Fire Hydrant
gl	Gully
gsv	Gas Stop Valve
ht	Height
ic	Inspection Cover
l	Invert Level
lp	Long Post
mvr	Manhole
o/h	Overhead
p/b	Post Box
prg	Paren Crossing
no	Now Plate
ns	North Sign
ns	Now Plate
tp	Telephone Box
tl	Traffic Light
tt	Top of Tree
th	Threshold
tw	Top of Wall
ul	Unable to Lift
vs	Vent Pipe
wa	Water Meter
wsv	Water Stop Valve

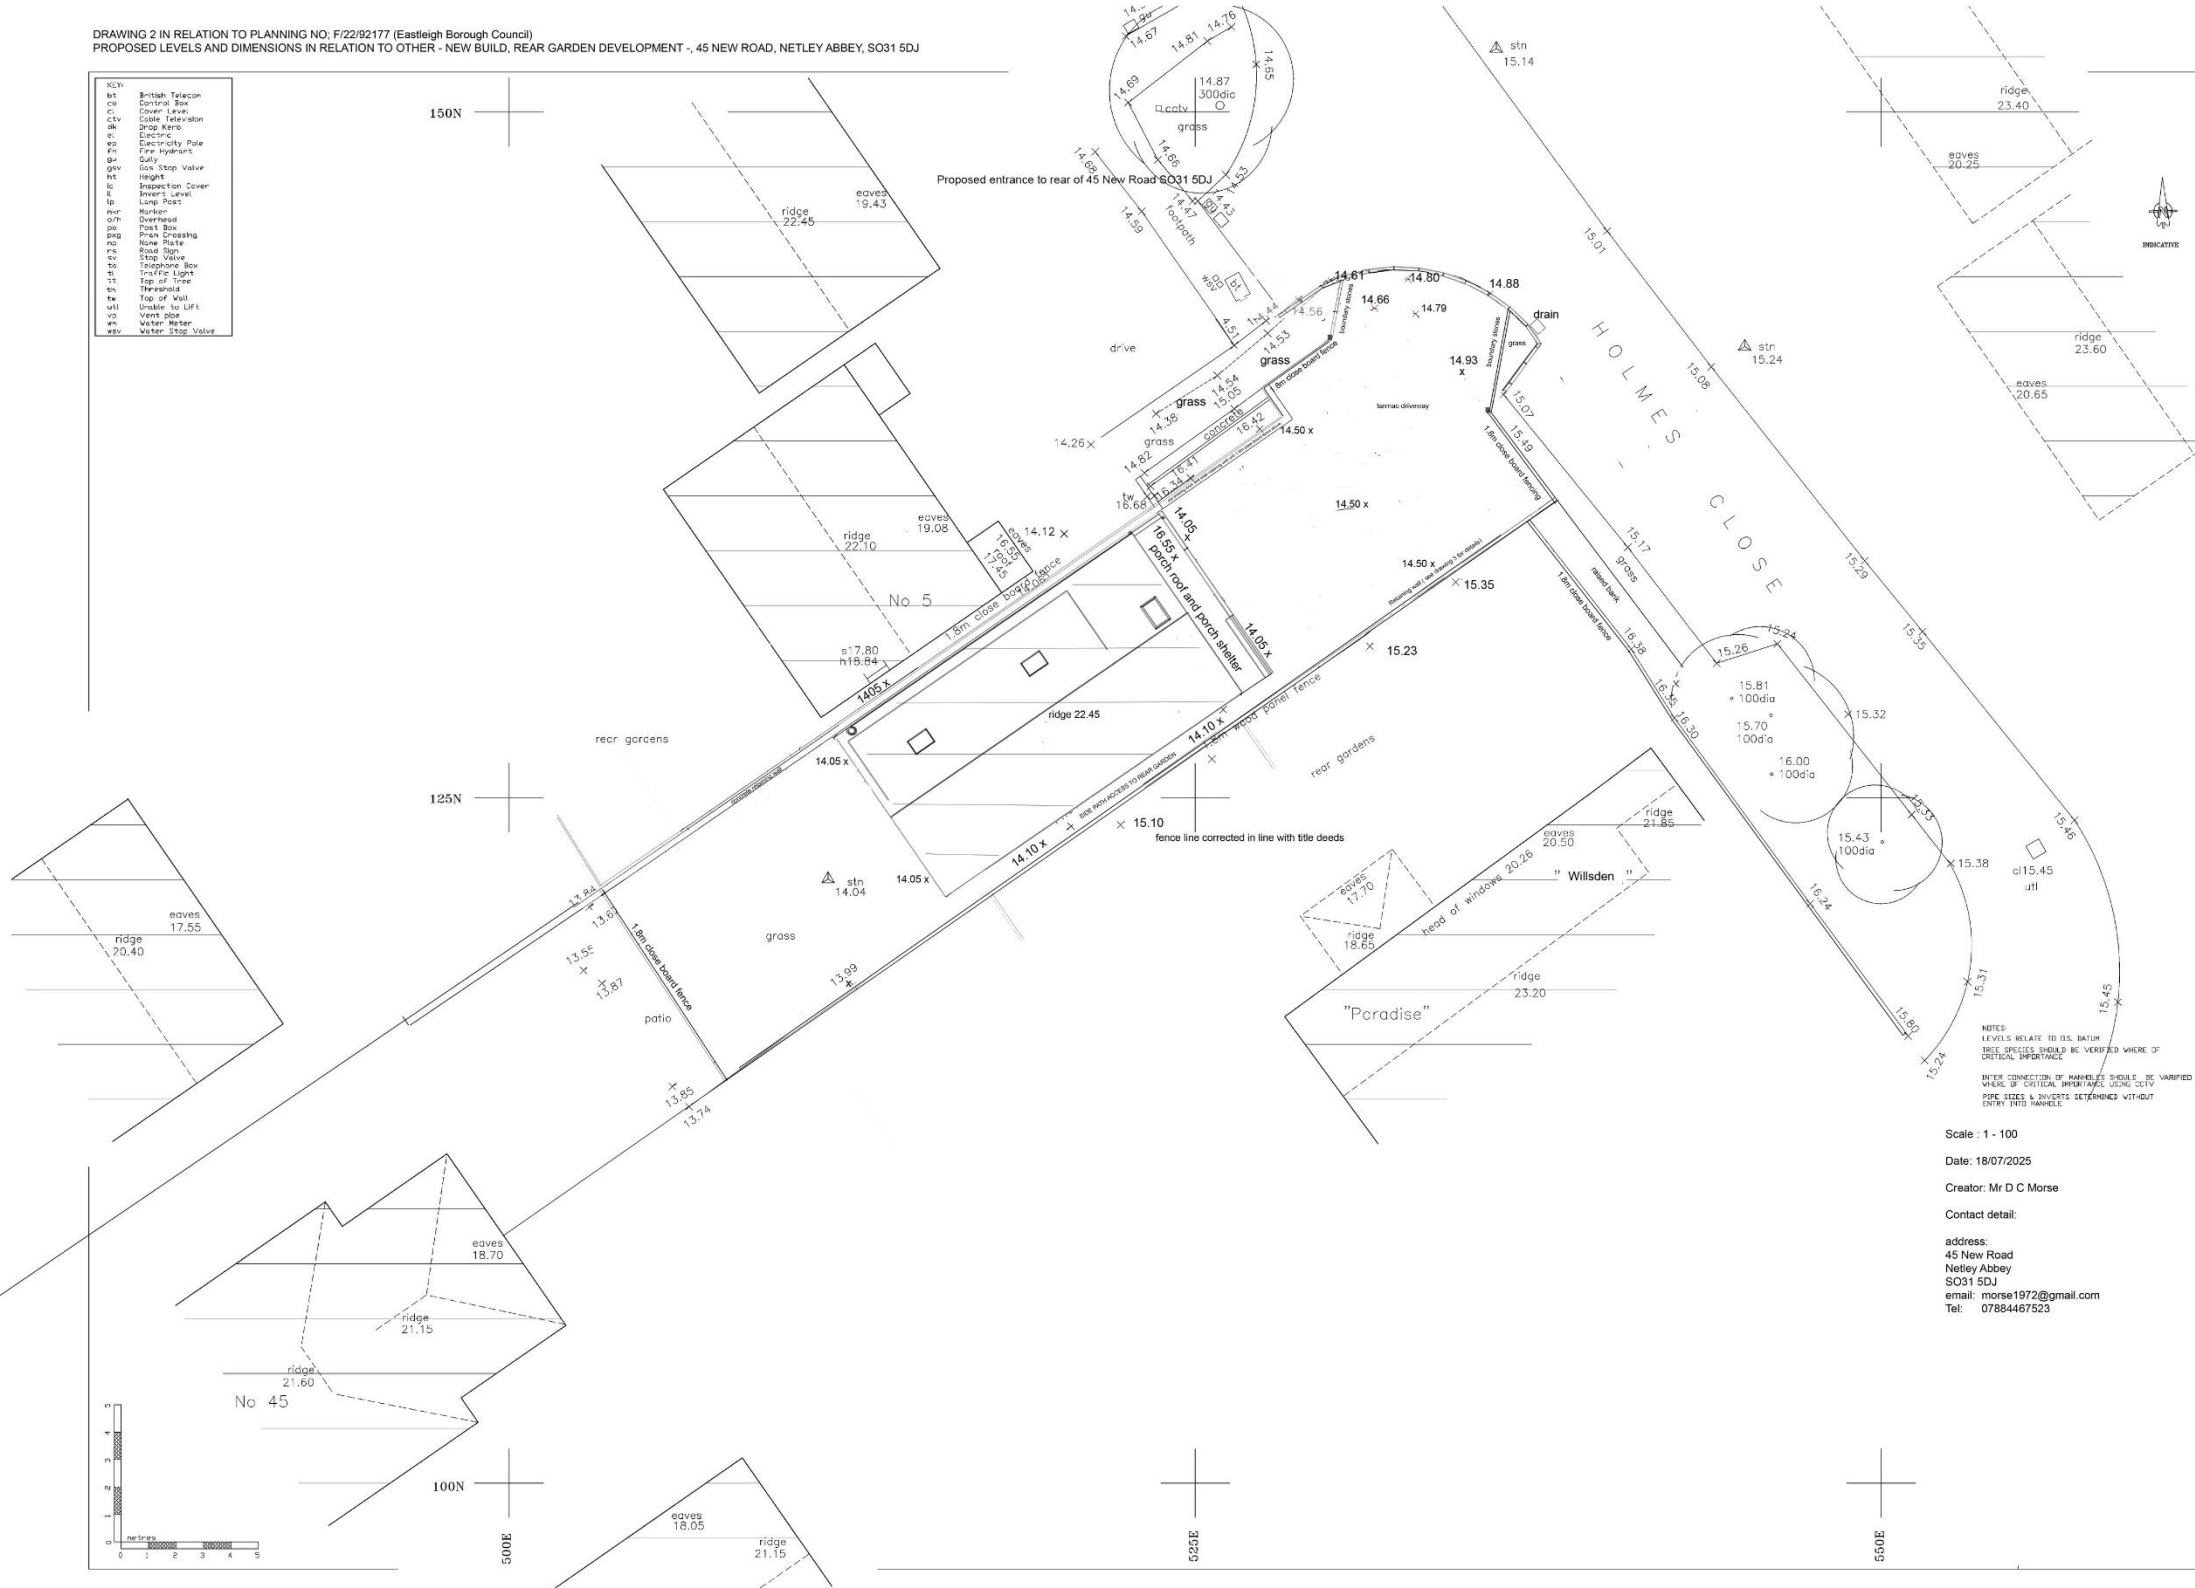

Scale : 1 - 100

Date: 18/07/2025

Creator: Mr D C Morse

Contact detail:

address:
45 New Road
Netley Abbey
SO31 5DJ
email: morse1972@gmail.com
Tel: 07884467523