


GENERAL NOTES:

1. This drawing is the copyright of KSA Architects Ltd and may not be copied, altered or reproduced in any form or passed on to a third party without written consent. If in doubt ASK.
2. This drawing has been produced as a guide, and is subject to further detailed information being provided, including but not limited to a full topographical survey, service enquires and an arboriculture study.

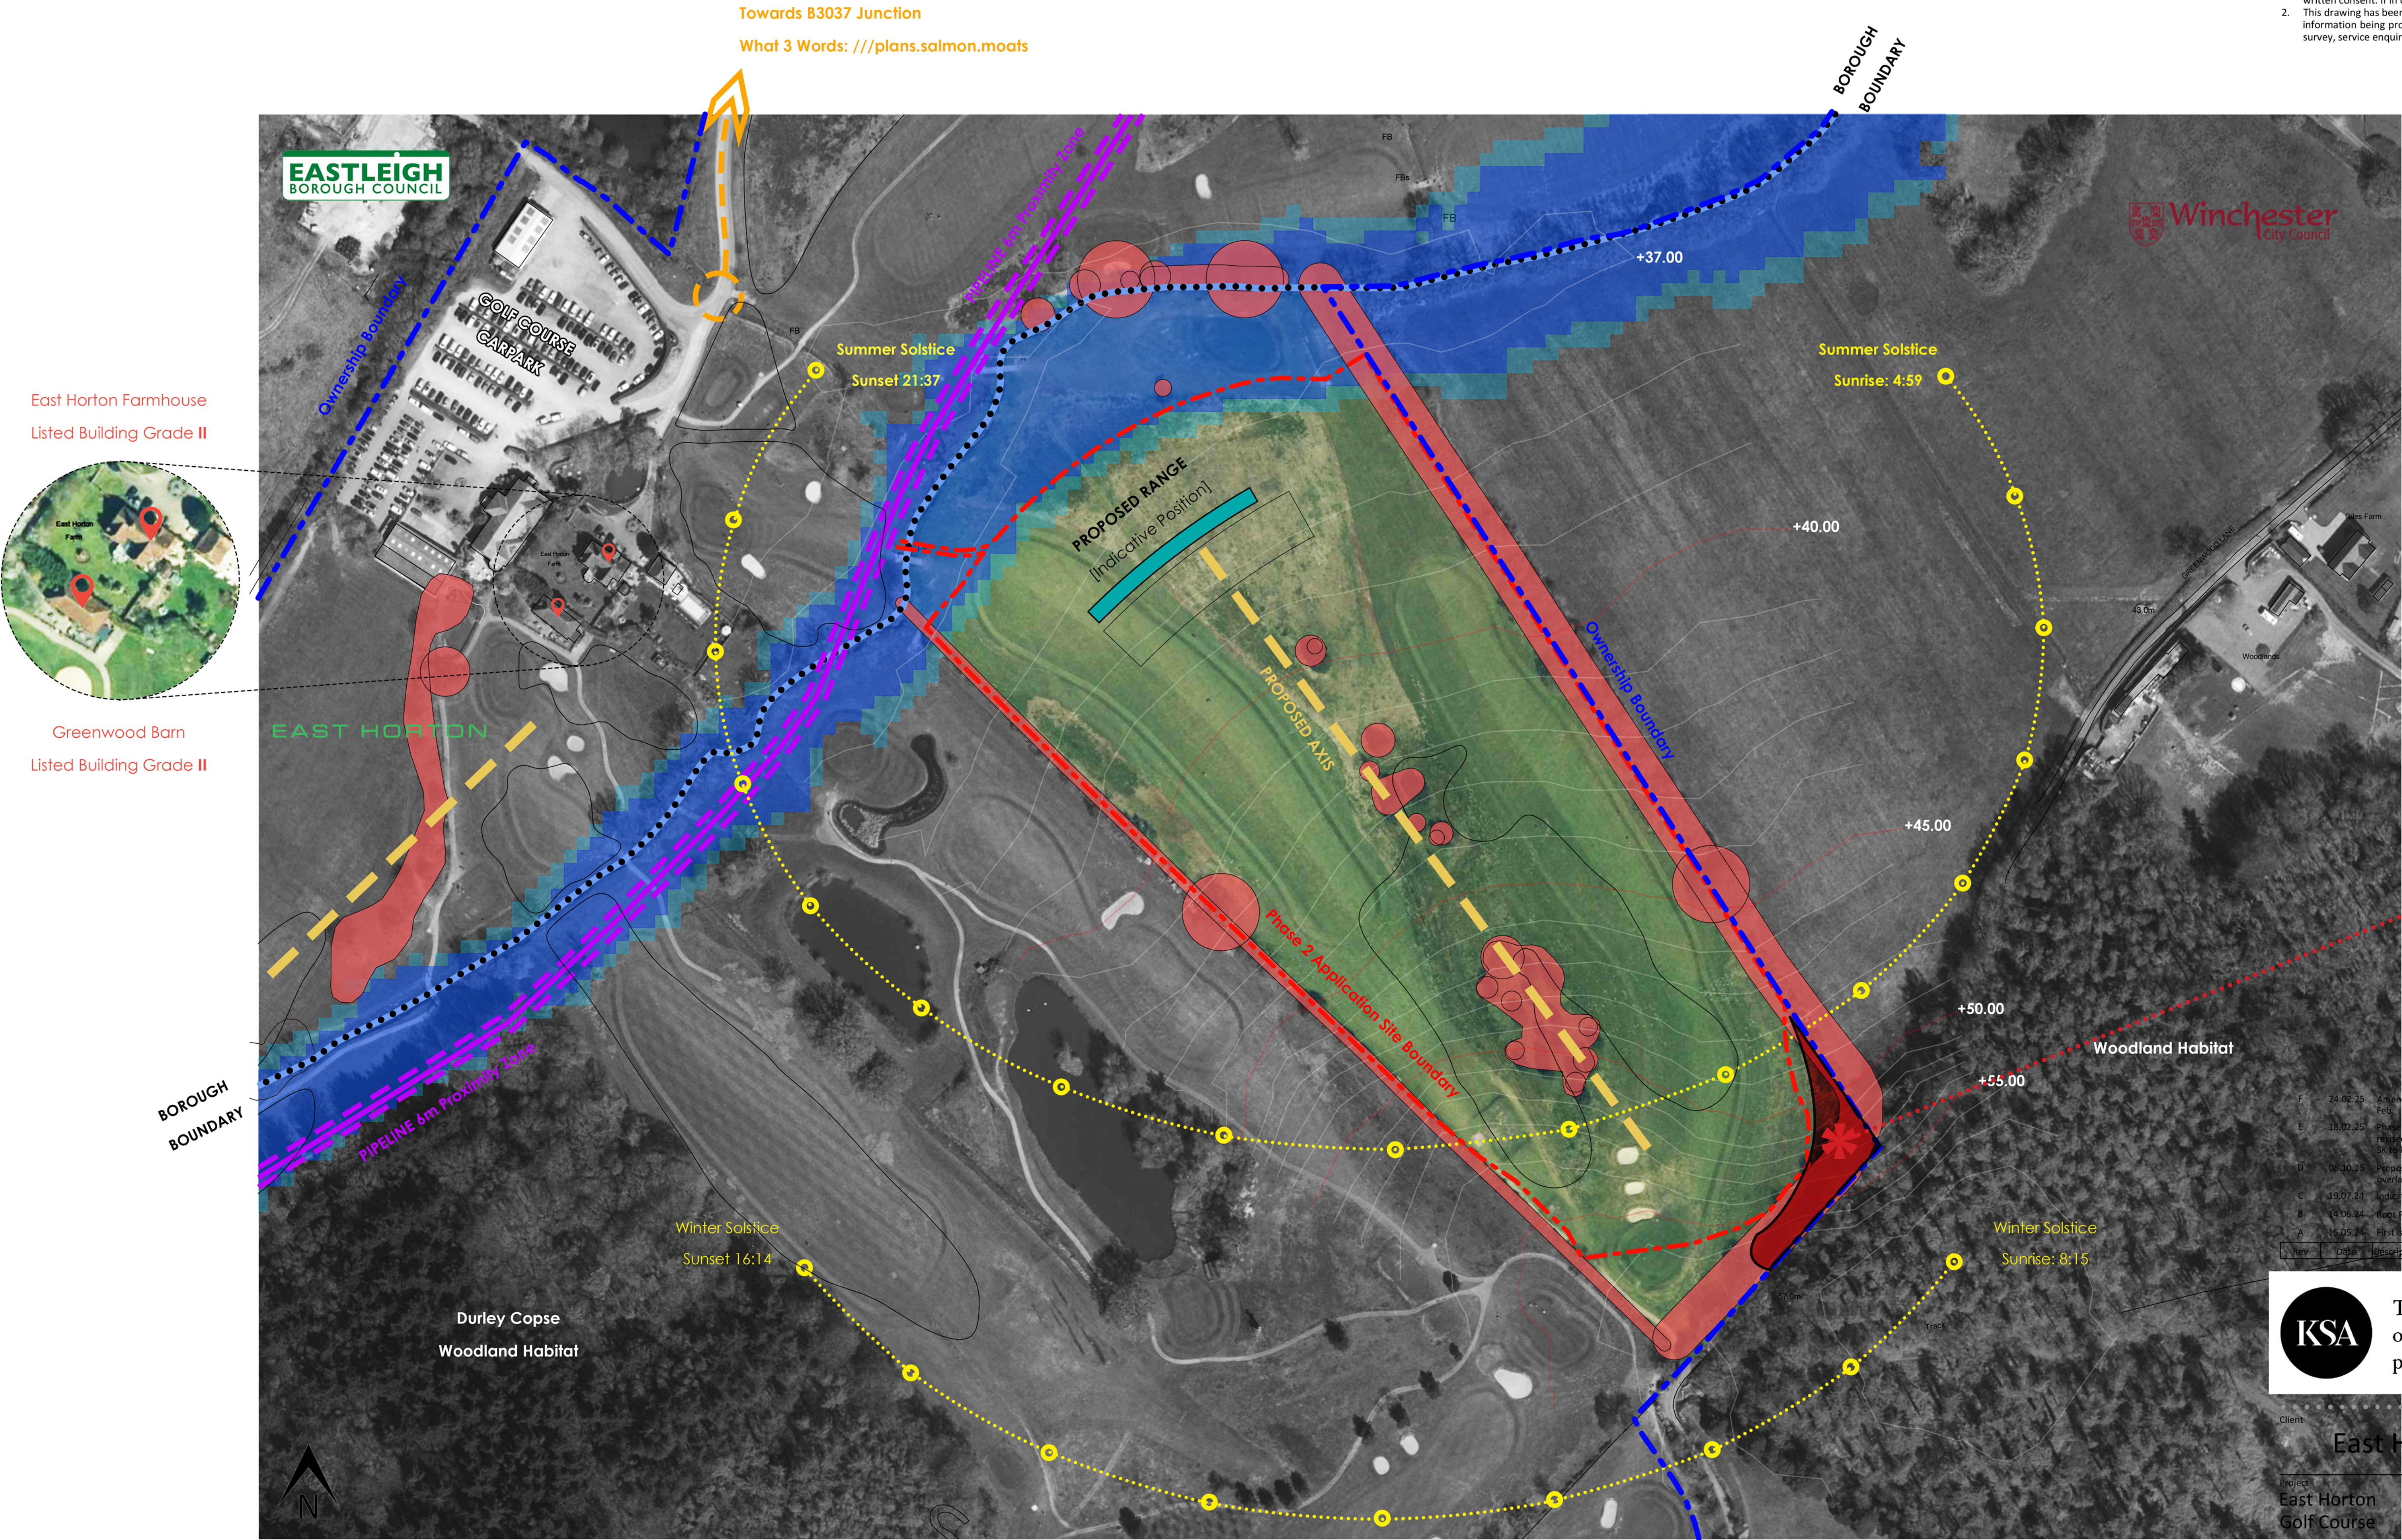

East Horton Farmhouse
Listed Building Grade II



Greenwood Barn
Listed Building Grade II

BADGER SETT
Indicative
Location

F	24.02.25	Amended as per comments, email dated 21st Feb.	CG	DRK
E	18.02.25	Phase 2 Red boundary amended following revised brief. Drawing Status changed from SK to Planning [PL]	CG	DRK
D	08.10.23	Proposed Contours, Fairways and Shot Axis overlaid	CG	DRK
C	19.07.24	Indicative Badger Sett Location 2 shown	CG	EG
B	11.06.24	Root Protection areas shown	CG	DRK
A	15.05.24	First Issue	CG	DRK
Rev	Date	Description	Rev By	Ckd By

KSA The people orientated placemakers.

Client: **East Horton Golf Club**

Project: **East Horton Golf Course**

- KEY**
- Borough Boundary between Eastleigh & Winchester
 - Pipeline with 6m easement boundary
 - Blue Ownership boundary
 - Red Phase 2 boundary
 - Waterway
 - Flood zones
 - Root Protection zones

0 1 2 5 10
(SCALE 1:1250)

Drawing Title
PHASE 2 Opportunities & Constraints Diagram

Drawing Status
PLANNING

Document Ref.
1317 PL003

Scale
1:1250 @A1

Revision
F

Drawn By
CG

RIBA KSA Architects Ltd. Concept House 35 Kingston Crescent, North End Portsmouth, Hampshire, PO2 8AA. Phone: 023 9267 3618 Email: info@ksaltd.co.uk Web: www.ksaltd.co.uk

Chartered Practice