


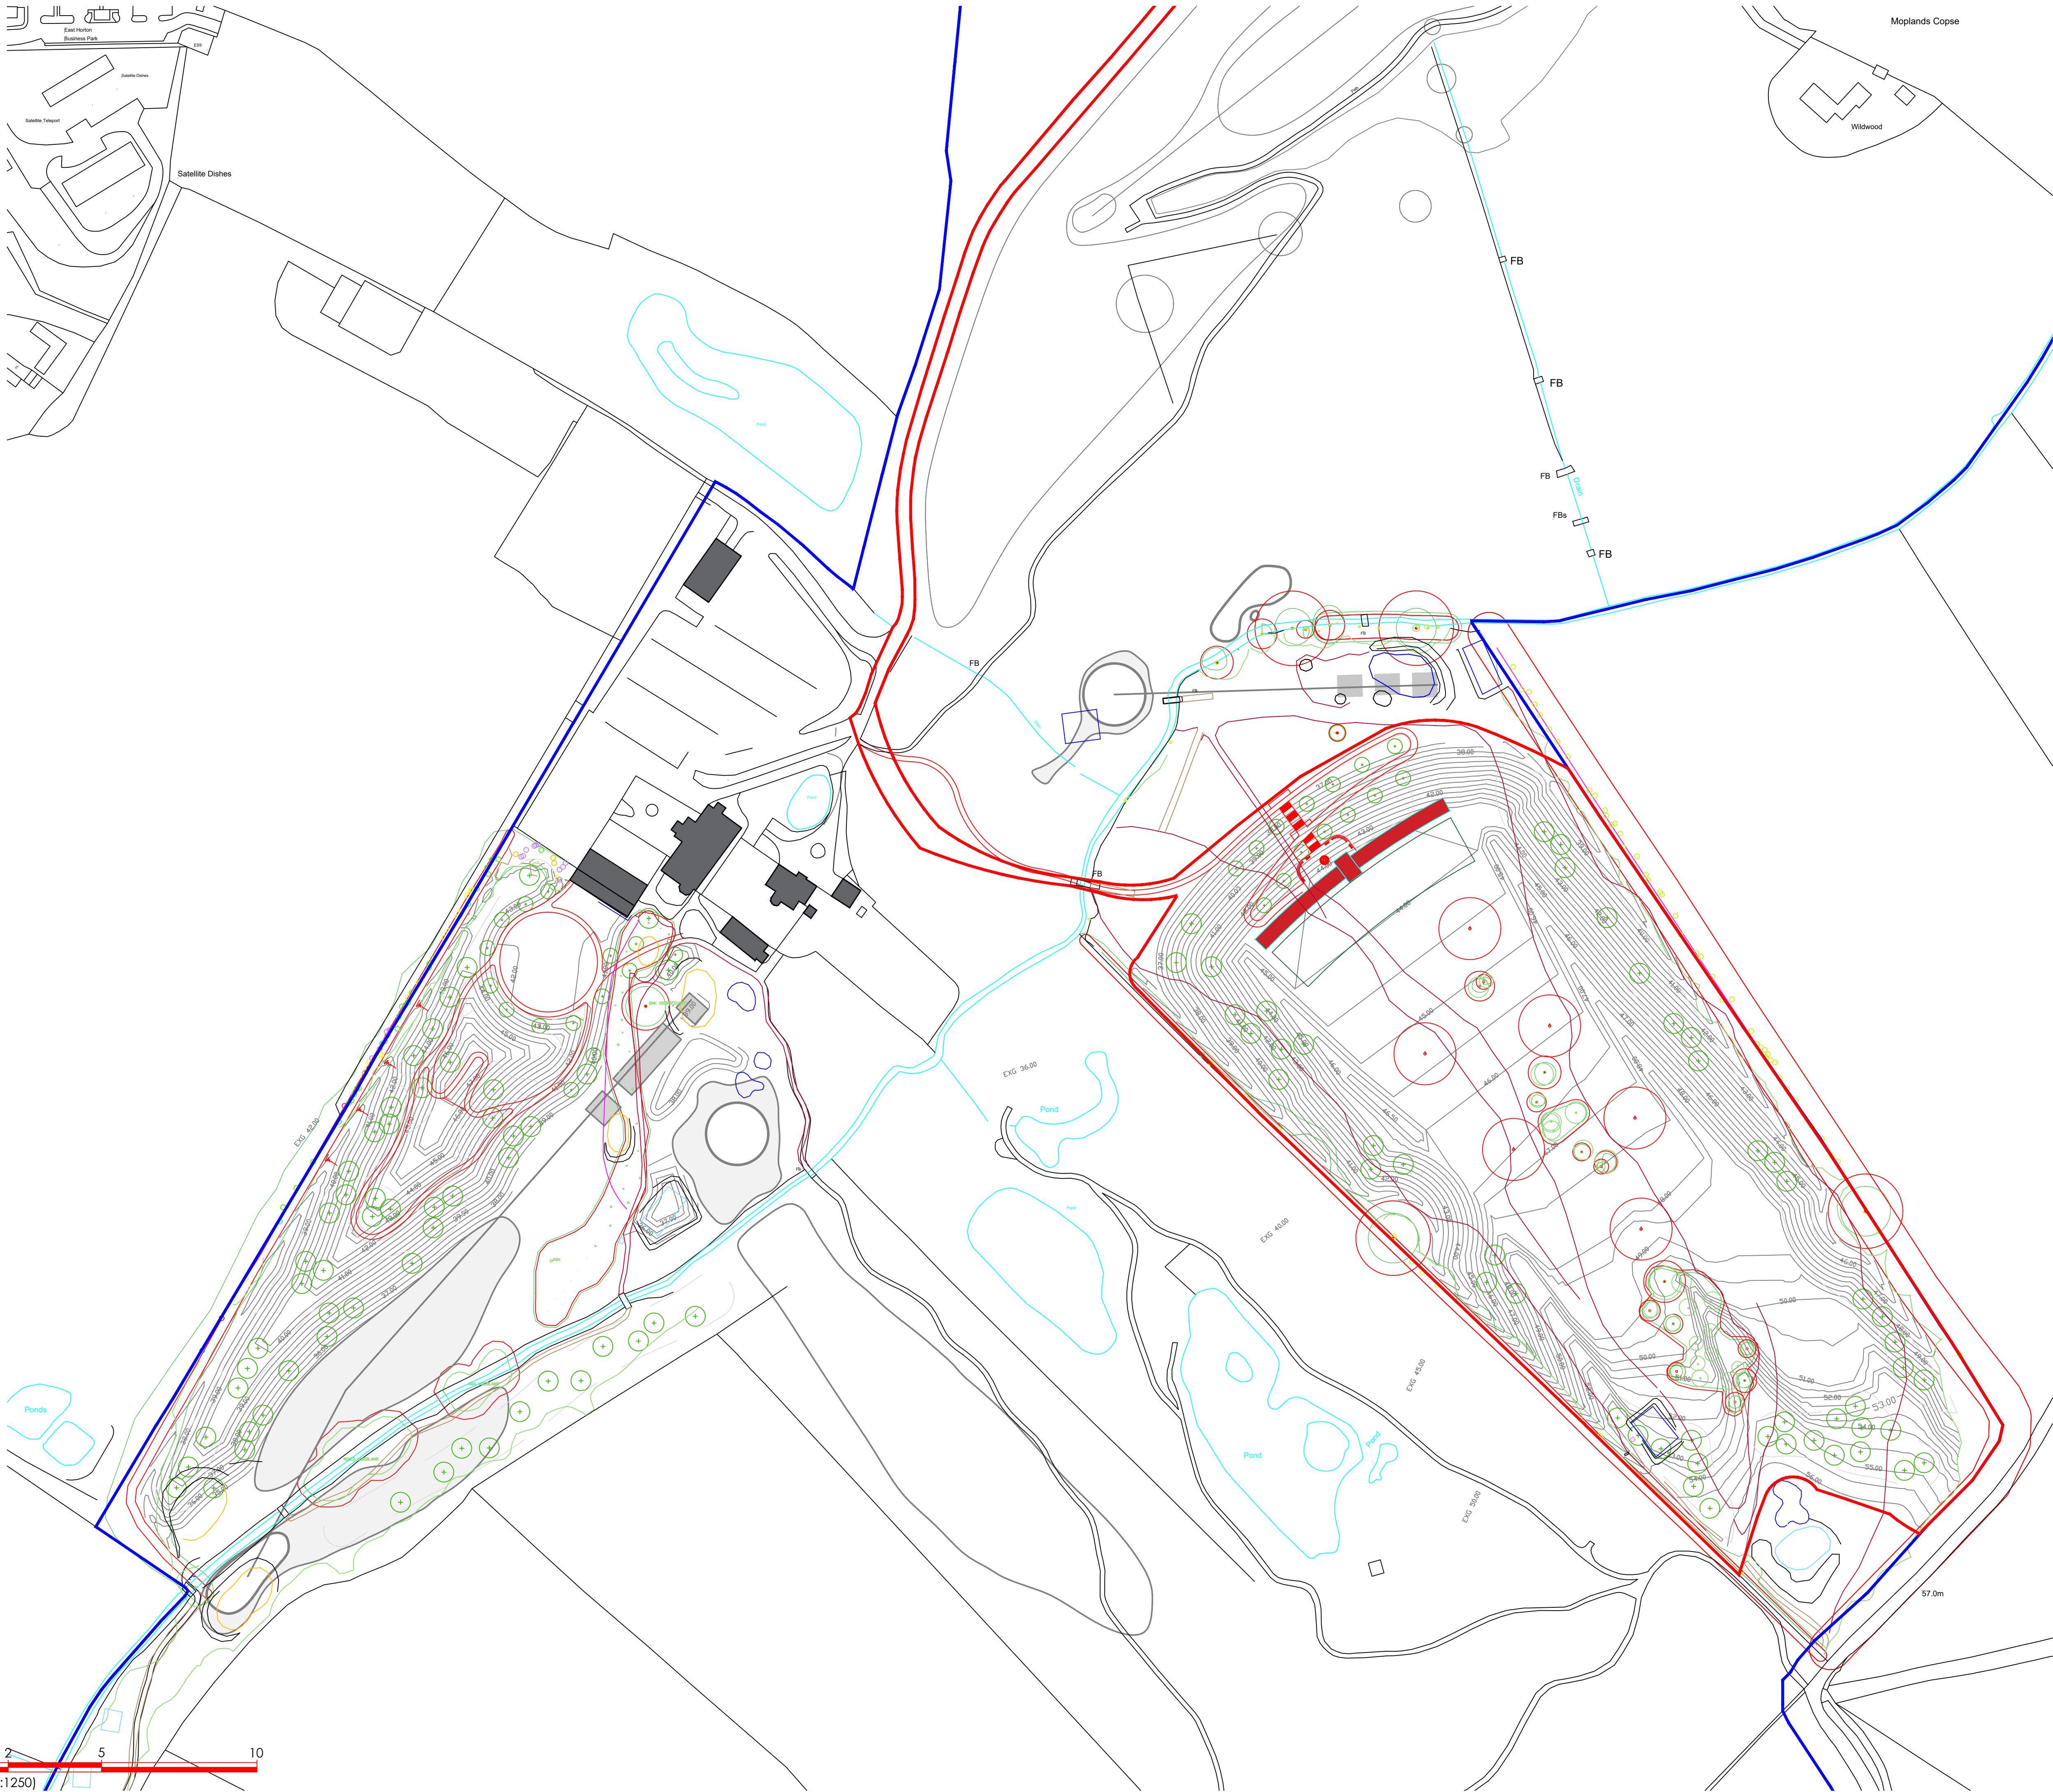

- KEY**
- OWNERSHIP BOUNDARY
 - APPLICATION SITES
 - Proposed Driving Range Building max footprint

1317 - East Horton Golf Course -
PROPOSED BLOCK PLAN PL100E