


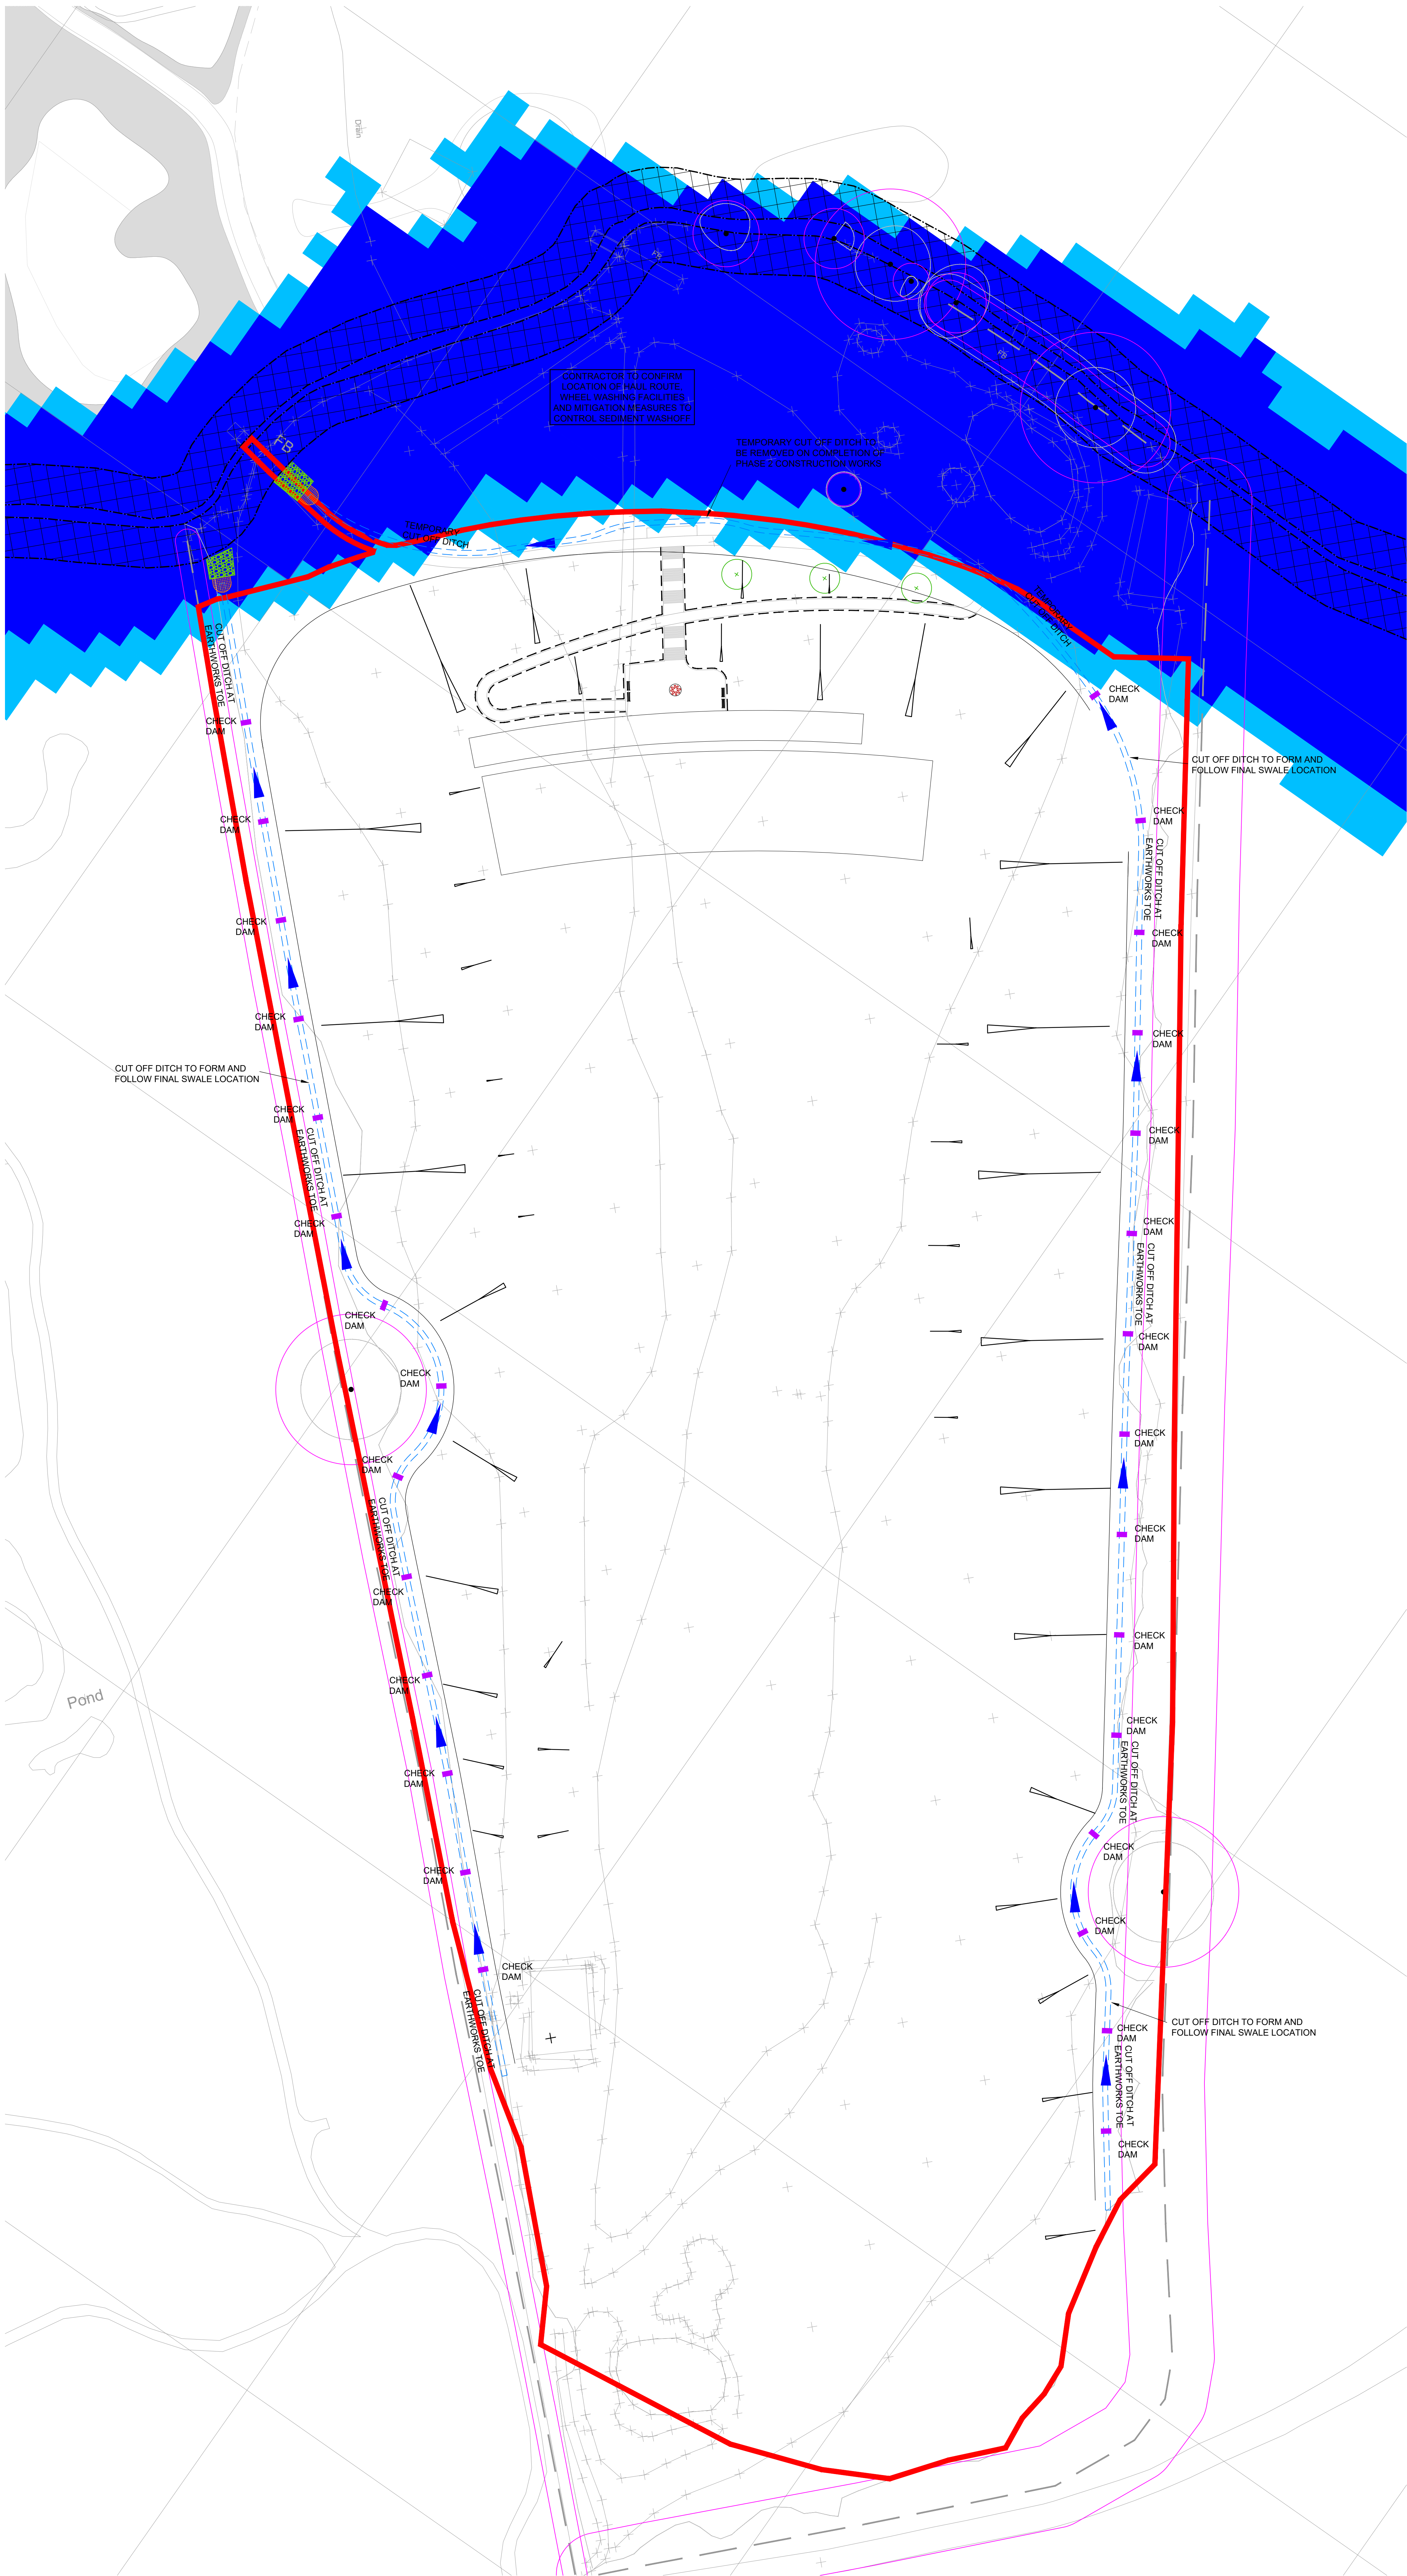

- NOTES**
1. THIS DRAWING IS TO BE READ IN CONJUNCTION WITH ALL OTHER DRAWINGS AND DOCUMENTS ISSUED FOR THIS PLANNING APPLICATION.
 2. TOPSOIL STOCKPILE LOCATIONS WILL BE SUBJECT TO THE CONTRACTOR'S STRATEGY.
 3. TEMPORARY MEASURES SHOWN SUBJECT TO ONGOING MAINTENANCE TO ENSURE SEDIMENT CONTROL MEASURES ARE FIT FOR PURPOSE.
- SEDIMENT CONTROL MEASURES LEGEND**
- CUT OFF DITCH LOCATION - TO SUIT PERMANENT SWALE, DRAIN OR TEMPORARY AS NOTED
 - TEMPORARY STRAW BALES, TO BE REPLACED AS NECESSARY.
 - TEMPORARY STILLING BASIN, TO BE CLEANED OUT AS REQUIRED.
 - TEMPORARY CHECK DAM TO REDUCE FLOW, CAPTURE SEDIMENT AND ACT AS A SILT BARRIER.
 - PROPOSED BATTER TO EARTHWORKS
 - 8 METRE FLOOD RISK ACTIVITY ZONE OFF EXISTING RIVER EMBANKMENT (E.A.)
 - EXISTING FLOOD ZONE 2 (ENVIRONMENT AGENCY (EA) MAPPING)
 - EXISTING FLOOD ZONE 3 (EA MAPPING)
 - EXISTING RETAINED TREE ROOT PROTECTION AREA TAKEN FROM ARBOR-ECO CONSULTANCY DRAWING MB240802-01-01-A
 - EXISTING TREE RETAINED TO ARBOR-ECO CONSULTANCY DETAILS
 - PHASE 2 BOUNDARY

FOR PLANNING PURPOSES ONLY

Rev	Amendments	Des	Chk
Tisbury House Bishopscote Lane Bathampton Wiltshire BA10 4AP			
Telephone: 01266 201144 Fax: 01266 201144 Email: info@odysseyconsult.co.uk Web: www.odysseyconsult.co.uk			
Job Title			
EAST HORTON GOLF CLUB HAMPSHIRE			
Drawing Title			
PROPOSED PHASE 2 SEDIMENT CONTROL PLAN			
Client			
EAST HORTON GOLF CLUB			
Scale	Date	Designed	
1:500 @A0	FEB 25	RP	
Drawn	Checked	Approved	
RP	RP	BAC	
Job No	Drawing No		Rev
24-083	24-083-107		