


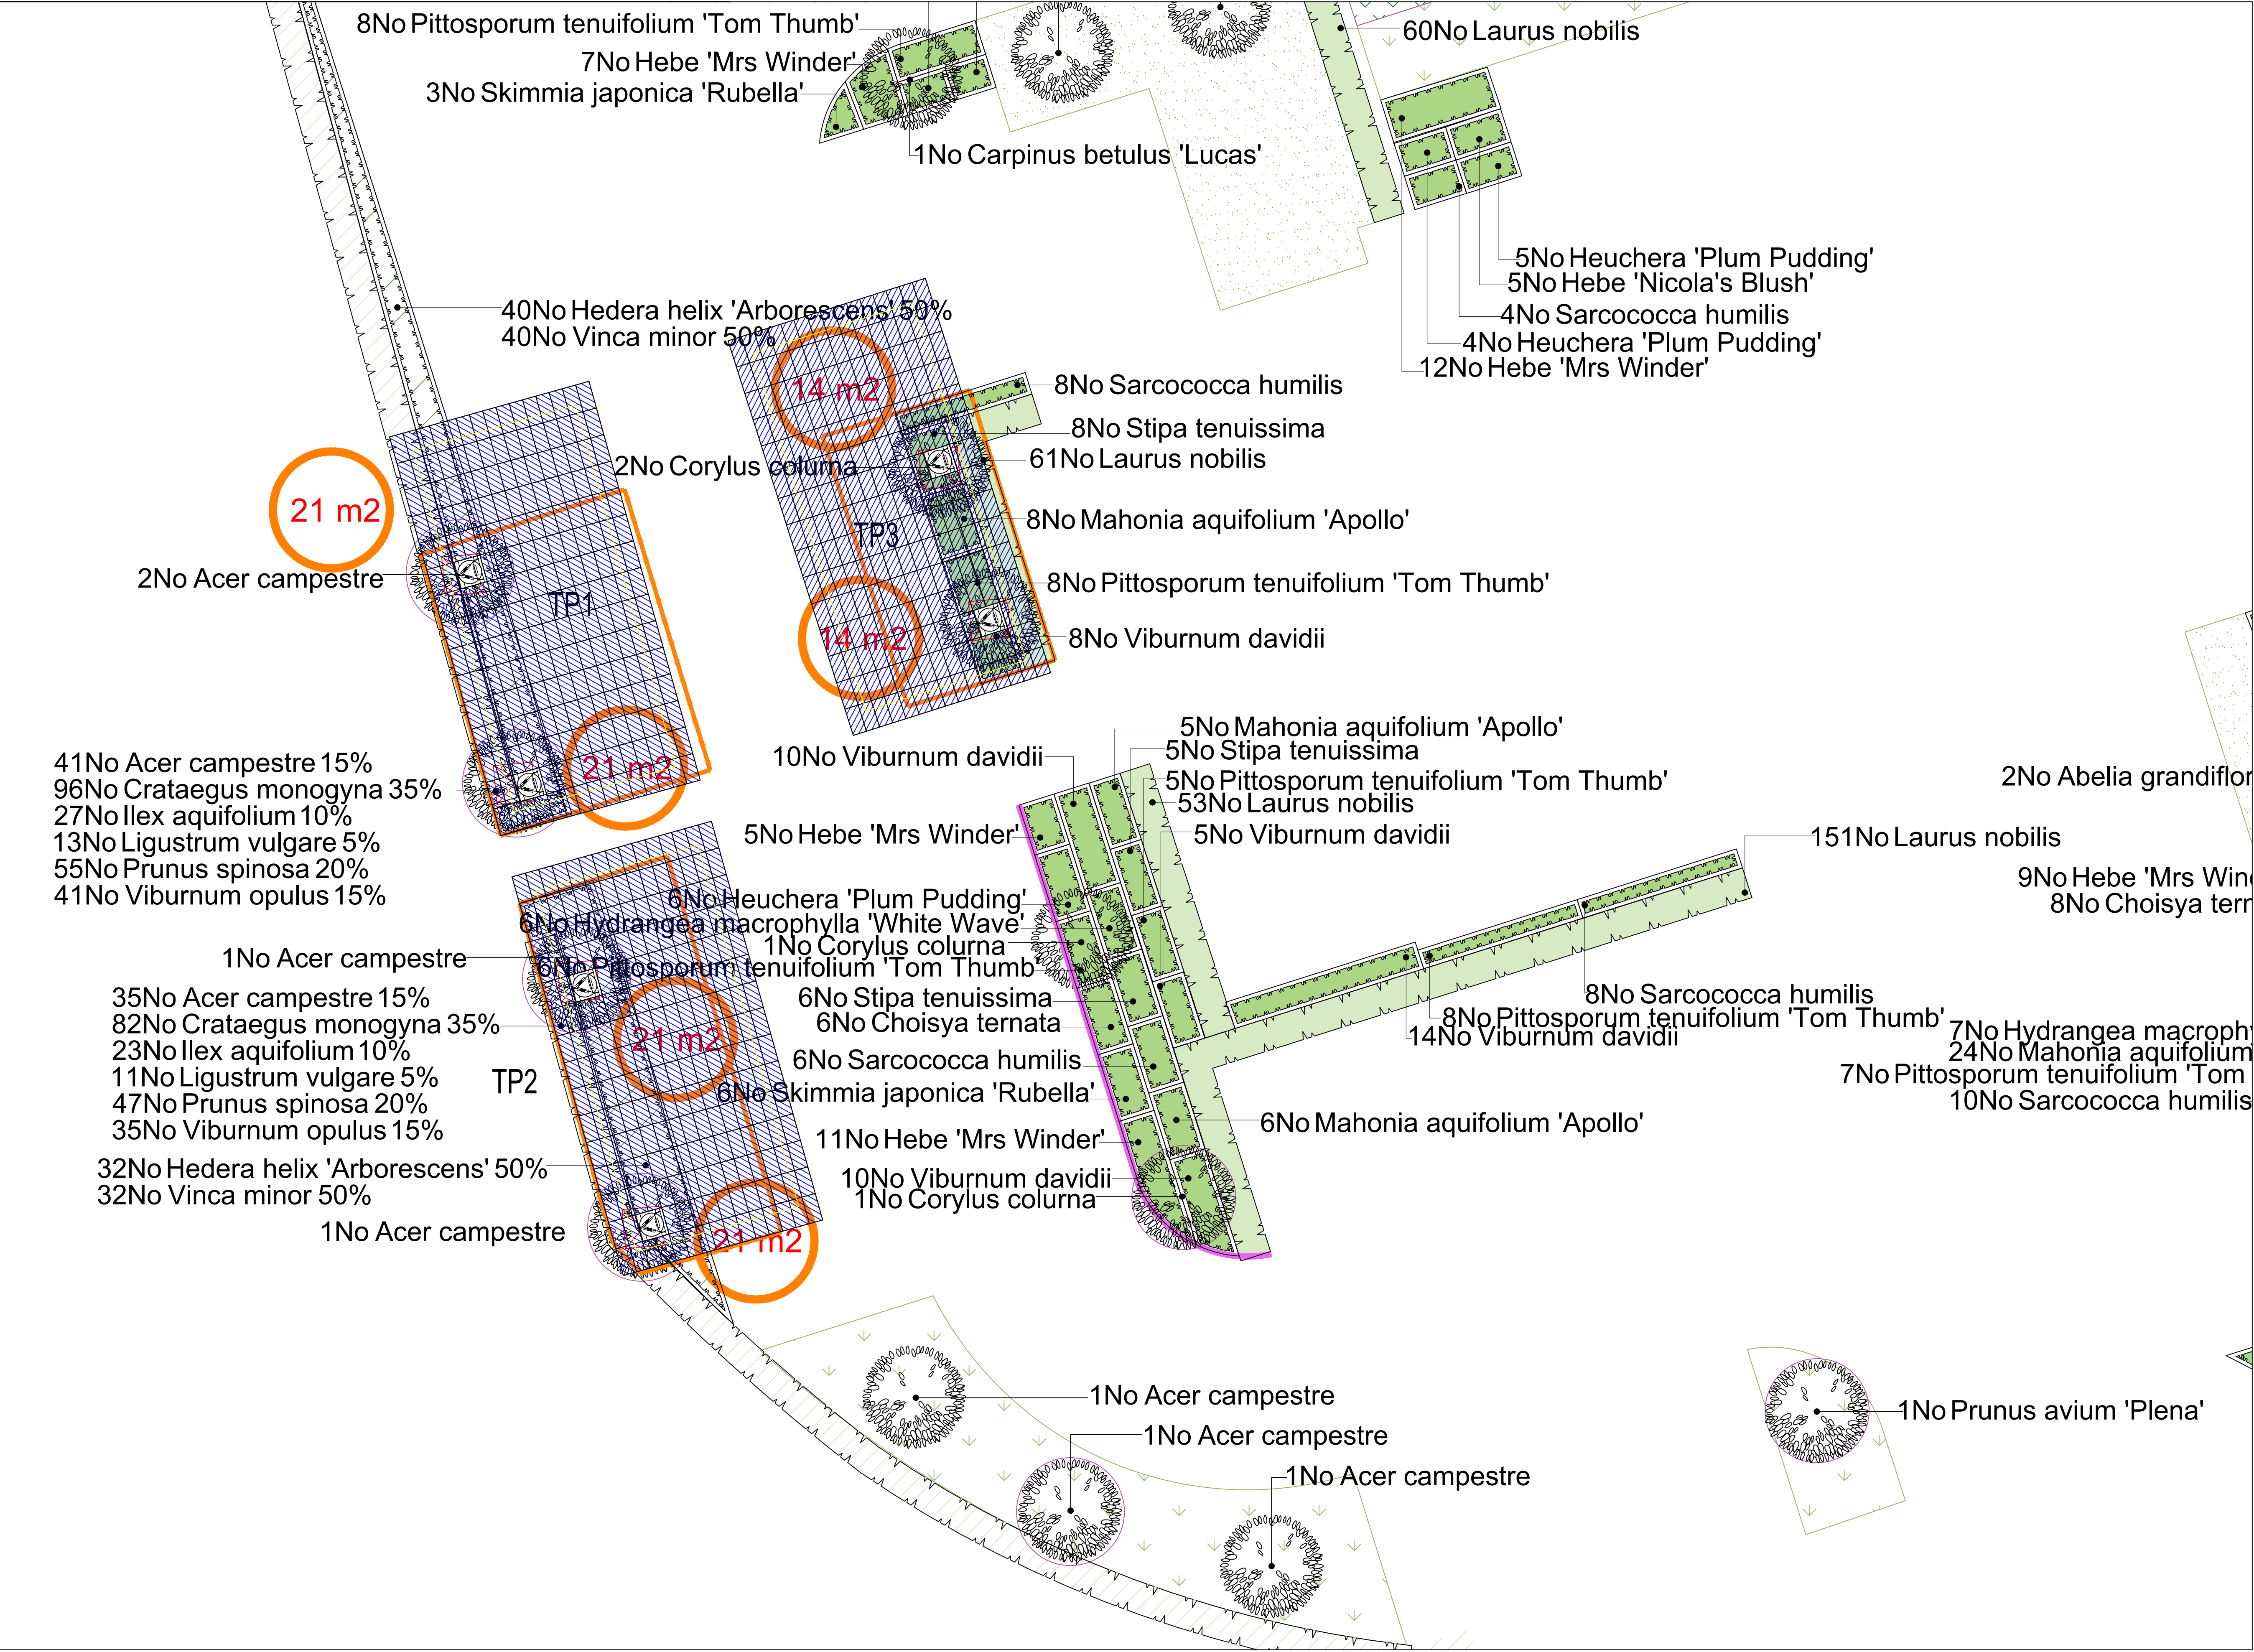

COVER SLAB THICKNESS

1. Where cover slabs are applicable, the slab thickness (shown in red) has been assumed and therefore needs to be confirmed by others.

GENERAL TOLERANCES


All dimensions in millimetres, unless otherwise stated

PIPE Ø RANGE	TOLERANCE ±
≤ 300	5
> 300 to 750	10
≥ 750 NON-RXL	20
≥ 750 RXL	+50 / -30

ANGLES	± 1°30'
TYPICAL BENCHING SLOPE	1.9° - 5.7°
EXTERNAL BASE FLANGE	50 ± 20
ALL OTHER DIMENSIONS	+50 / -30

- NOTES:
- Standard spigots in accordance with ES23
 - All dimensions annotated with * indicate points of intersection
 - If applicable, dimensions annotated with KDF are key BIM dimensions
 - Remove all burrs and break sharp edges
 - Spark test all joints that require leak-tightness
 - Team leader inspection points identified by: ① ② ③

JOINTING KEY

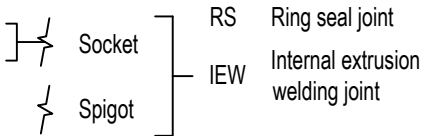

NOTES

- All dimensions in millimetres, unless otherwise stated.
- All dimensions are nominal and may vary within manufacturing or construction tolerances.
- All site temporary and enabling works by others.
- Polypipe products to be installed in accordance with Polypipe Civils recommendations, giving due consideration to the requirements of the approving organisation(s) and the ultimate owner of the installation.
- This drawing is intended for guidance only. All proposed installations should be assessed in the context of the site and expected operational conditions, in addition to the overall site drainage scheme, prior to commencement of final design or construction activities.
- All construction activities shall be executed by competent personnel, in accordance with all relevant legislation, regulations, standards or codes of practice.
- ArborRatf soil and Sub-soil can be supplied by a Polypipe partner.

DRAWING NOTES

- Drawings should not be scaled, refer to figured dimensions only.
- All dimensions in millimetres, unless otherwise stated.
- All dimensions are nominal and may vary within manufacturing or construction tolerances.
- All site temporary and enabling works by others.
- This drawing is intended for guidance only. Confirmation of the information contained within this document should be sought from the consulting engineers before final design or construction activities commence.

REV	AMENDMENT	DATE
-----	-----------	------



PROJECT NAME
Boorley Gardens,
Botley

PROJECT TYPE
Plan In Context
(Not To Scale)

STATUS	PRELIMINARY
SHEET NO.	2 of 2
DRAWN BY	TR
SCALE	AS SHOWN
DATE	07/07/25
DRAWING NO.	85825_TR_D1
REV	-

All information in this document is of an illustrative nature and is supplied by Polypipe Civils & Green Urbanisation without charge. Polypipe may modify and change the information, products and specifications from time to time for a variety of reasons, without prior notice. Updates will not be issued automatically. This information is not intended to have any legal effect, whether by way of advice, representation or warranty (express or implied). We accept no liability whatsoever (to the extent permitted by law), if you place any reliance on this document you must do so at your own risk. The information within this document should not be solely relied upon to determine the suitability or installation requirements of our products for a proposed application and expected site conditions; expert advice should be sought in this respect.

Copyright © 2020 Polypipe. All rights reserved. 'Polypipe logo' is a registered trademark of Polypipe. All Polypipe products are protected by Design Right under CDPA 1988.