



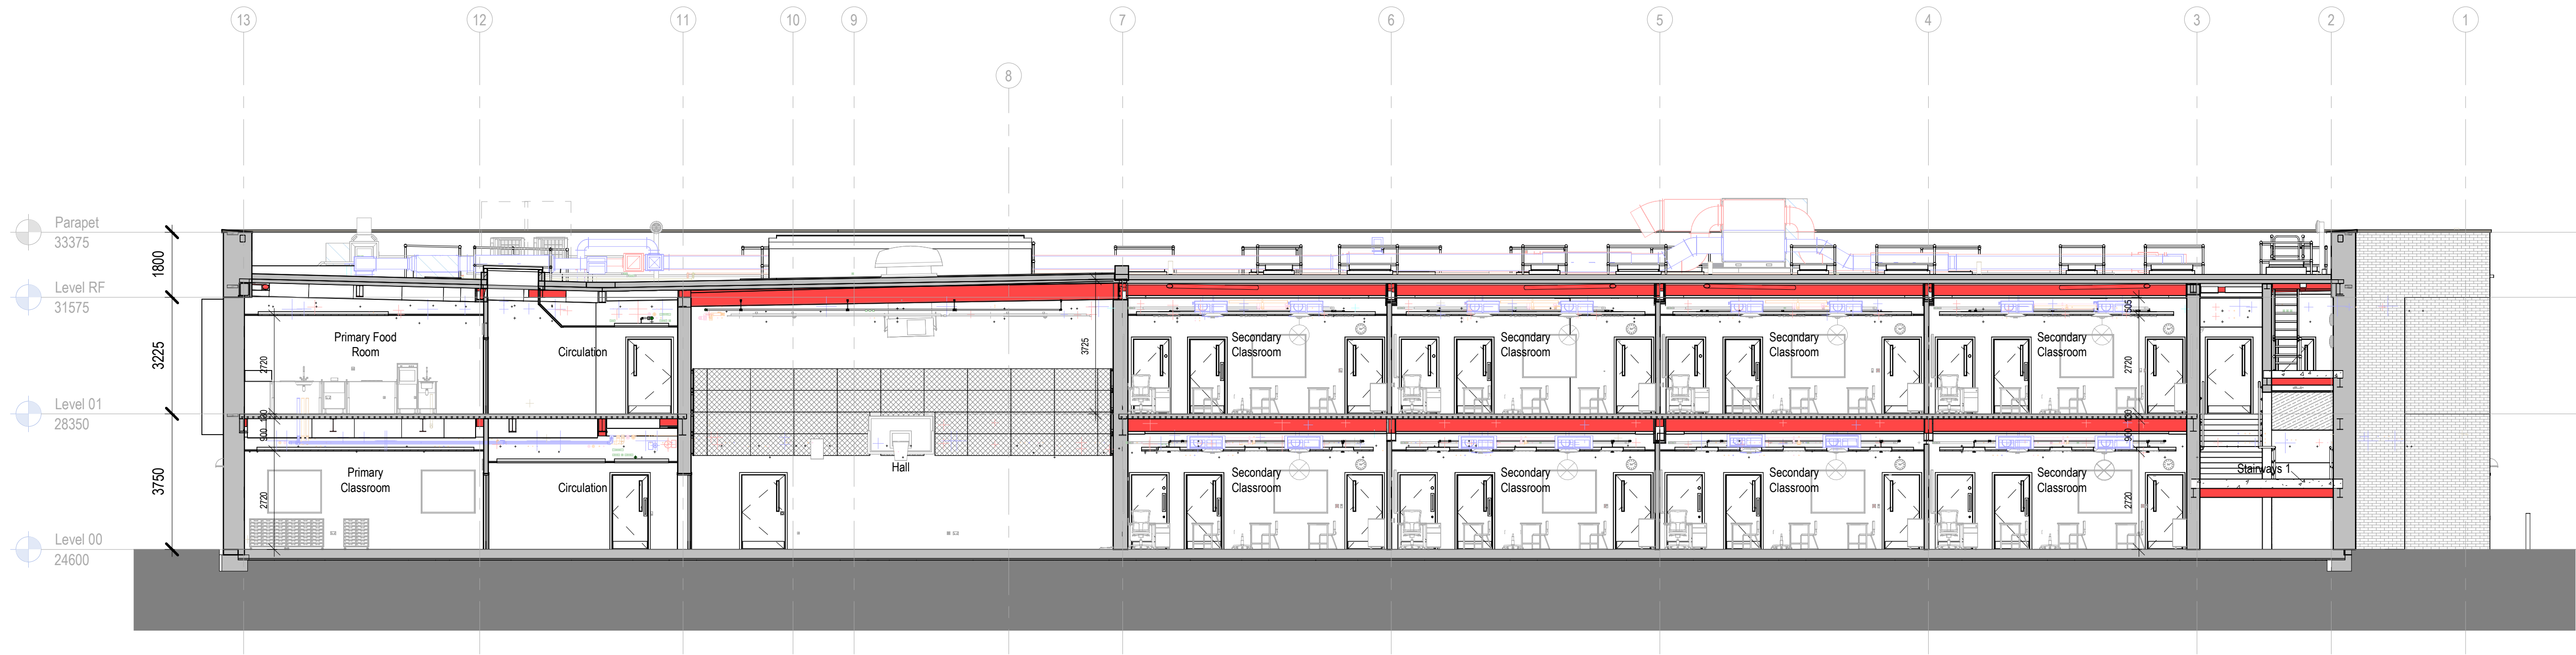


CC Section
1 : 100

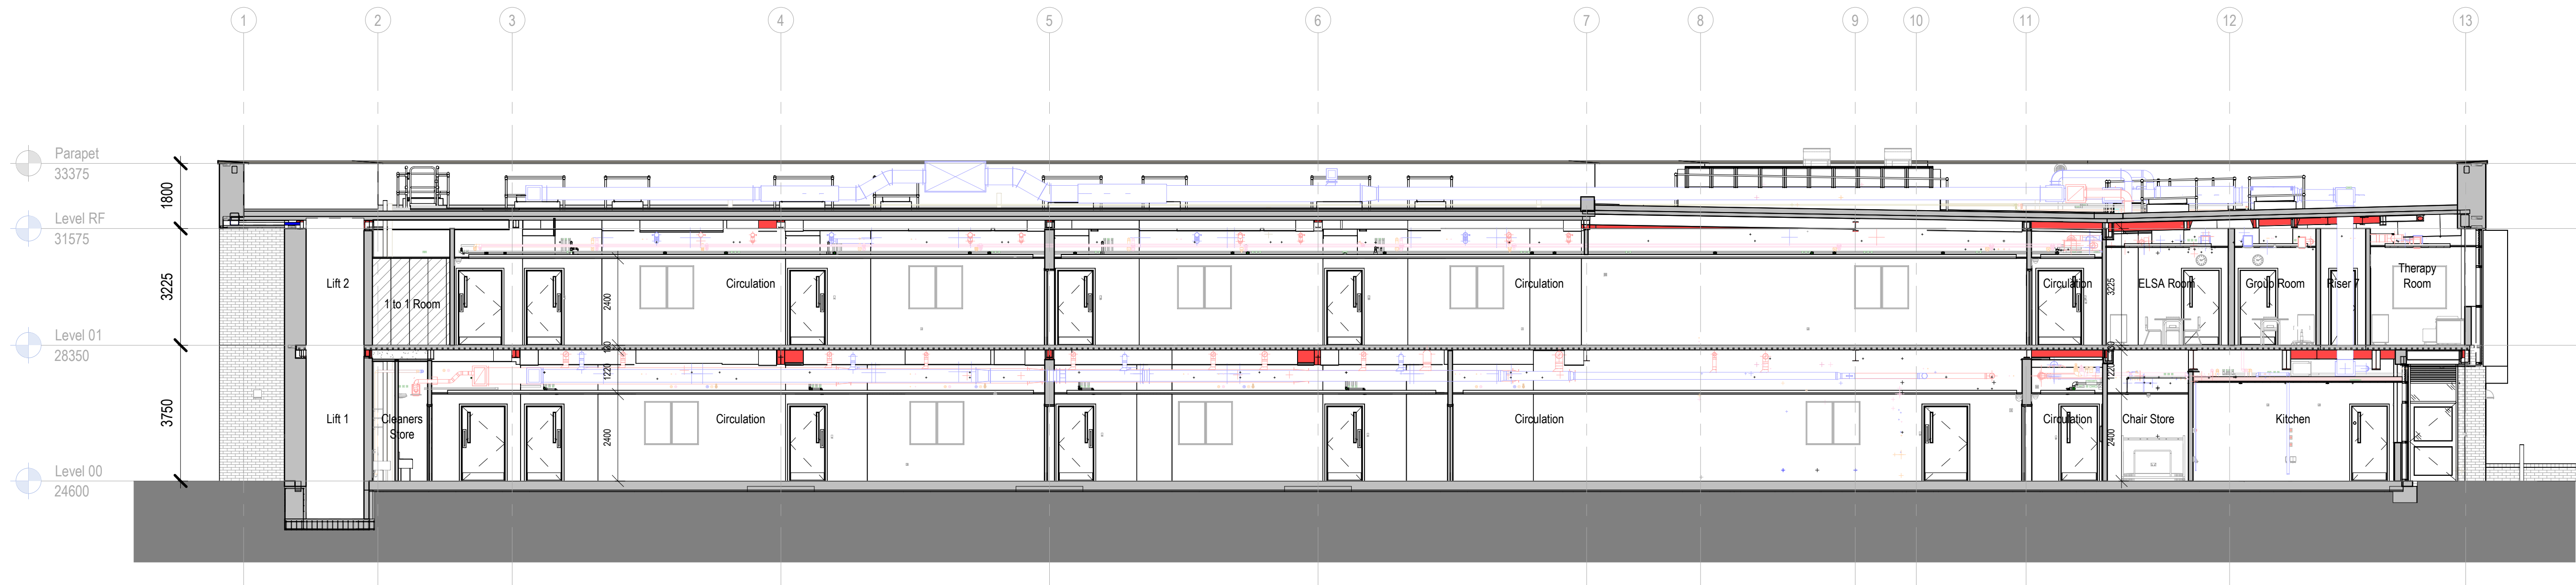

DD Section
1 : 100

Notes:

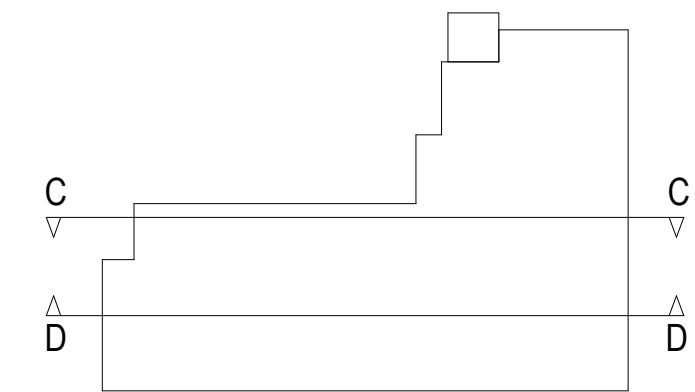

CO-ORDINATION NOTE:

The information on this drawing is still subject to the final co-ordination of structure / sub-structure, M&E, Building Control, Fire Officer and Acoustics, Kitchen and FF& E.

General Note:

Internal partition, joinery, doors & frames/windows, ironmongery, internal finishes, sanitaryware, FF&E, service installation and fire protections systems to be in line with architectural drawings/ specification and Output Specification (OS) specification and requirements.

Wall types to comply with min. performance as identified on acoustician's report. For further wall types information refer to drawing "5000" drawing "Wall Types". All dimensions taken to either centre line or finish face of partitions / walls, grid lines and to face of columns.

All dimensions, to be checked on site by contractor & sub-contractors prior to commencement of work, any discrepancies are to be highlighted immediately to the architects.

All services are to be encased/concealed in all areas accessed by pupils.

M&E SOCKETS / SWITCHES:

Final position of all sockets and switches, to be confirmed with the client prior to any installation. For description of types of sockets, switches etc, please read in conjunction with M&E Electrical / Services layouts.

PENETRATIONS NOTE:

"RWD(P)" denotes rainwater downpipe. For all other slab penetrations, refer to structural engineer's drawings. M&E penetrations through slabs may be shown on this dwg, but they need to be read in conjunction with M&E dwgs to confirm actual sizes and functions of pipework / ducts etc.

"MJ" denotes brickwork Movement Joint. MJ positions to be confirmed with Structural Engineer.

Co-ordination Note:

The information on this drawing is still subject to the final co-ordination of structure / sub-structure, M&E, FF&E and Kitchen design.

Scale 1 to 100 1 0 1 2 5 Metres

Amendments

C01	Issued for Construction. Movement joints added to external walls. H/L louvre and full louvre door added to plant room.	22.07.25	NOV
P02	RIBA Stage 4 Deliverables	25.02.25	NOV
P01	RIBA Stage 3 Deliverables	06.11.24	NOV