


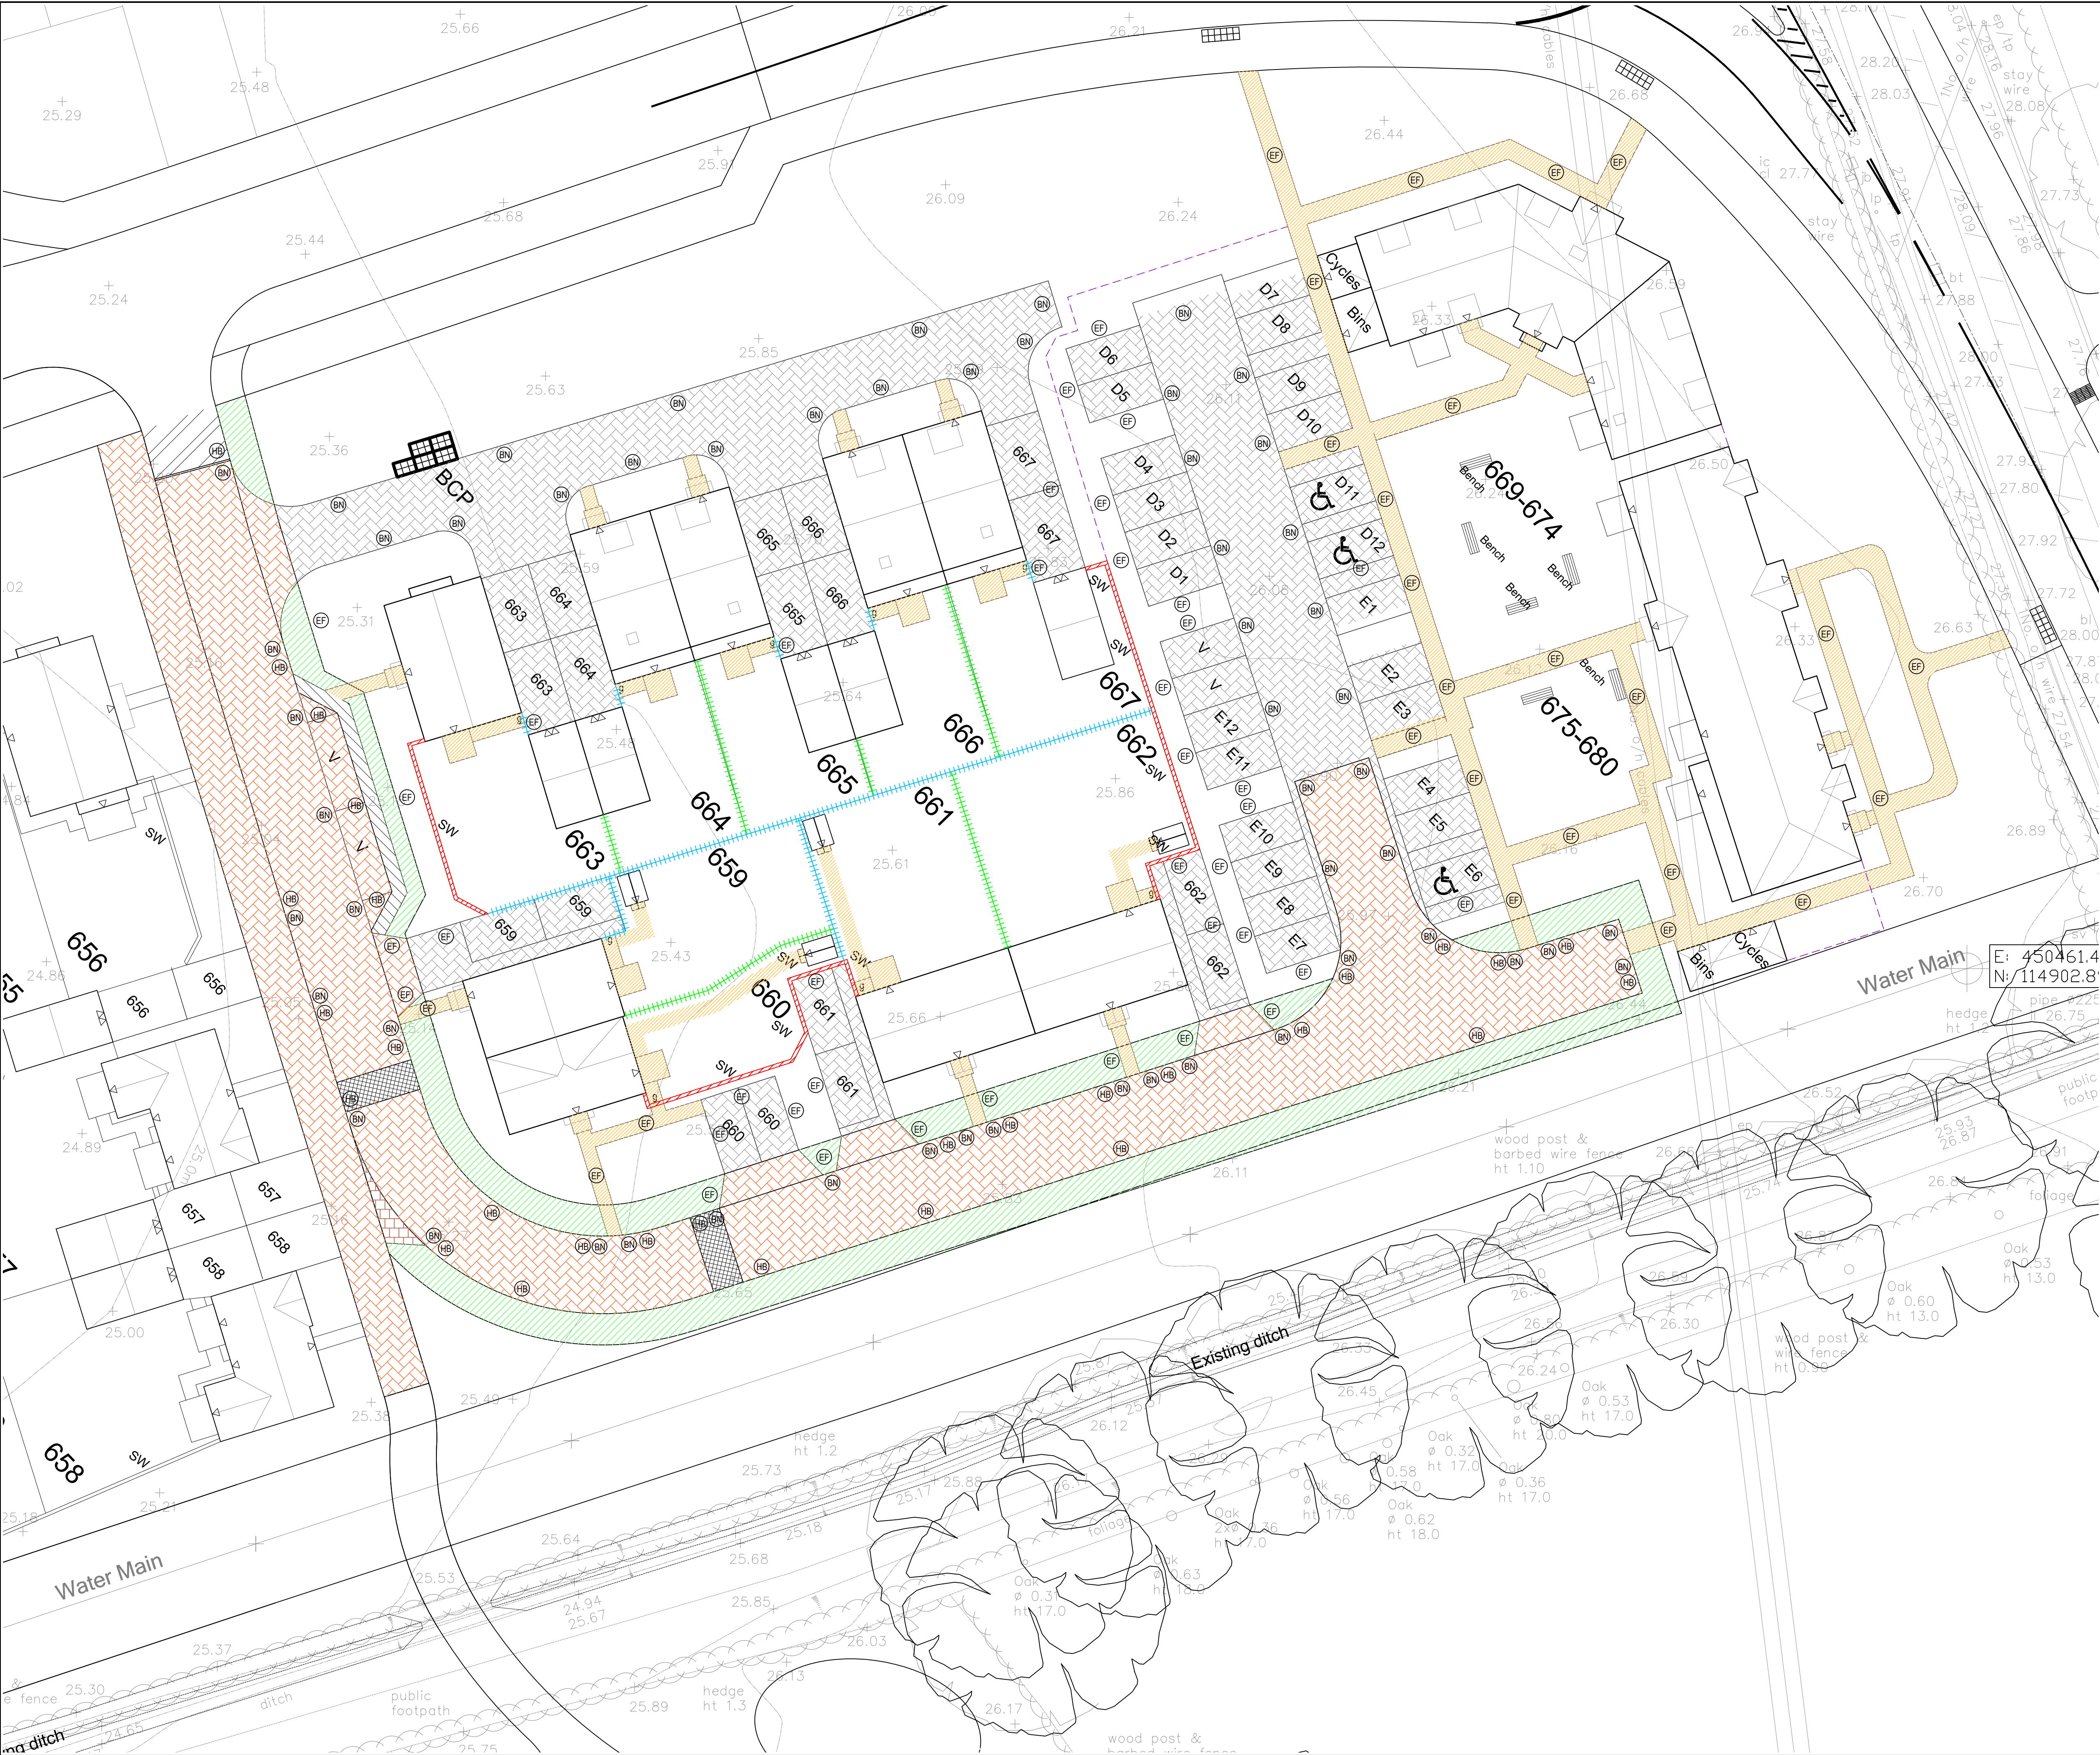

INFORMATION WITHIN THIS DRAWING IS NOT NECESSARILY PRODUCED TO SCALE.  
ALWAYS USE FIGURED DIMENSIONS AND CO-ORDINATES - IF IN DOUBT, ASK.

NOTES

1. This drawing is to be read in conjunction with all relevant Miller Homes drawings as well as all relevant Eastwood & Partners drawings numbered 46130.

2. For highway construction details see drawing 46130/306

Road construction

Footpath construction

Proposed tegular block paving 80mm thick in Traditional laid in stretcher pond pattern. From Marshalls or similar and approved.

Proposed tegular block paving in pennant Grey laid in herringbone pattern 80mm thick on roads and 60mm for private drives. From Marshalls or similar and approved.

Proposed rumble strip made from concrete sets 100x100mm in silver grey. From Marshalls or similar approved.

Proposed buff paving 450x450mm in natural laid in chequerboard pattern. From Marshalls or similar and approved.

Grass Verge

BCP - Proposed paving 450x450mm in grey laid in chequerboard pattern. From Marshalls or similar and approved.

1.8m Close Board Fence

1.8m Larch Lap Fence

1.2m Garden Railings

1.8m Brick Wall

g

Gate

HB

PCC HB Kerb 125mm upstand. Laid in line with engineers details.

BN

PCC BN Kerb varying upstand. Laid in line with engineers details.

EF

PCC EF laid flush. Laid in line with engineers details.

|     |                                                             |     |     |          |
|-----|-------------------------------------------------------------|-----|-----|----------|
| D   | Additional BCP quadrant added.                              | CB  | JAE | 08.07.23 |
| C   | Rear path to 661 & 662 amended to suit water butt location. | CB  | -   | 23.03.23 |
| B   | Construction Issue.                                         | CB  | -   | 06.06.22 |
| A   | First Issue.                                                |     |     |          |
| REV | DESCRIPTION                                                 | SIG | CHK | DATE     |

MILLER HOMES

BOORLEY GARDENS  
PHASE 1A

EXTERNAL WORKS

**Eastwood & Partners**  
CONSULTING ENGINEERS

St. Andrew's House  
23 Kingfield Road  
Sheffield  
S11 9AS

Tel 0114 255 4554  
Fax 0114 255 4330

**EOP**

mail@eastwoodandpartners.com  
www.eastwoodandpartners.com

SCALE WHEN PLOTTED AT A1

1:200

DRAWING STATUS

CONSTRUCTION

|       |         |            |                |     |
|-------|---------|------------|----------------|-----|
| DRAWN | CHECKED | DATE       | DRAWING NUMBER | REV |
| CB    | TB      | 18.02.2022 | 46130/302      | D   |