
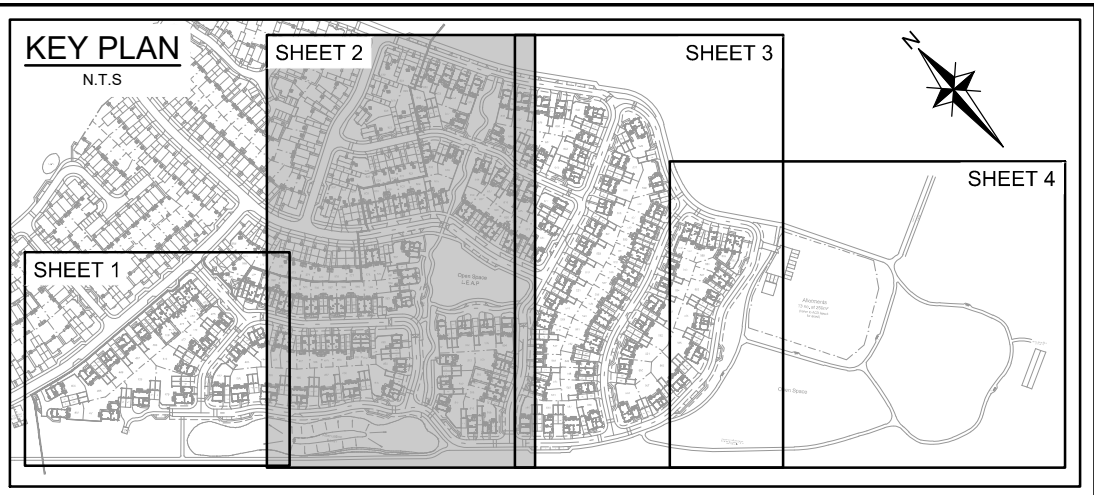


- NOTES
- THIS DRAWING IS TO BE READ IN CONJUNCTION WITH THE RELEVANT SPECIFICATION AND ALL OTHER RELATED DRAWINGS ISSUED BY THE ENGINEER.
 - DO NOT SCALE FROM THIS DRAWING. WORK FROM FIGURED DIMENSIONS ONLY.
 - ALL DIMENSIONS SHOWN ON THIS DRAWING ARE IN METRES UNLESS OTHERWISE STATED.
 - ALL DIMENSIONS, LEVELS AND SURVEY GRID CO-ORDINATES ARE TO BE CHECKED ON SITE AND THE ENGINEER NOTIFIED IMMEDIATELY OF ANY DISCREPANCIES PRIOR TO THE COMMENCEMENT OF THE WORKS.
 - NO DEVIATION FROM THE DETAILS SHOWN ON THIS DRAWING IS PERMITTED WITHOUT PERMISSION FROM THE ENGINEER.
 - ALL MATERIALS AND WORKMANSHIP SHALL COMPLY FULLY WITH THE MANUAL OF CONTRACT DOCUMENTS FOR HIGHWAY CONSTRUCTION AND STANDARD DETAILS.
 - THE CONTRACTOR SHALL UNDERTAKE SUCH MATERIALS TESTING AS INDICATED IN THE SPECIFICATIONS AND SHALL INCLUDE THE COST OF TESTING IN THE TENDER.
 - THE PUBLIC HIGHWAY AND WORKS WILL BE KEPT CLEAN AND FREE OF DEBRIS BY USE OF WHEEL WASHING FACILITIES AND ROAD SWEEPERS TO THE COUNCIL'S SATISFACTION.
 - FOR HIGHWAY CONSTRUCTION DETAILS REFER TO ODYSSEY DRAWINGS 22-190306.
 - ALL BLOCK PAVING TO HAVE TWO RUNS OF SOLDER COURSE BOTH SIDES OF ROAD PARKING AND COURTYARDS.
 - PROPOSED CONSTRUCTION MATERIALS TO BE CONFIRMED BY BELLWAY HOMES.
 - ACD DRAWING BELL2343 11 & 12 FOR LANDSCAPING DETAILS.

- LEGEND
- BELLWAY PARCEL BOUNDARY
 - 120mm x 250mm PRECAST CONCRETE HALF BATTERED KERB WITH 100mm UPSTAND.
 - 125mm x 150mm PRECAST CONCRETE BULLNOSED KERBS WITH 25mm UPSTAND.
 - 120mm x 150mm PRECAST CONCRETE TRANSITION KERB
 - 50mm x 150mm PRECAST CONCRETE EDGING LAID FLUSH.
 - 120mm x 150mm PRECAST CONCRETE SQUARE CHANNEL KERB LAID FLUSH.
 - FULL DEPTH FLEXIBLE ASPHALT CARRIAGEWAY CONSTRUCTION. REFER TO ODYSSEY DRAWING 22-190309 FOR DETAILS.
 - TYPE 1A FULL DEPTH ASPHALT FOOTWAY. REFER TO HCC STANDARD DETAIL HCC11C045.
 - PROPOSED PATH WITHIN MANAGEMENT COMPANY VERGE
 - TYPE 1B FULL DEPTH FLEXIBLE ASPHALT CONCRETE DRIVEWAY CROSSOVER. REFER TO HCC11C045. SUB BASE INCREASED TO 150mm
 - VERGE
 - REGULAR BLOCK PAVING CONSTRUCTION WITHIN SHARED DRIVES, MARSHALLS OR SIMILAR APPROVED. SIZE: 200mm x 100mm x 80mm COLOUR: PENANT GREY REFER TO ACD LANDSCAPING PLANS
 - REGULAR BLOCK PAVING CONSTRUCTION WITHIN PRIVATE DRIVES, MARSHALLS OR SIMILAR APPROVED. SIZE: 200mm x 100mm x 80mm COLOUR: PENANT GREY REFER TO ACD LANDSCAPING PLANS
 - REGULAR BLOCK PAVING CONSTRUCTION WITHIN CARRIAGEWAY, MARSHALLS OR SIMILAR APPROVED. SIZE: 200mm x 100mm x 80mm COLOUR: REDCHARCOAL REFER TO ACD LANDSCAPING PLANS
 - REGULAR BLOCK PAVING CONSTRUCTION WITHIN CARRIAGEWAY, MARSHALLS OR SIMILAR APPROVED. SIZE: 200mm x 100mm x 80mm COLOUR: REDCHARCOAL REFER TO ACD LANDSCAPING PLANS
 - REGULAR BLOCK PAVING CONSTRUCTION WITHIN PRIVATE DRIVES, MARSHALLS OR SIMILAR APPROVED. SIZE: 200mm x 100mm x 80mm COLOUR: REDCHARCOAL REFER TO ACD LANDSCAPING PLANS
 - REGULAR BLOCK PAVING CONSTRUCTION WITHIN PRIVATE DRIVES, MARSHALLS OR SIMILAR APPROVED. SIZE: 200mm x 100mm x 80mm COLOUR: REDCHARCOAL REFER TO ACD LANDSCAPING PLANS
 - REGULAR BLOCK PAVING CONSTRUCTION WITHIN PRIVATE DRIVES, MARSHALLS OR SIMILAR APPROVED. SIZE: 200mm x 100mm x 80mm COLOUR: REDCHARCOAL REFER TO ACD LANDSCAPING PLANS
 - PRIVATE ASPHALT DRIVEWAY REFER TO DRAWING 22-190310
 - COMPACTED HOGON CONSTRUCTION WITHIN FOOTWAY REFER TO DRAWING 22-190310
 - GRASS GRID REINFORCEMENT BY CORE LANDSCAPE PRODUCTS OR SIMILAR, INSTALLED TO MANUFACTURERS SPECIFICATIONS
 - PROPOSED BUFF COLOURED BLISTER TACTILE PAVING AS NOTED ON HCC STANDARD DETAIL HCC11C066
 - PROPOSED BUFF COLOURED CORDUROY TACTILE PAVING. REFER TO HCC11C066
 - PROPOSED BIN STORAGE (1.8m x 0.9m) ON 450 x 450mm SLABS
 - 450 x 450mm SLABS FOR PATIO AREAS (MIN 1.8m x 1.8m, MAX 1.8m x 2.7m)
 - 900mm PRIVATE FOOTPATH. 450x450mm PAVING SLABS
 - PROPOSED SHED/ CYCLE STORE (2.0m x 1.4m) TO BELLWAY SPECIFICATION.
 - BIN COLLECTION POINT

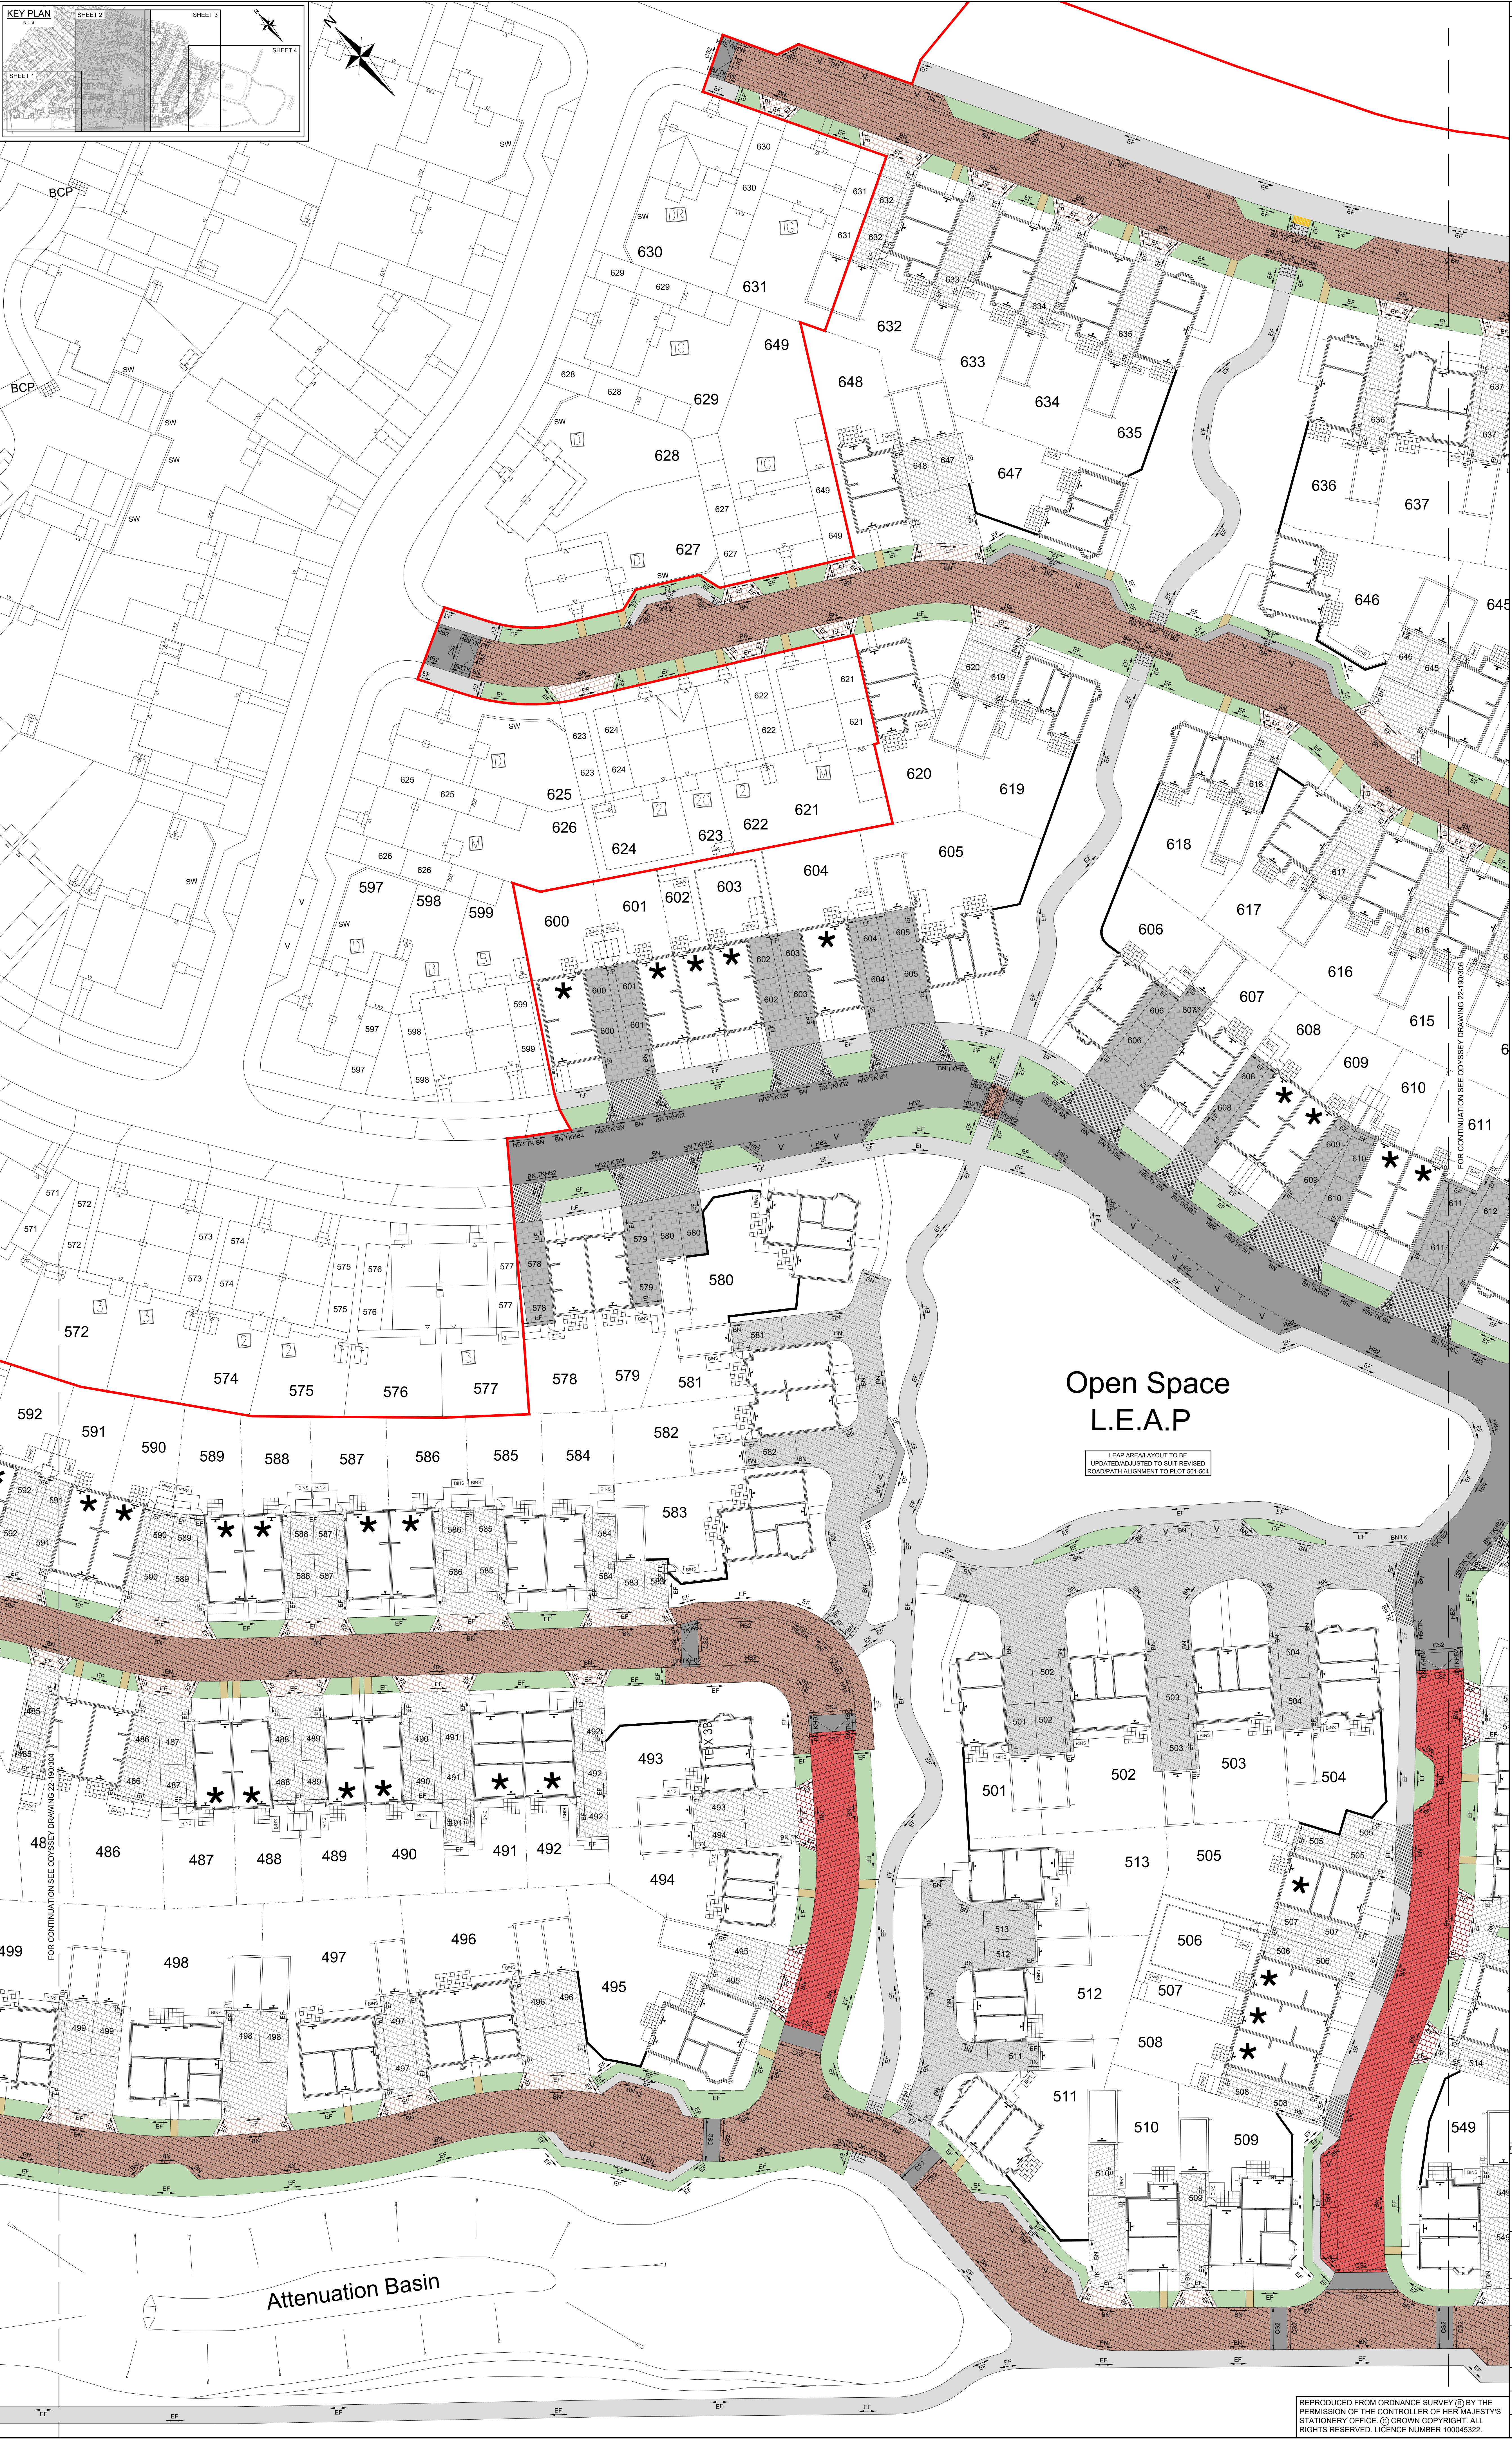

ODYSSEY

BOORLEY GARDENS PHASE 3

CONSTRUCTION MAKEUP SHEET 2

Bellway

Scale: 1:250 @A0

Date: DEC 24

Designed: TB

Drawn: BT

Checked: SOM

Approved: RM

Job No: 22-190

Drawing No: 22-190/305

Rev: -

REPRODUCED FROM ORDNANCE SURVEY © BY THE PERMISSION OF THE CONTROLLER OF HER MAJESTY'S STATIONERY OFFICE. © CROWN COPYRIGHT. ALL RIGHTS RESERVED. LICENCE NUMBER 100045322.