


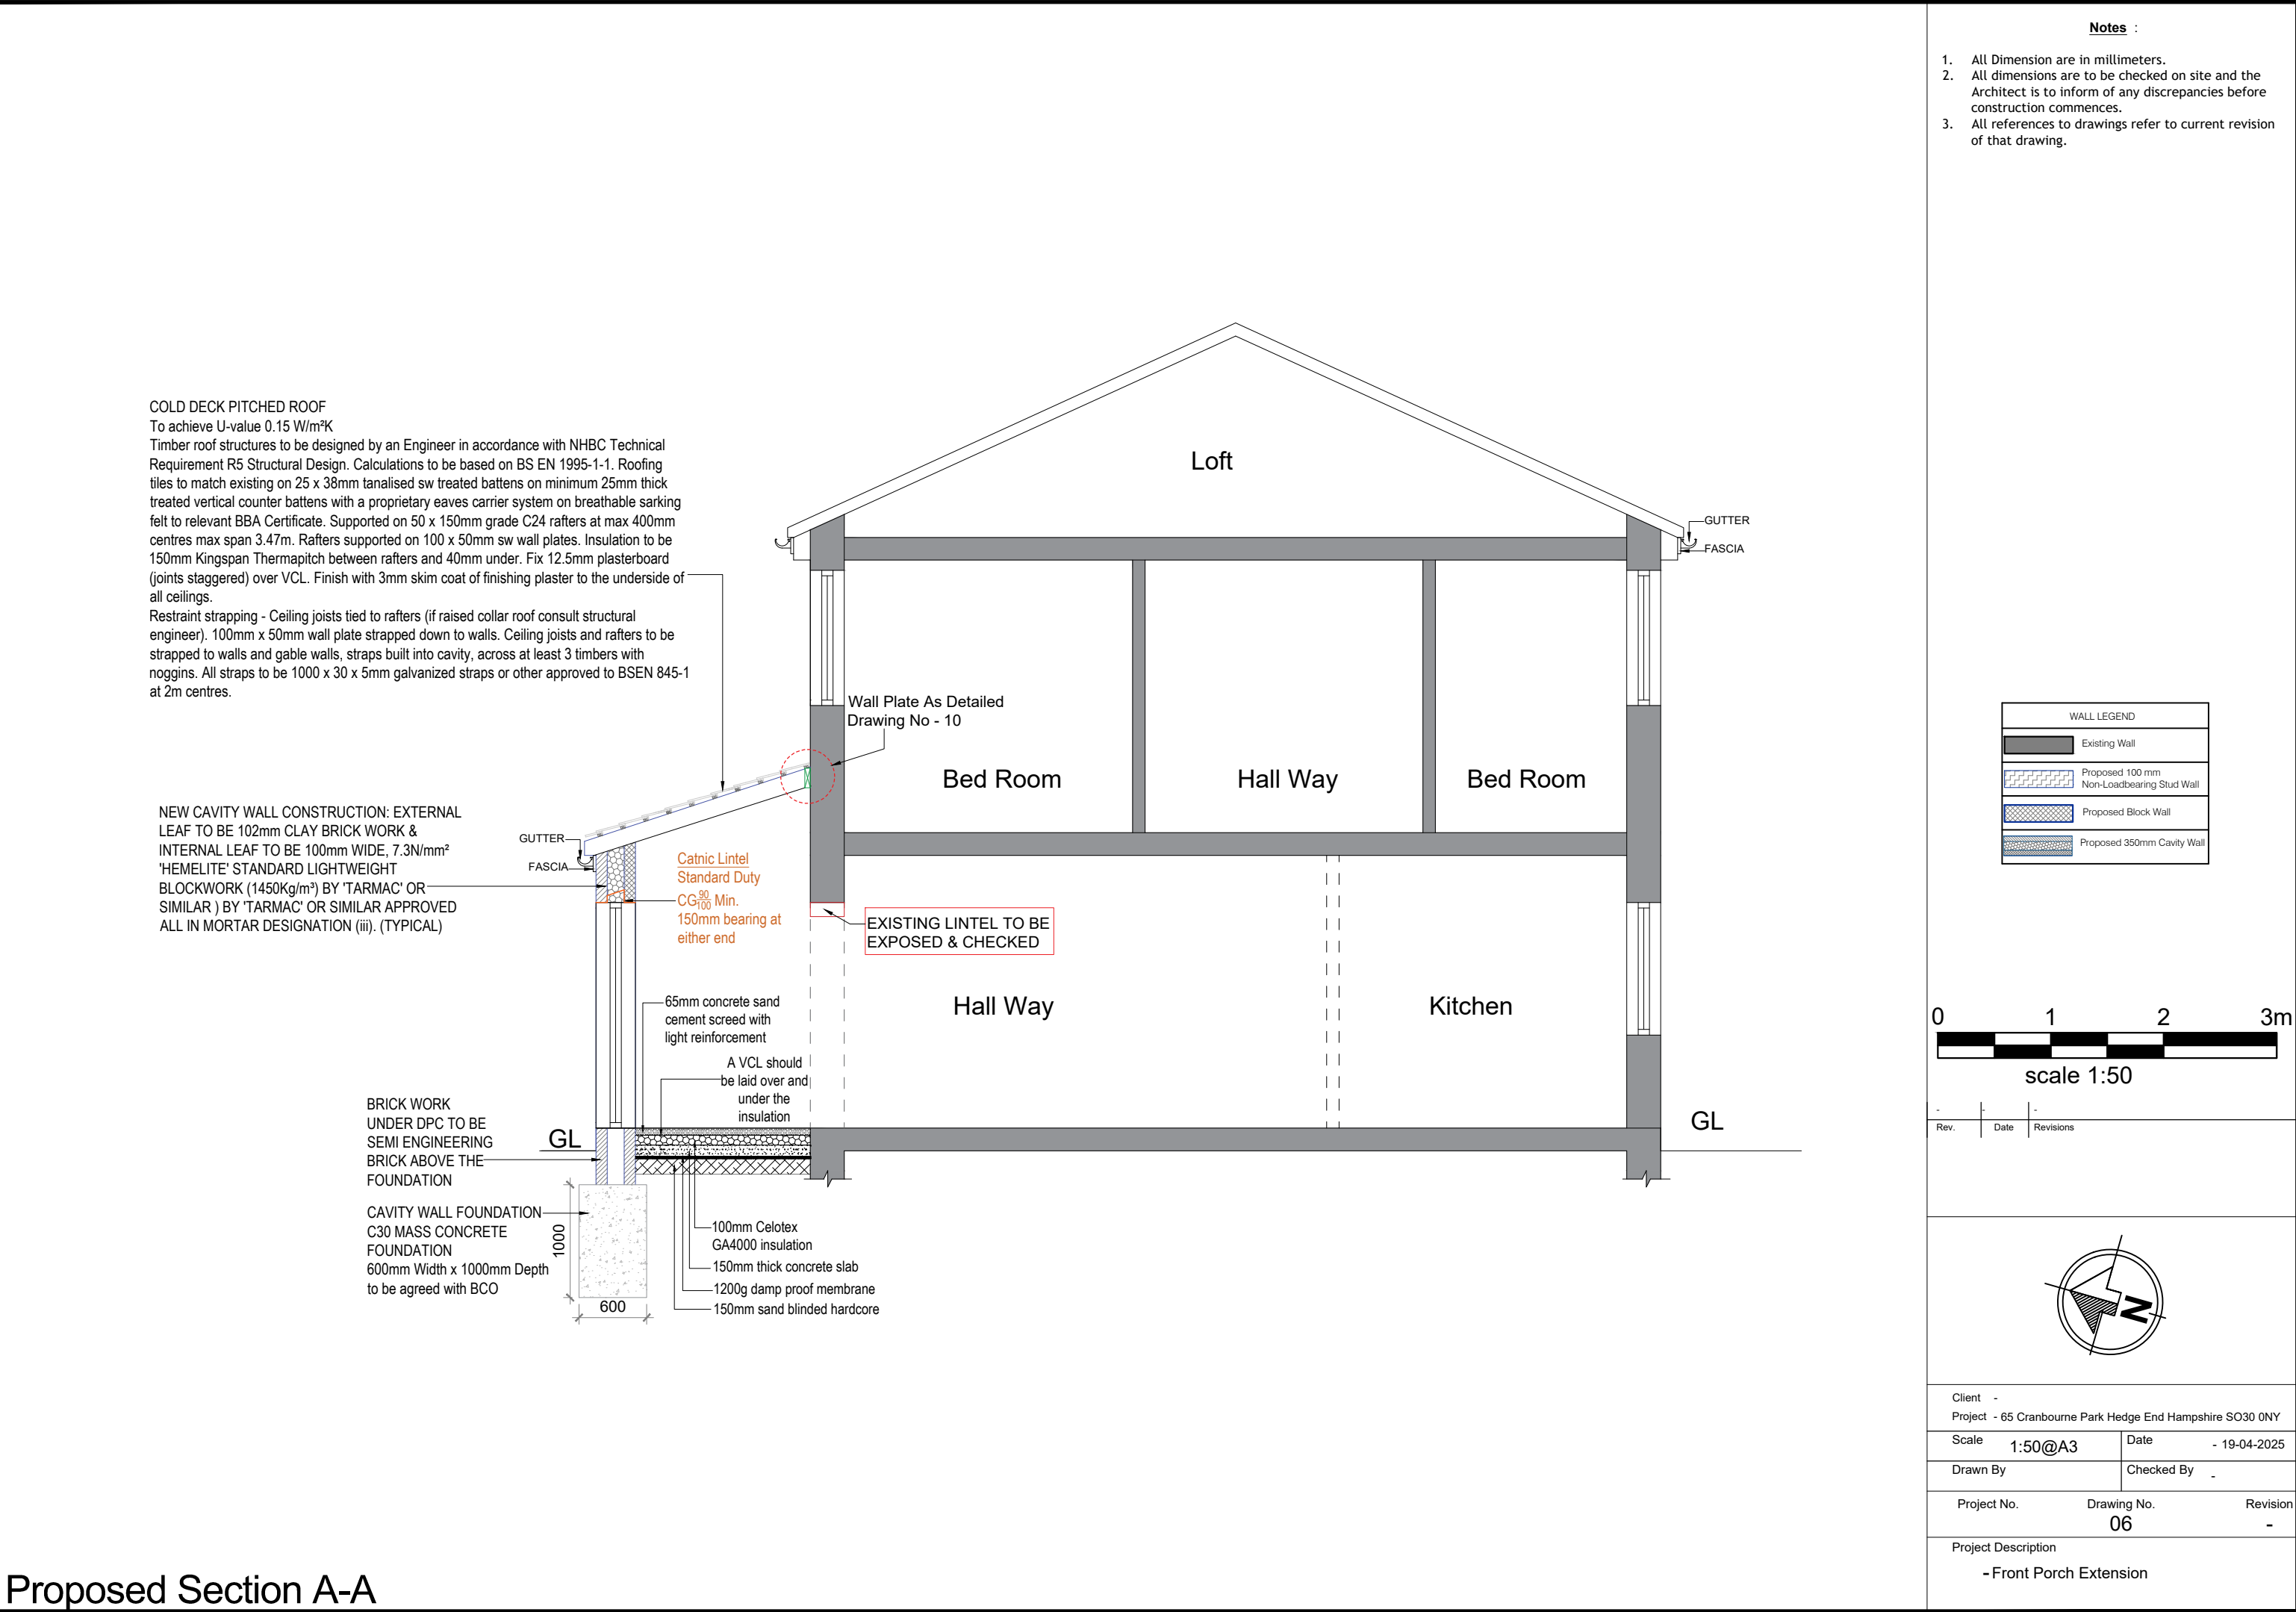

Proposed Section A-A