

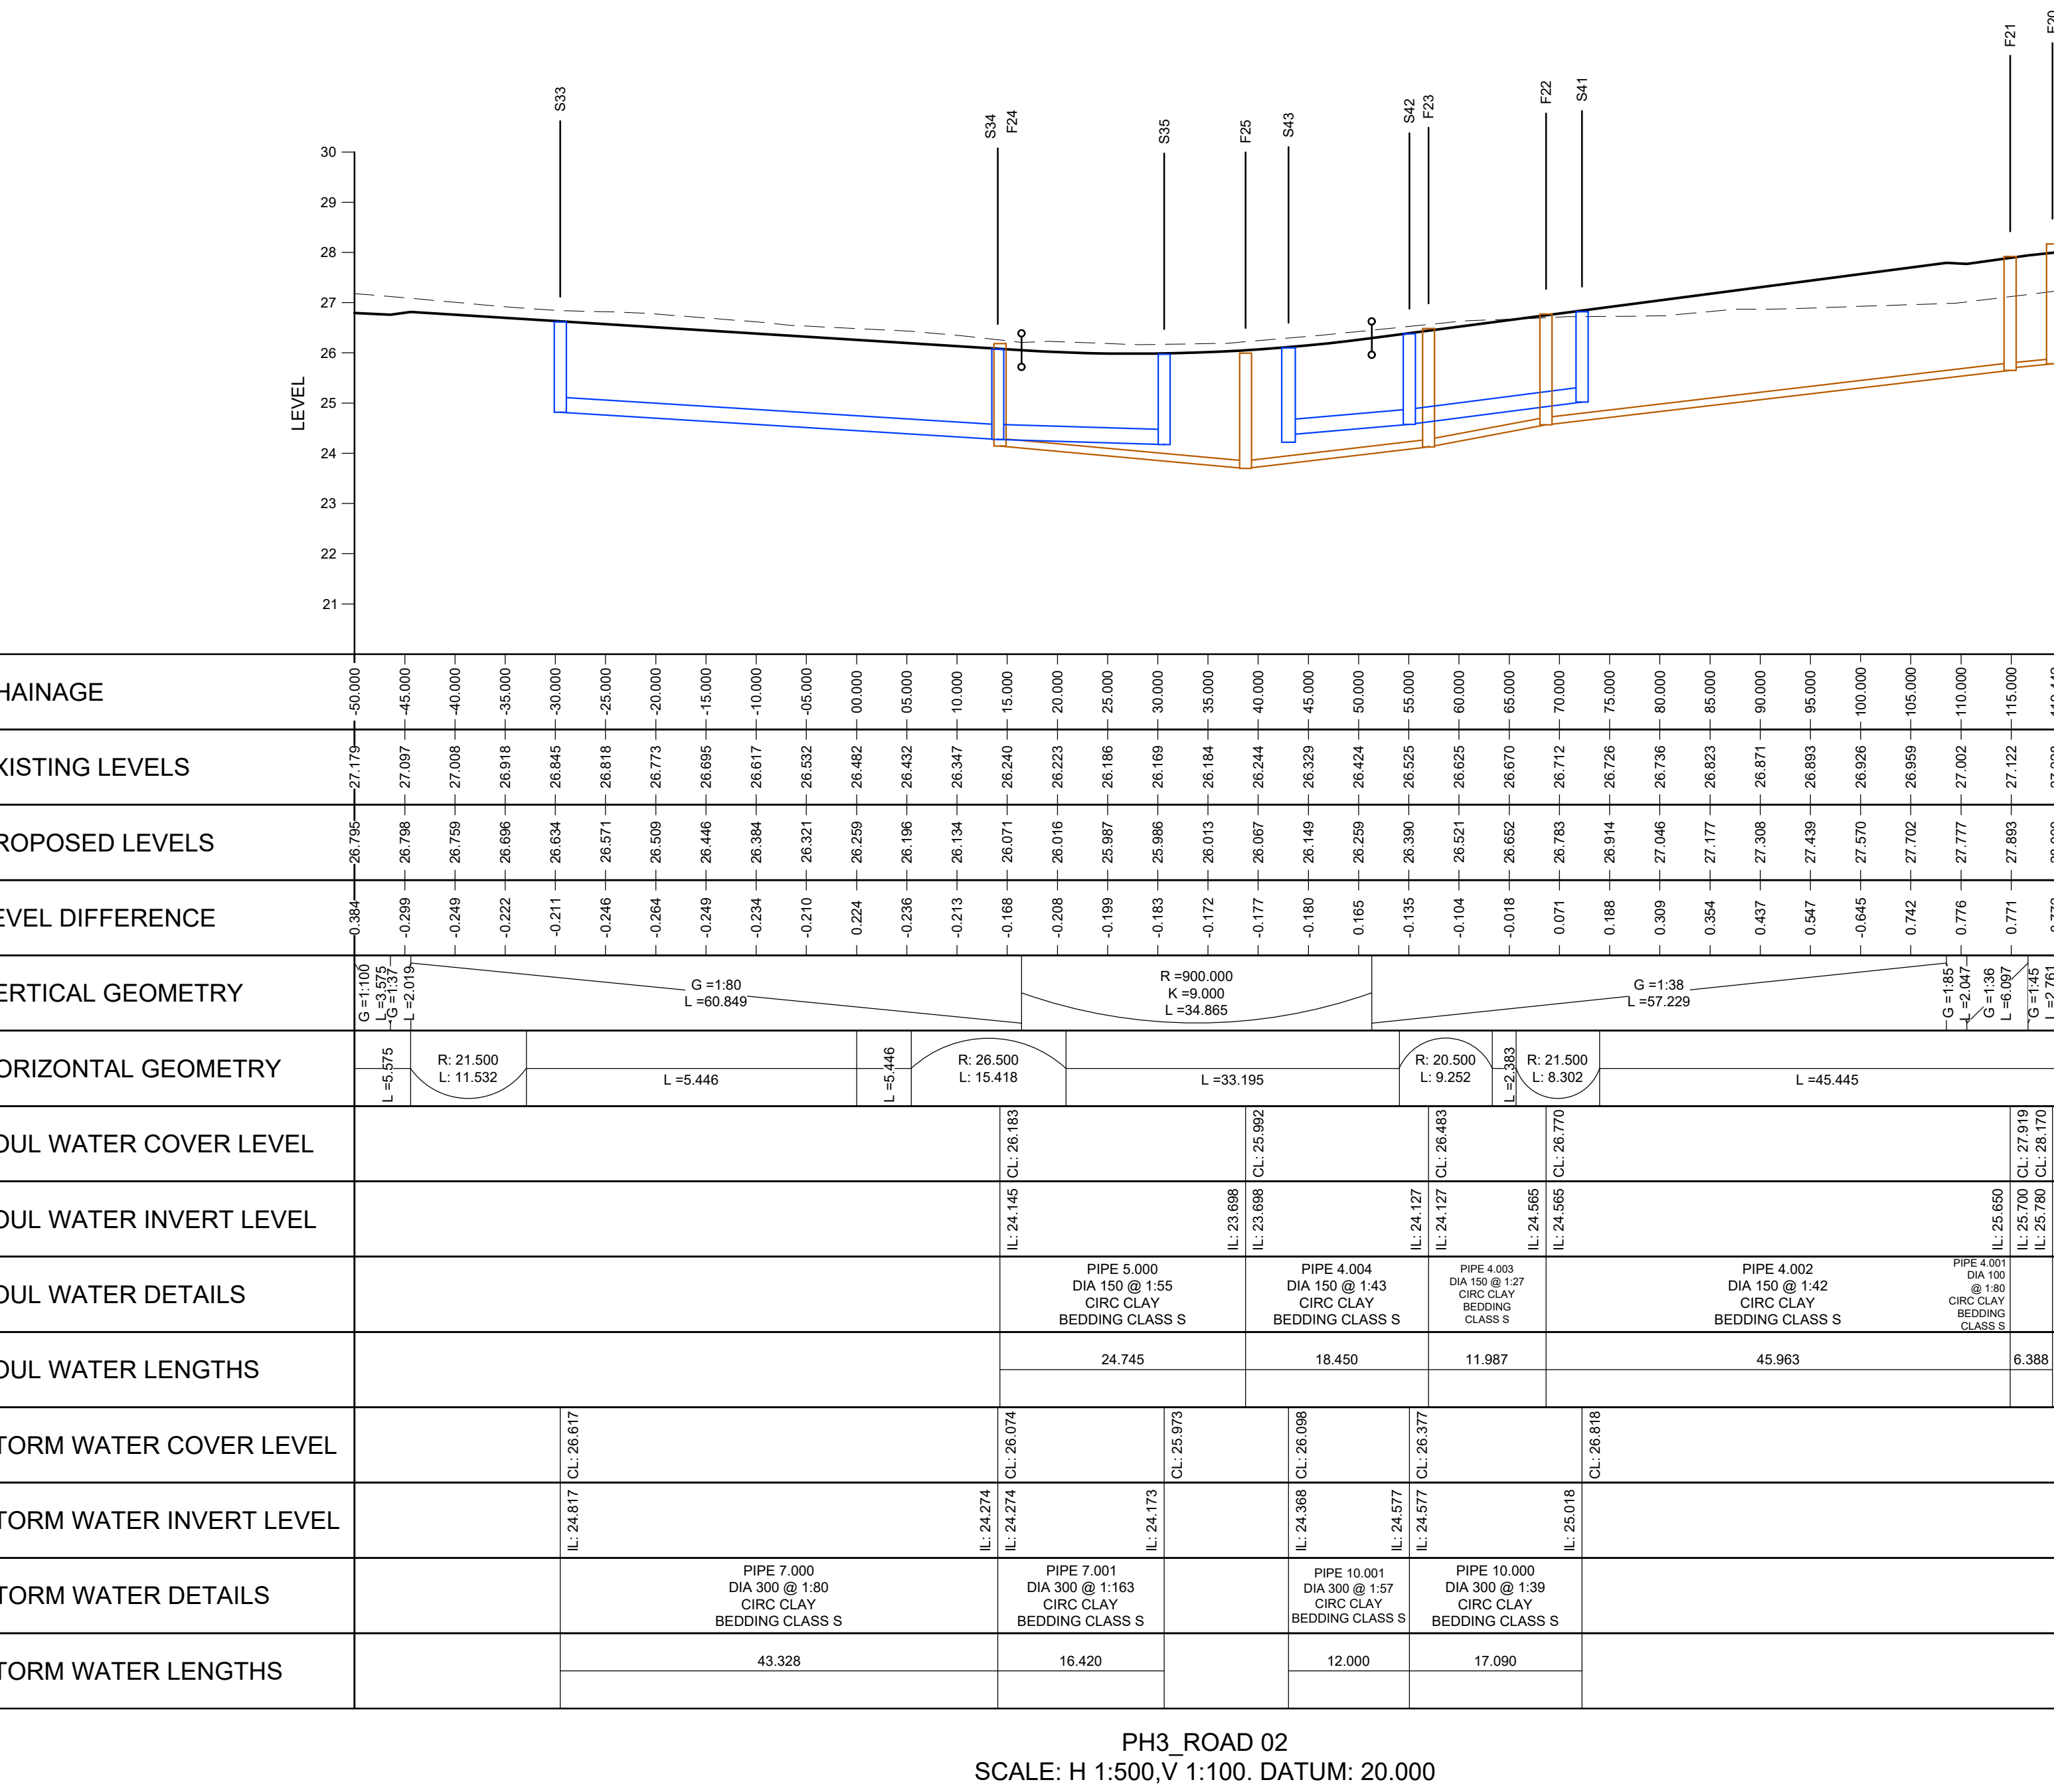


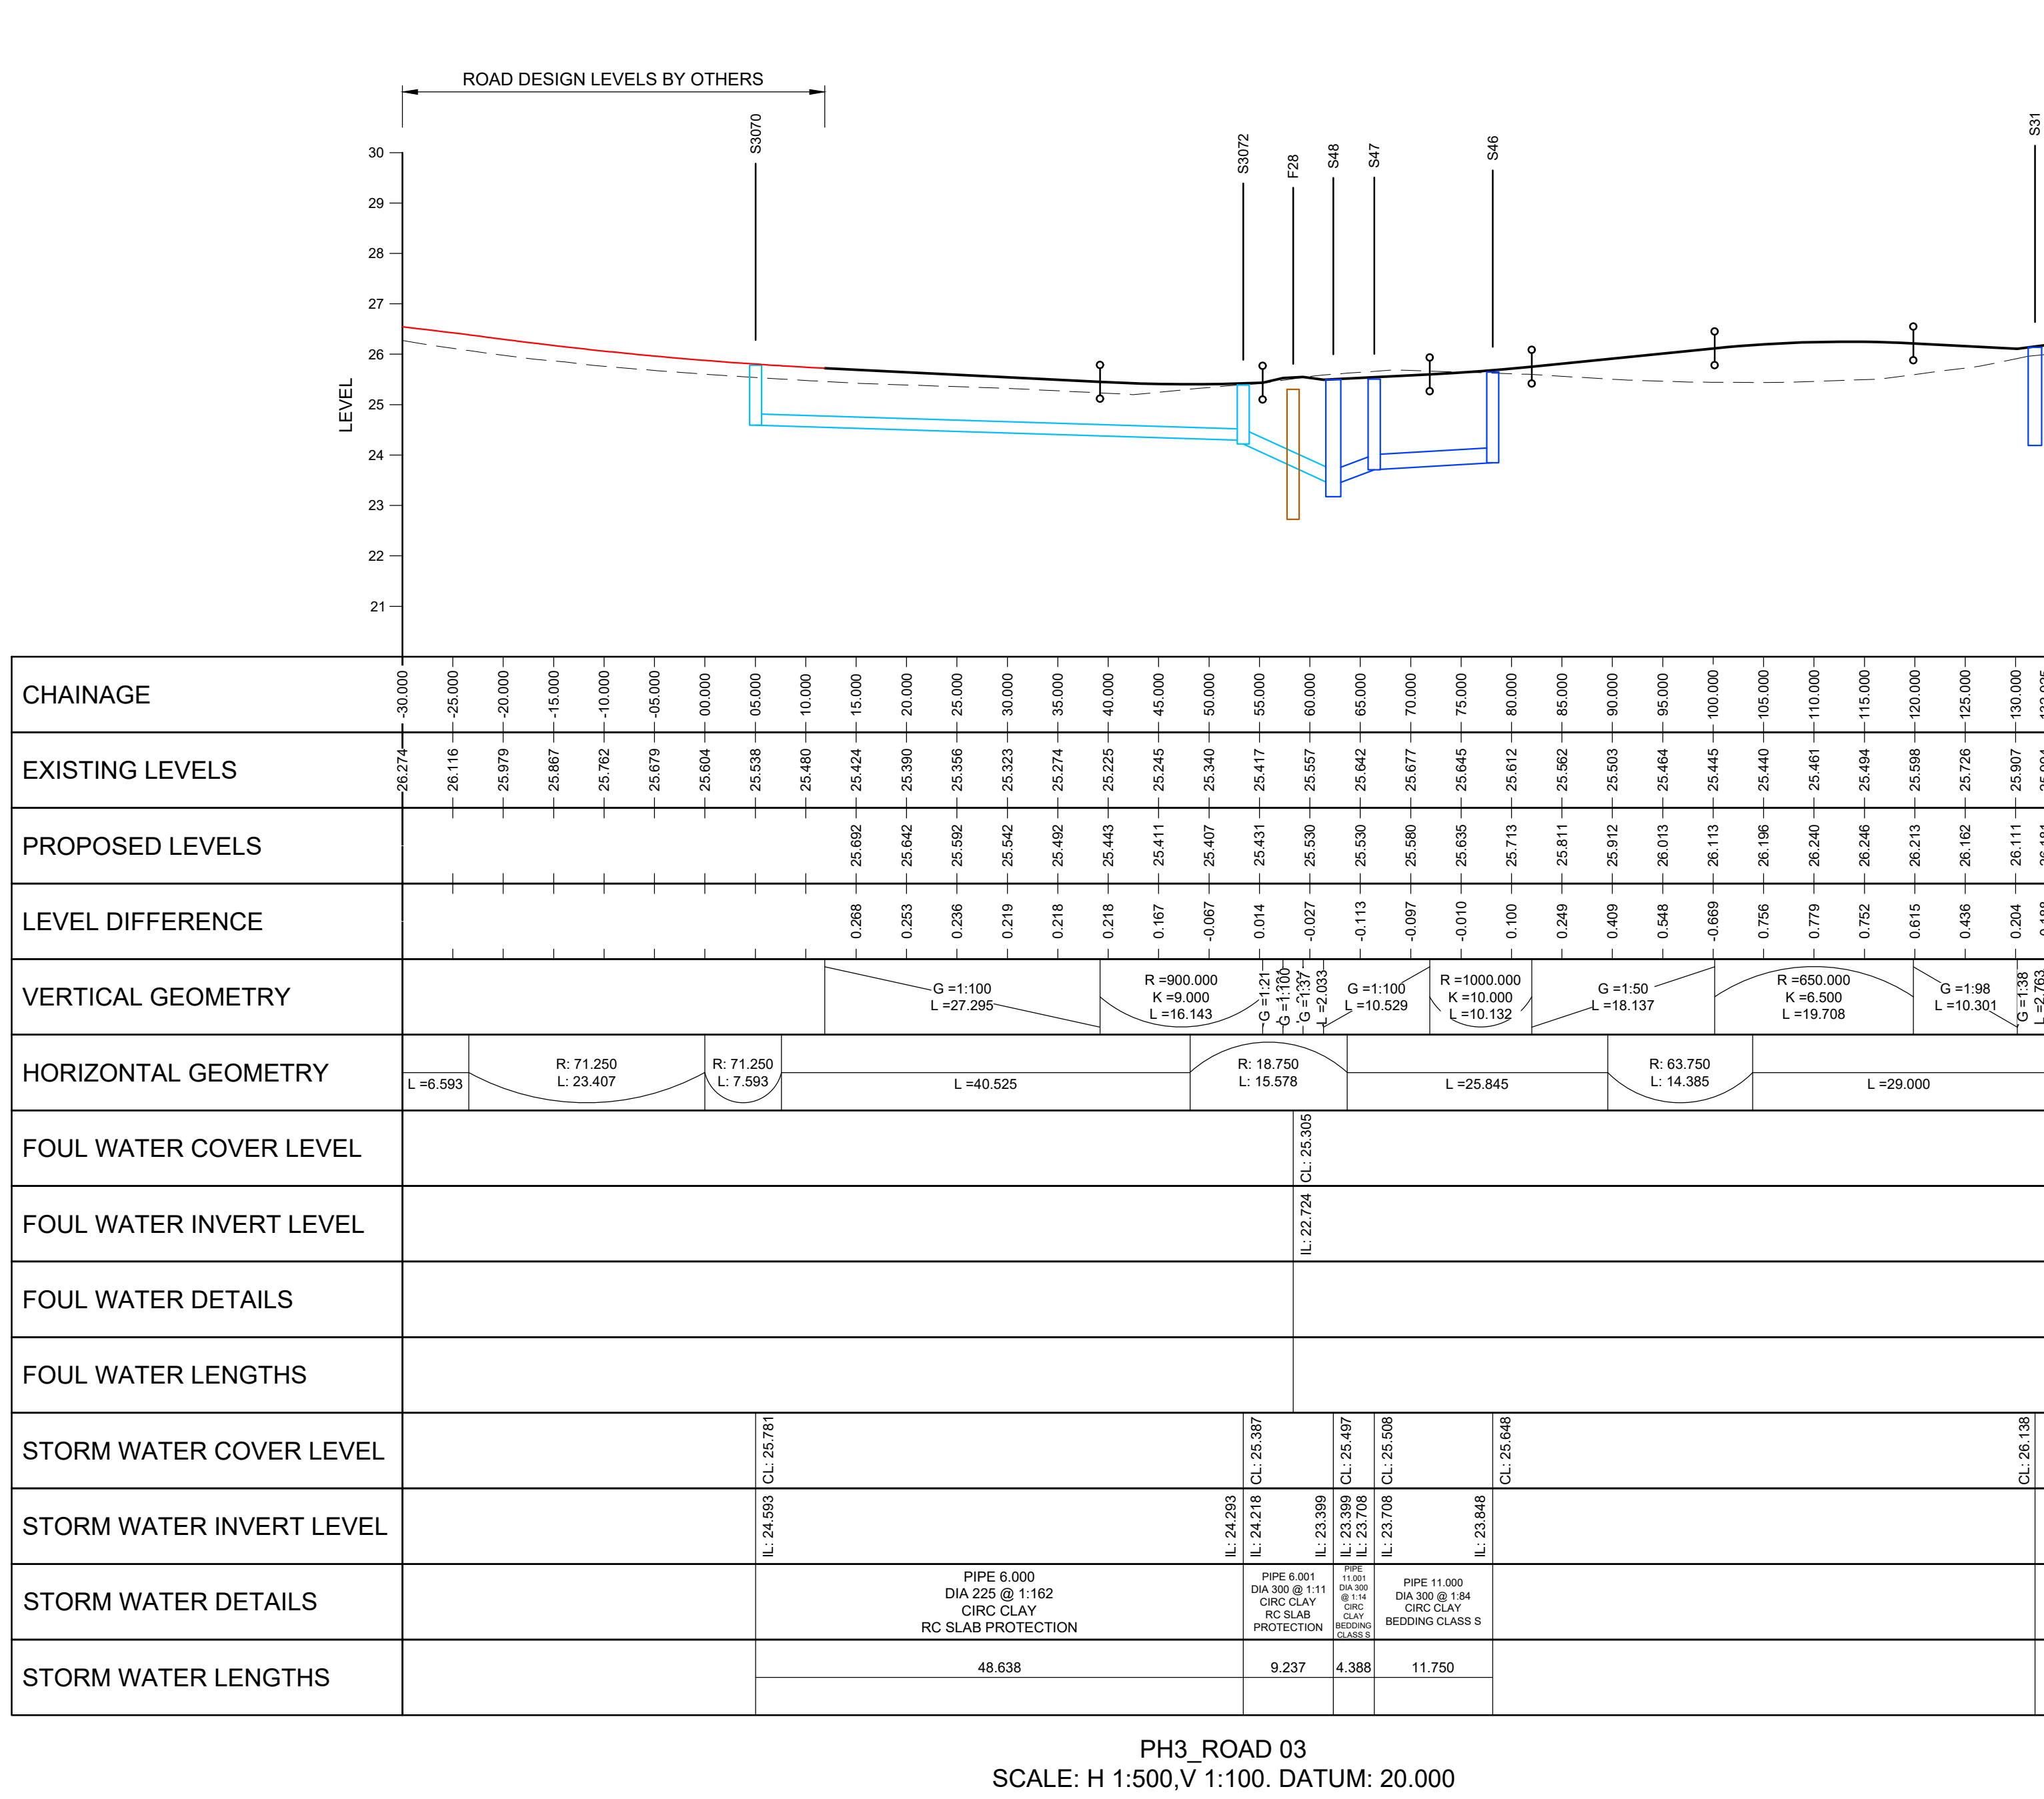

PH3_ROAD 01
SCALE: H 1:500,V 1:100, DATUM: 20.000

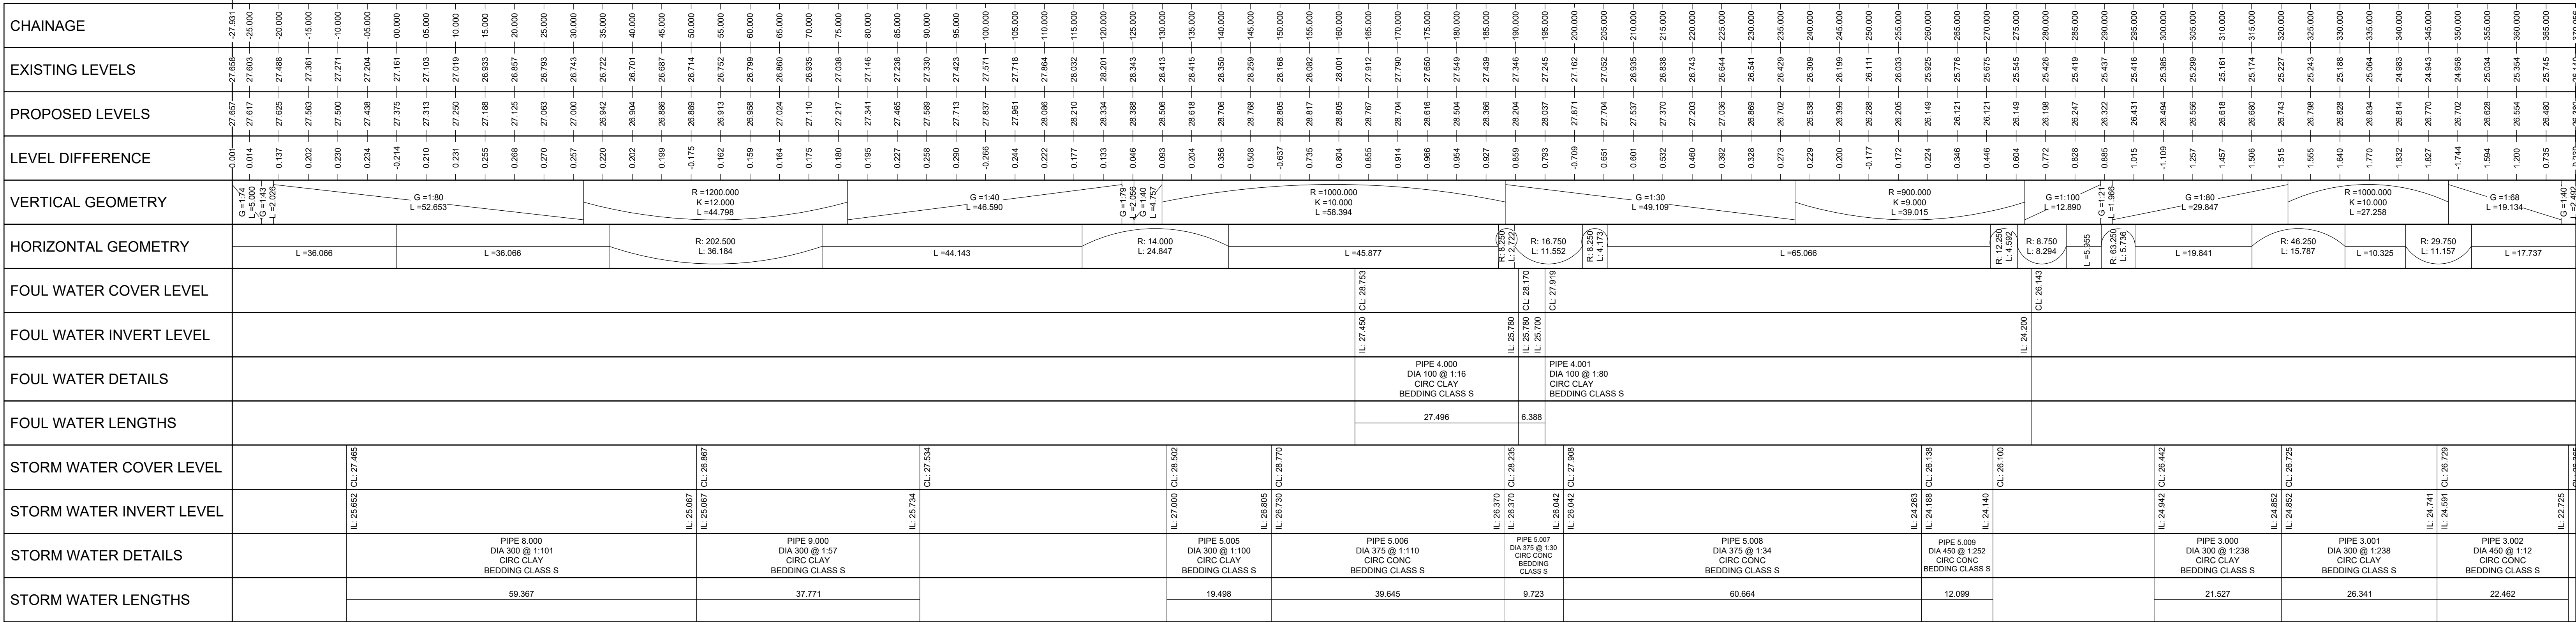

NOTES

- THIS DRAWING IS TO BE READ IN CONJUNCTION WITH CODE FOR ADDITION SPECIFICATIONS FOR HIGHWAY WORKS, AND ALL OTHER RELATED DRAWINGS ISSUED.
- IF THERE IS ANY AMBIGUITY BETWEEN THE DRAWINGS, THE CONTRACTOR SHALL IMMEDIATELY INFORM THE ENGINEER.
- DO NOT SCALE FROM THIS DRAWING UNLESS FOR PLANNING PURPOSES. WORK FROM FIGURED DIMENSIONS ONLY.
- ALL DIMENSIONS SHOWN ON THIS DRAWING ARE IN METRES.
- ALL DIMENSIONS, LEVELS AND SURVEY GRID CO-ORDINATES ARE TO BE CHECKED ON SITE AND THE ENGINEER NOTIFIED IMMEDIATELY OF ANY DISCREPANCIES PRIOR TO THE COMMENCEMENT OF THE WORKS.
- NO DEVIATION FROM THE DETAILS SHOWN ON THIS DRAWING IS PERMITTED WITHOUT PERMISSION FROM THE ENGINEER.
- FOR PROPOSED LEVELS, CONTAINERS AND DRAINAGE REFER TO ODYSSEY DRAWINGS 22-190/000 TO 22-190/003.

LEGEND

- EXISTING GROUND PROFILE
- PROPOSED GROUND PROFILE
- ADAPTABLE S104 FOUL WATER SEWER AND MANHOLE
- ADAPTABLE S104 SURFACE WATER SEWER AND MANHOLE
- SURFACE WATER SEWER AND MANHOLE DESIGNED BY PFA
- EXTRA STRENGTH VITRIFIED CLAY WITH SPIGOT AND SOCKET FLEXIBLE JOINTS TO BS EN 296
- CIRC CLAY
- CIRC CONC
- FLEXIBLE JOINTED CONCRETE PIPES TO BS EN 1916/2002/BS 5911, 1,2002 CLASS 120

SUBJECT TO
TECHNICAL APPROVAL

A UPDATED AS PER CLIENT COMMENTS

Rev Amendments Date

AM SCH/HL 28.03.25

DR CHA JKL Date

ODYSSEY

Tecsys House
White Hart Lane
Barnsley
S70 4AR

Telephone: 01226 331444
Email: info@odyssey.co.uk
Website: www.odyssey.co.uk

Job Title

BOORLEY GARDENS
PHASE 3

Drawing Title

LONGSECTIONS
SHEET 1

Client

Bellway

Scale

AS SHOWN @A0

Date

DEC 24

Designed

SOM

Drawn

TB

Checked

RM

Approved

LH

Job No

22-190

Drawing No

22-190/313

Rev

A