


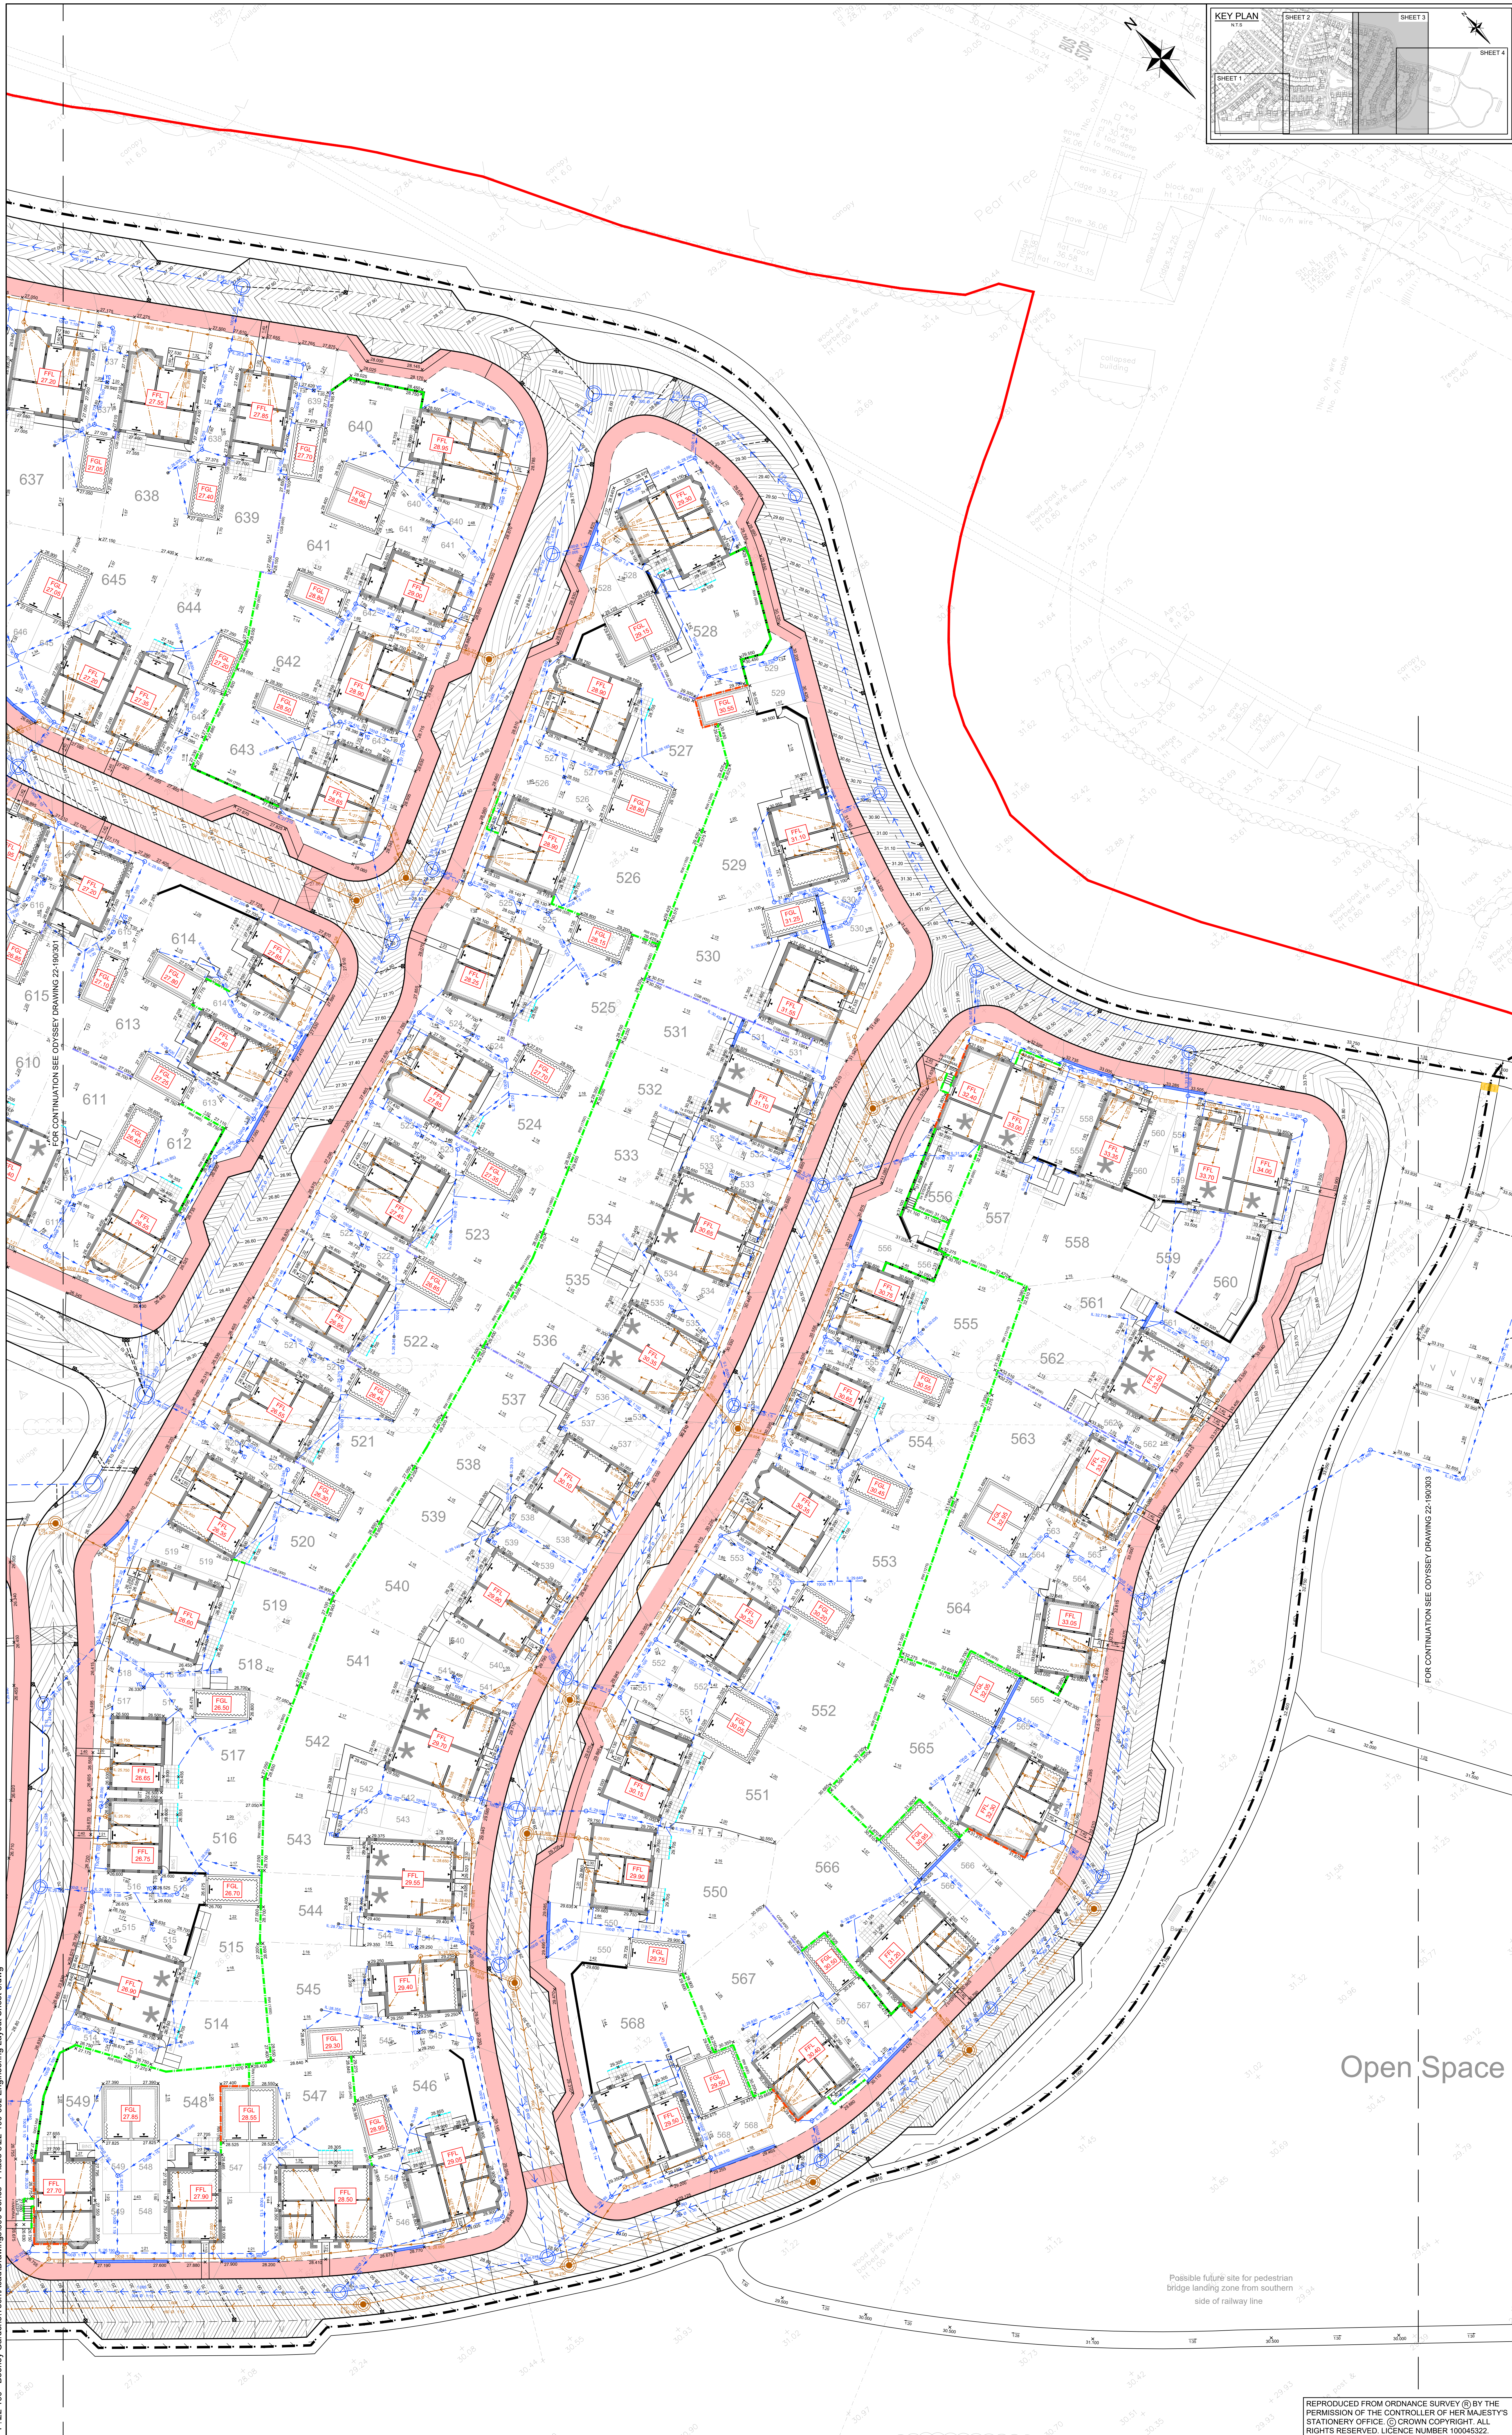

- [illegible]

**TENDER
ISSUE**

A	UPDATED AS PER CLIENT COMMENTS	AM	SOM	LH	08.04.2
Rev	Amendments	Des	CHK	App	Date

BOORLEY GARDENS
PHASE 3

Scale 1:250 @A0	Date DEC 24	Designed SOM
Drawn TB	Checked RM	Approved LH
Job No 22-190	Drawing No 22-190/302	Rev A

REPRODUCED FROM ORDNANCE SURVEY® BY THE
PERMISSION OF THE CONTROLLER OF HER MAJESTY'S
STATIONERY OFFICE. © CROWN COPYRIGHT. ALL
RIGHTS RESERVED. LICENCE NUMBER 100045322.