


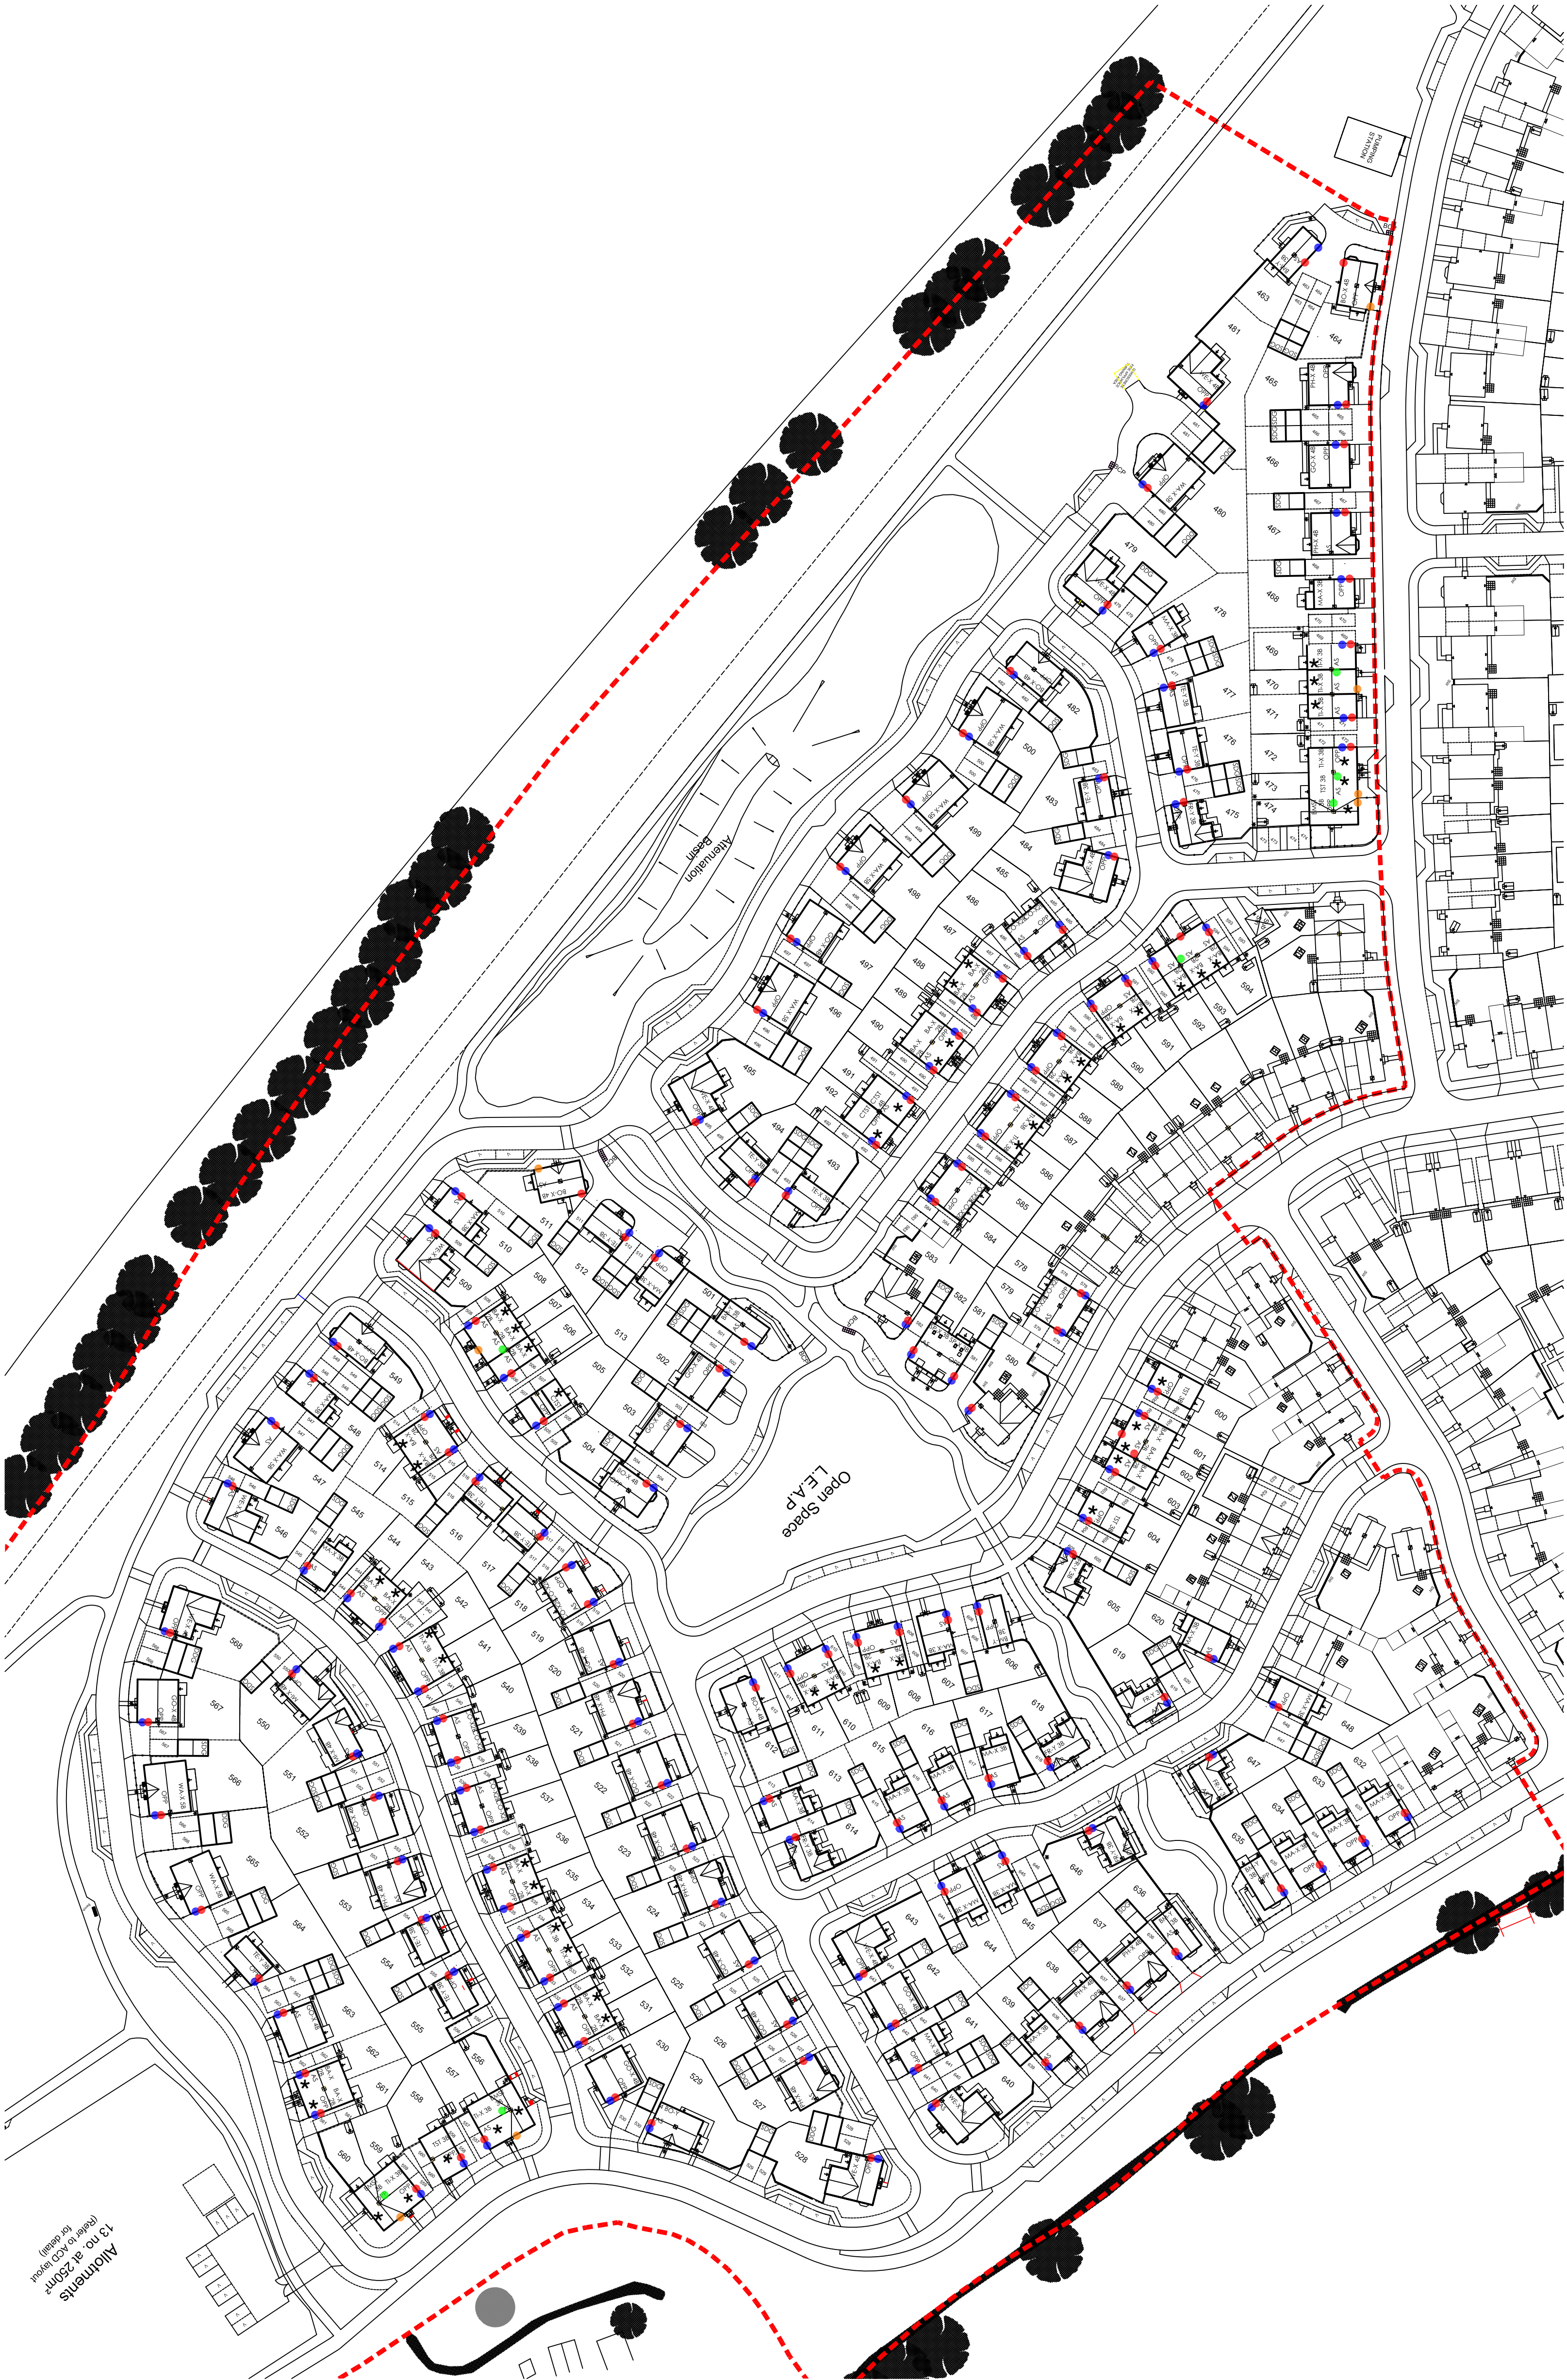

- Key**
-  - Gas Meter Box
 -  - Gas - Built in Meter Box
 -  - Electric - Built in Meter Box
 -  - Electric - Internal meter

Client

Bellway

BELLWAY plc
Seaton Burn House, Dudley Lane, Seaton Burn
Newcastle-upon-Tyne, NE13 8BE
Tel: 0191 217 0717 Fax: 0191 236230
www.bellway.co.uk

Project

Boorley Phase 3E, 3F, 3G and 3H

Drawing Title

Meter Location Plan

Drawn	Date	Scale
BLK	January 2025	NTS
Job No.	Drawing No.	Revision
0001	BELL03-MLP	.
Dwg Status		

Phase 3E, 3F, 3G and 3H