


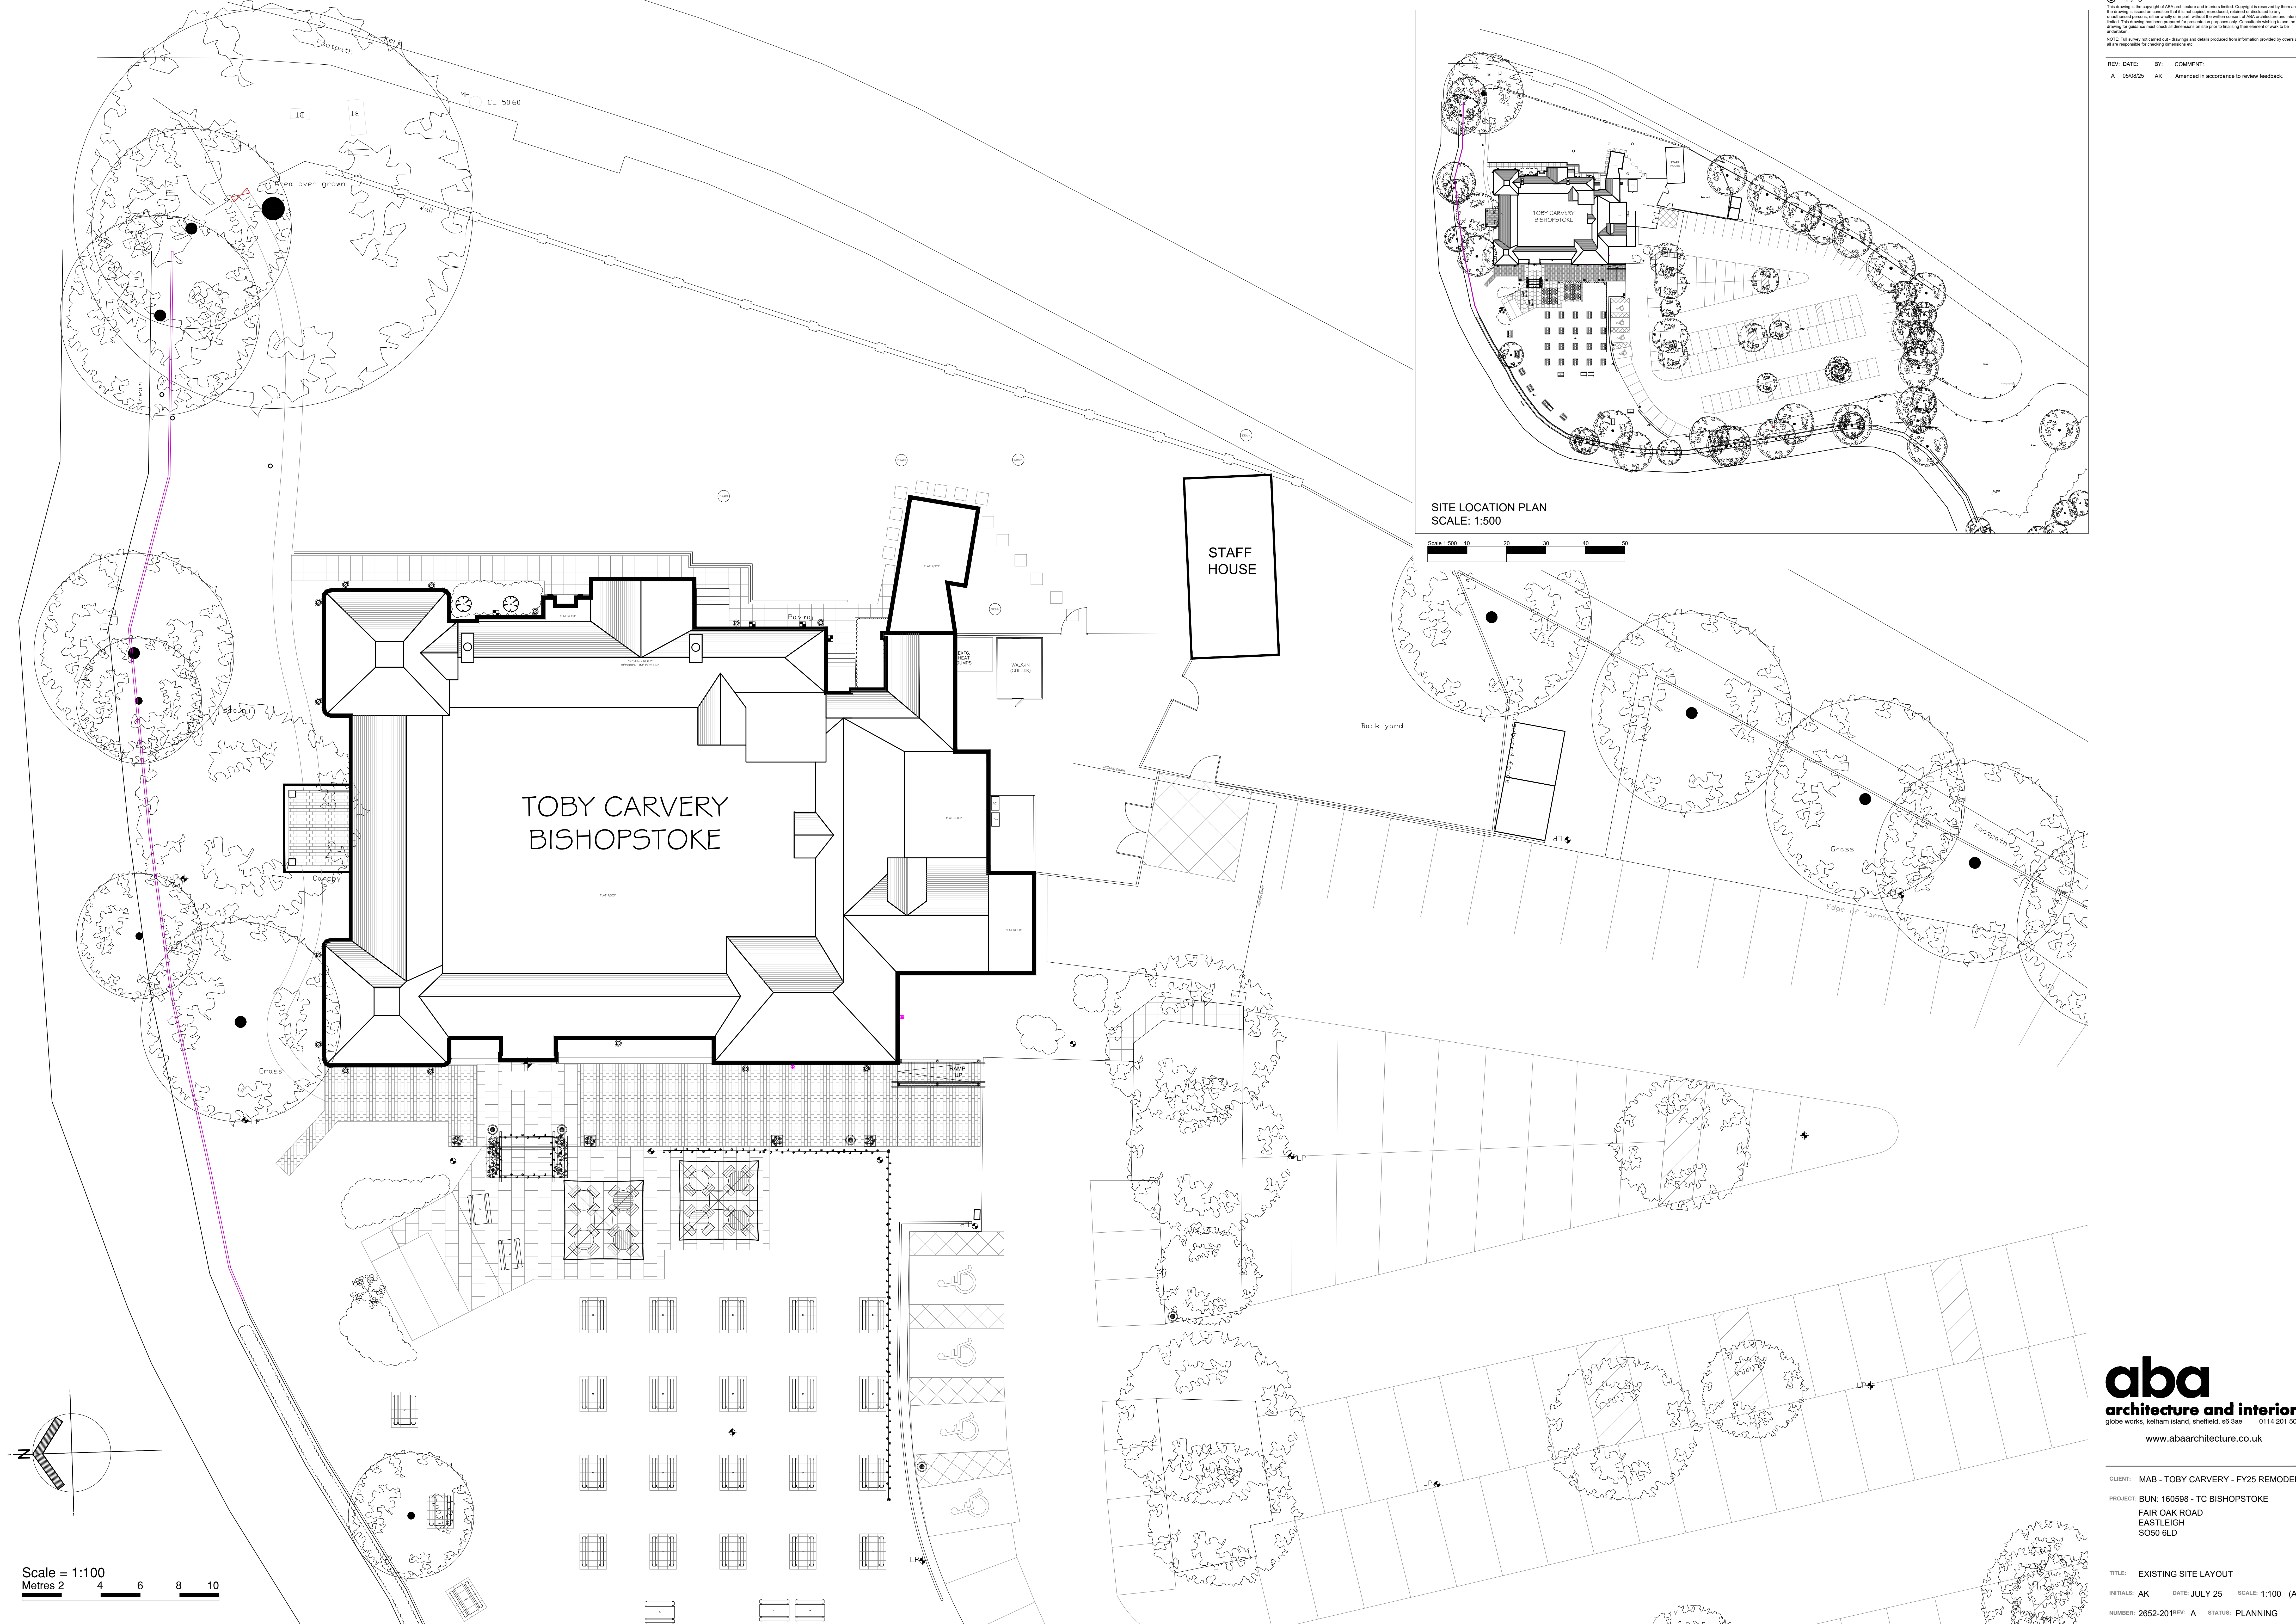

© copyright
This drawing is the copyright of aba architecture and interiors limited. Copyright is reserved by them and the drawing is issued on condition that it is not copied, reproduced, retained or disclosed to any third party without the written consent of aba architecture and interiors limited. This drawing is for information purposes only. Contractors who wish to use the drawing for guidance must check all dimensions on site prior to building. Part element of work to be submitted.
NOTE: Full survey not carried out - drawings and details produced from information provided by others and all are responsible for checking dimensions etc.

REV:	DATE:	BY:	COMMENT:
A	05/08/25	AK	Amended in accordance to review feedback.

aba
architecture and interiors
globe works, kelham island, sheffield, s6 3ae 0114 201 5023
www.abaarchitecture.co.uk

CLIENT: MAB - TOBY CARVERY - FY25 REMODEL
PROJECT: BUN: 160598 - TC BISHOPSTOKE
FAIR OAK ROAD
EASTLEIGH
SO50 6LD

TITLE: EXISTING SITE LAYOUT
INITIALS: AK DATE: JULY 25 SCALE: 1:100 (A0)
NUMBER: 2652-201 REV: A STATUS: PLANNING