




WALK IN UNIT

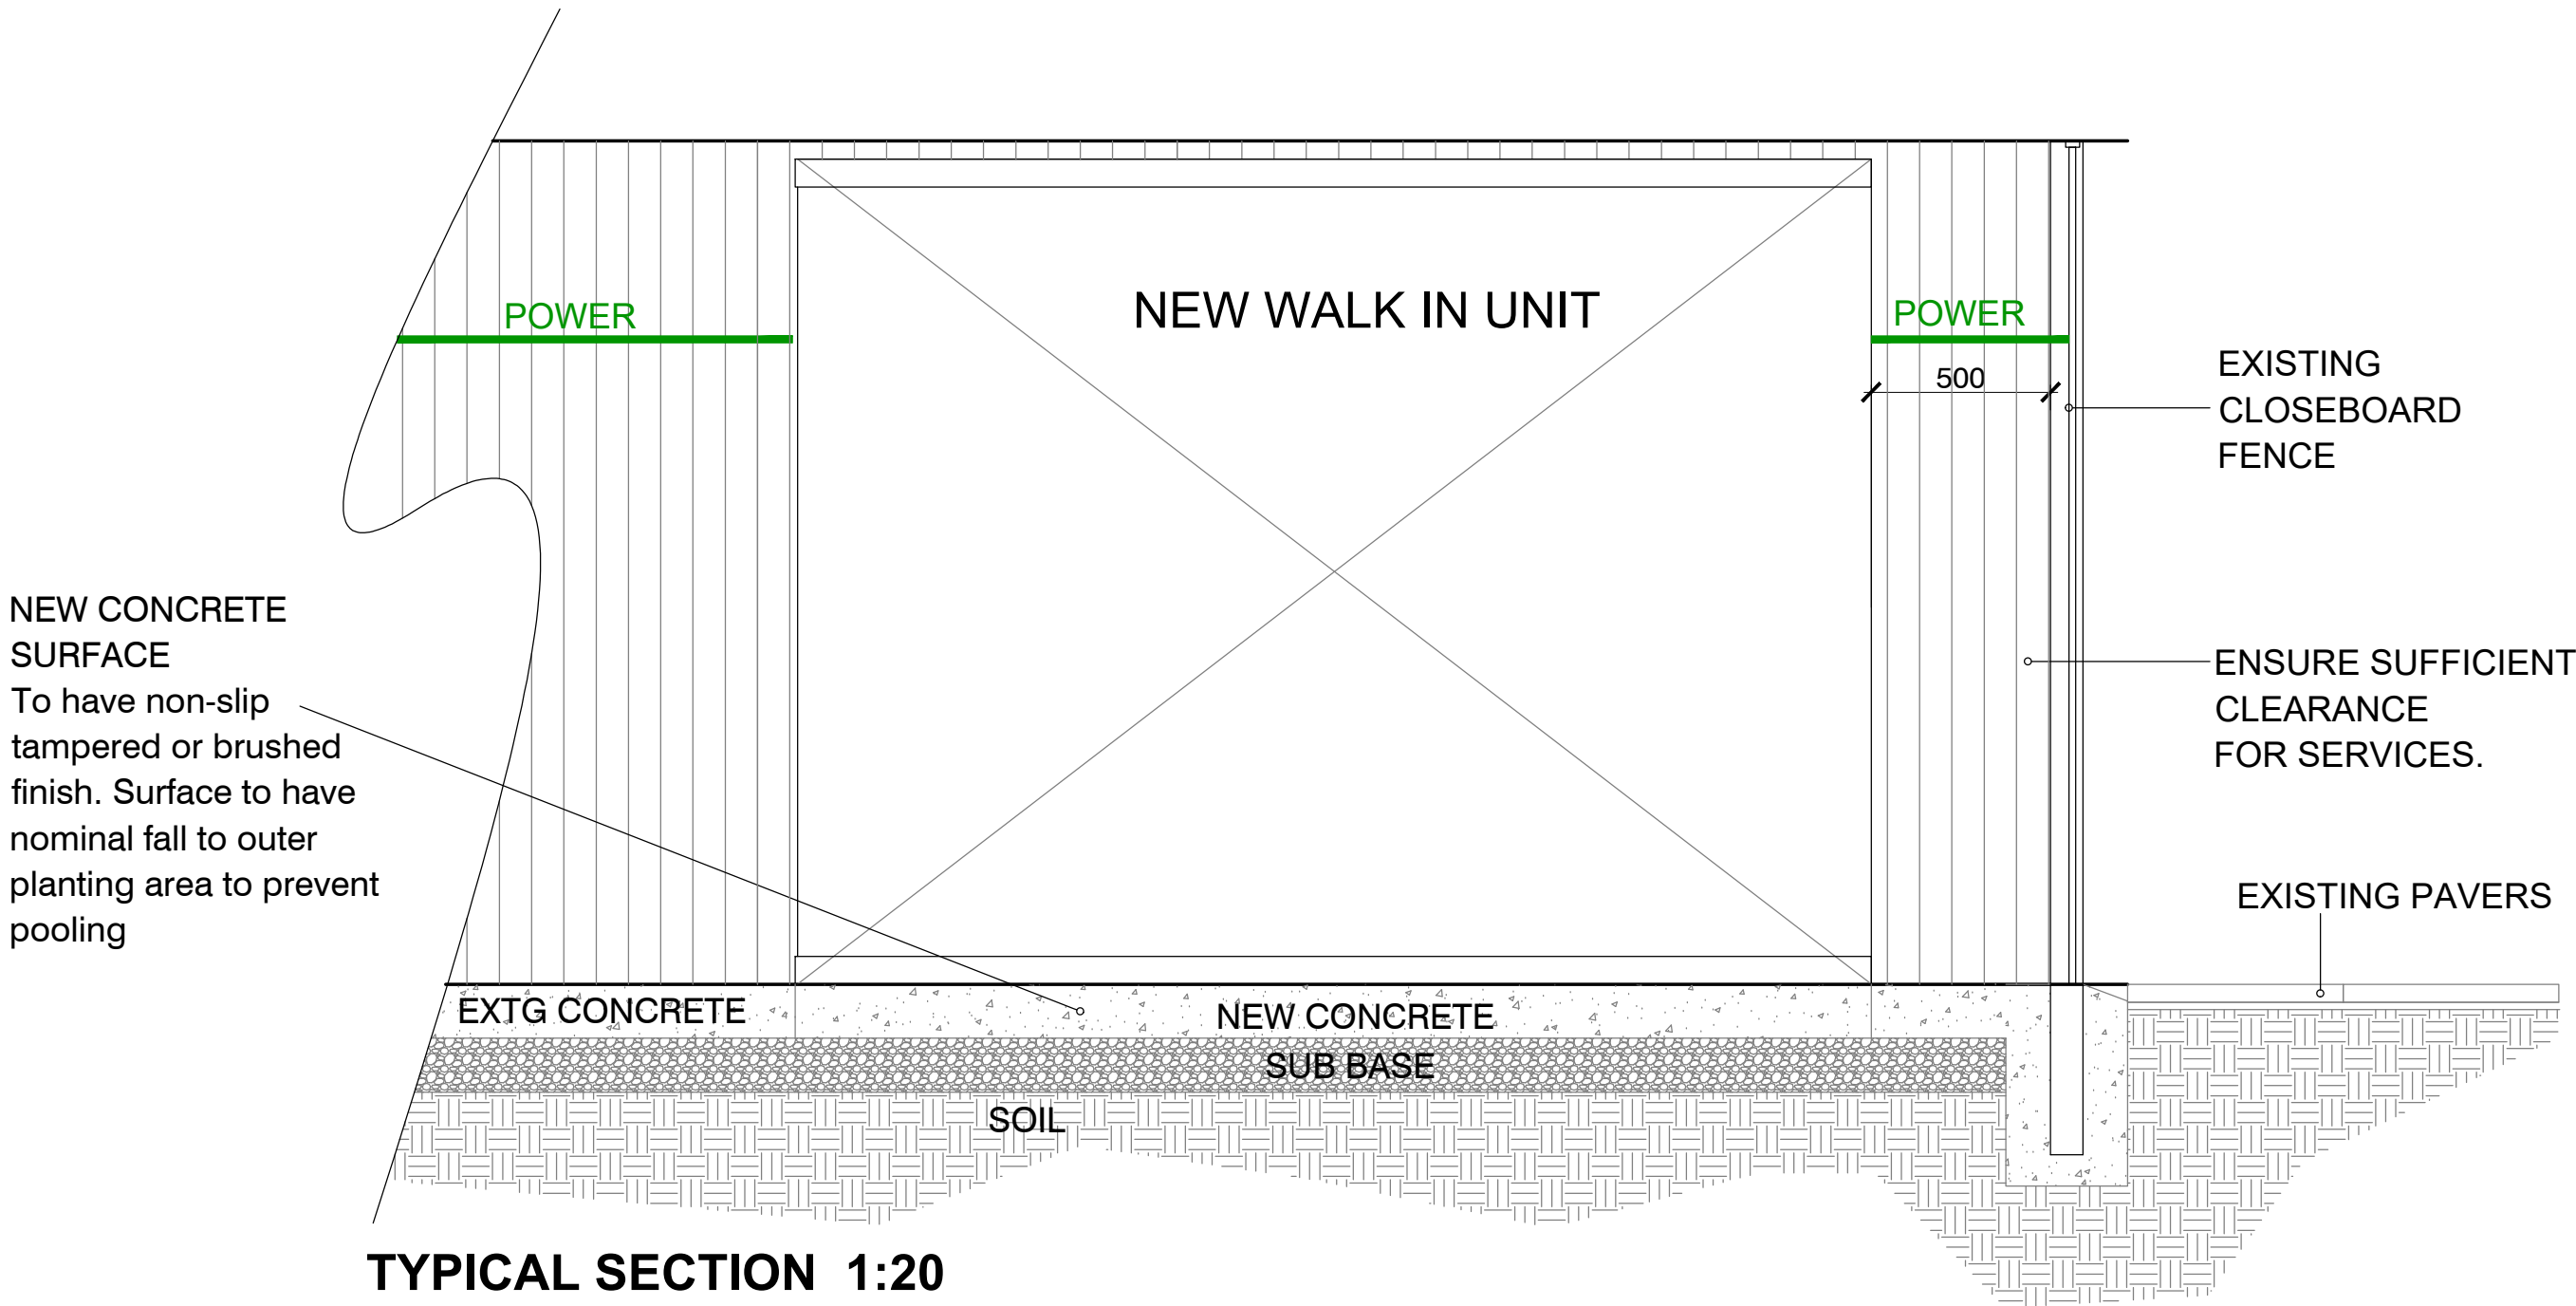

CLOSE BOARDED FENCE

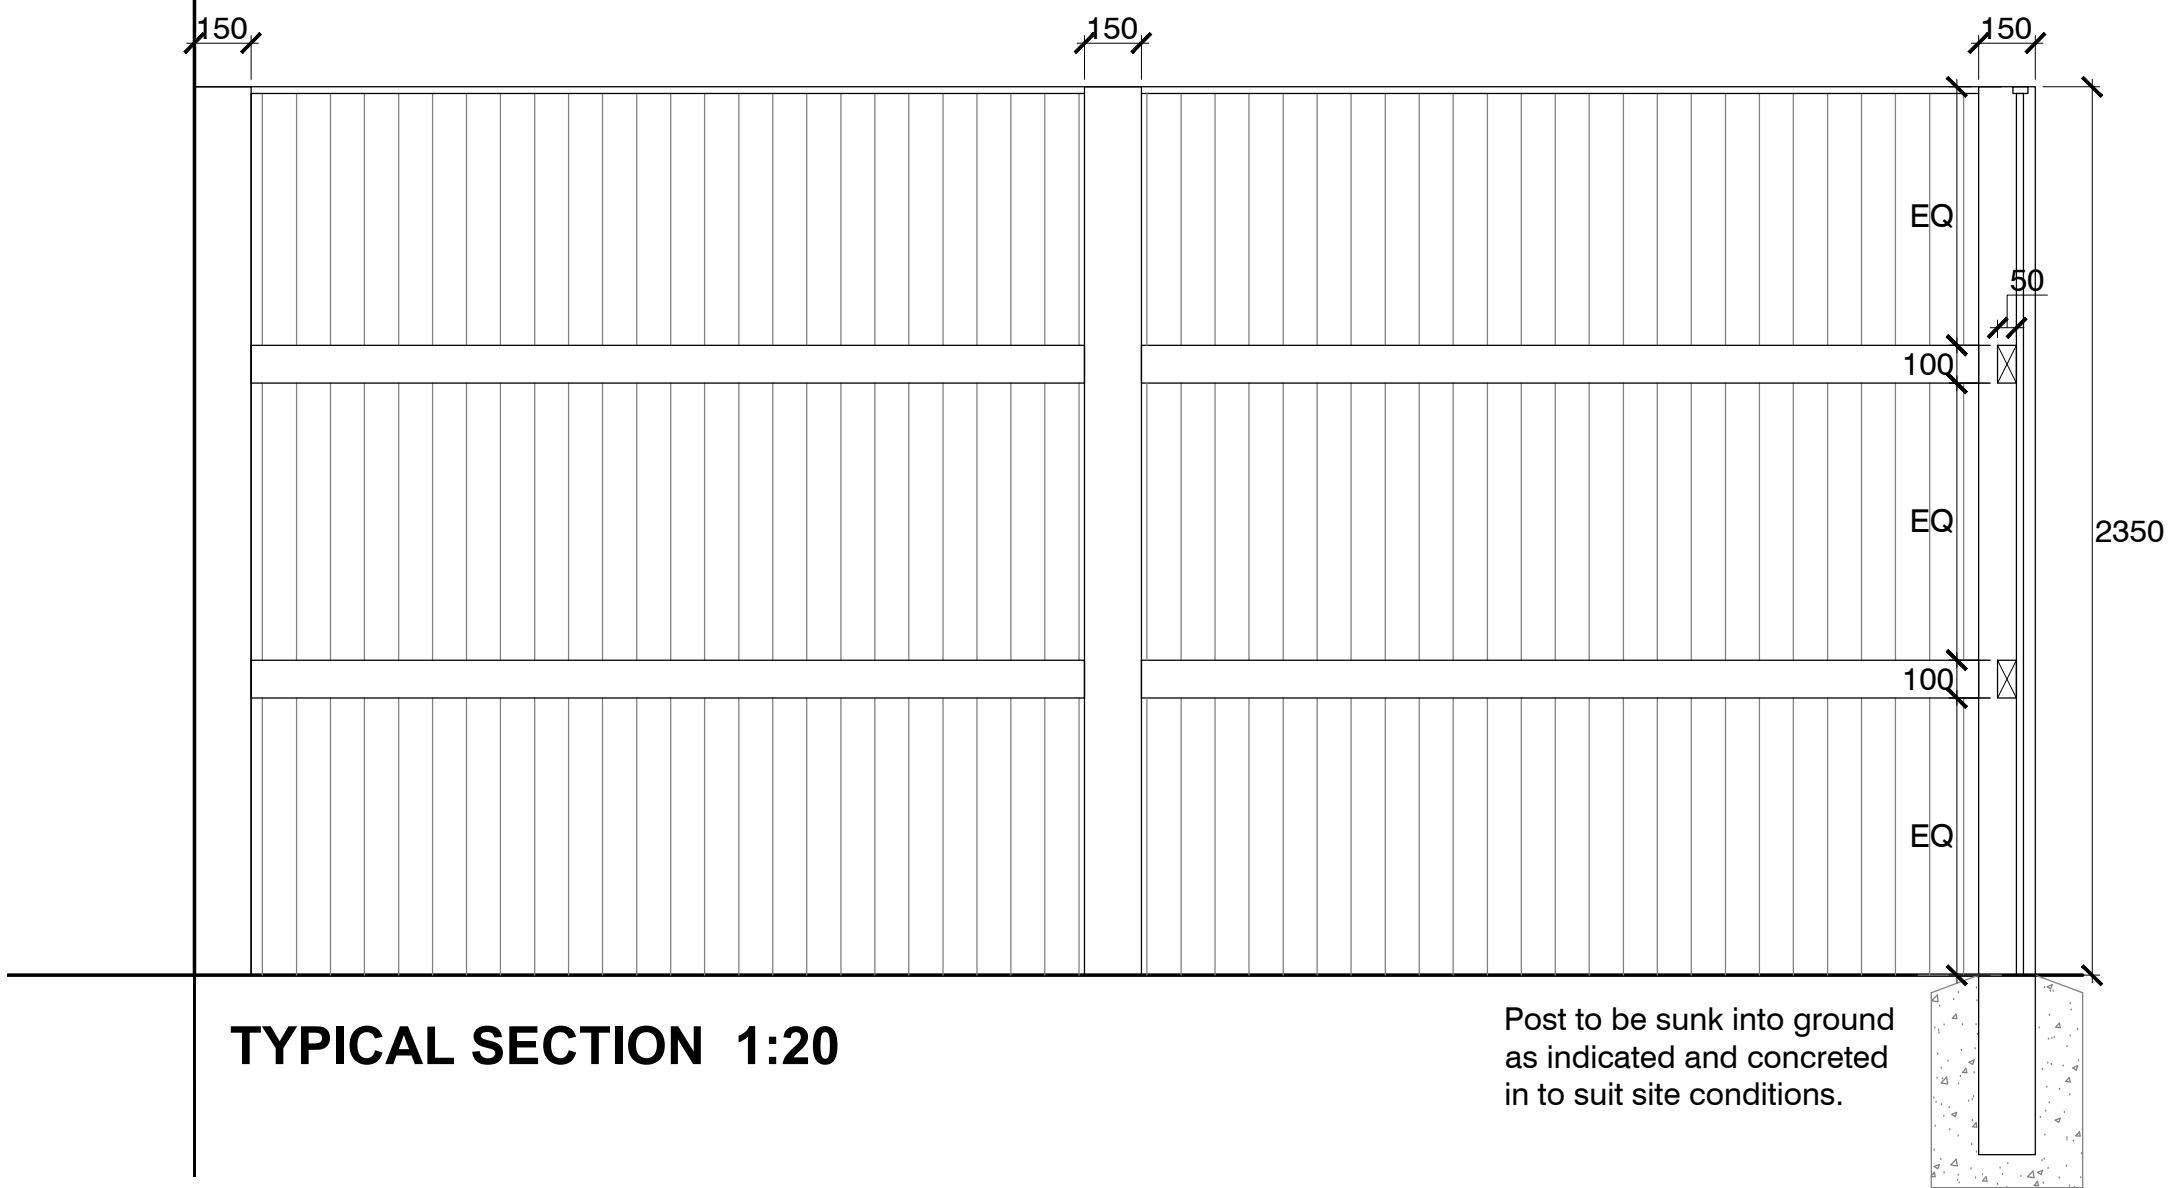

TIMBER POST & FESTOON

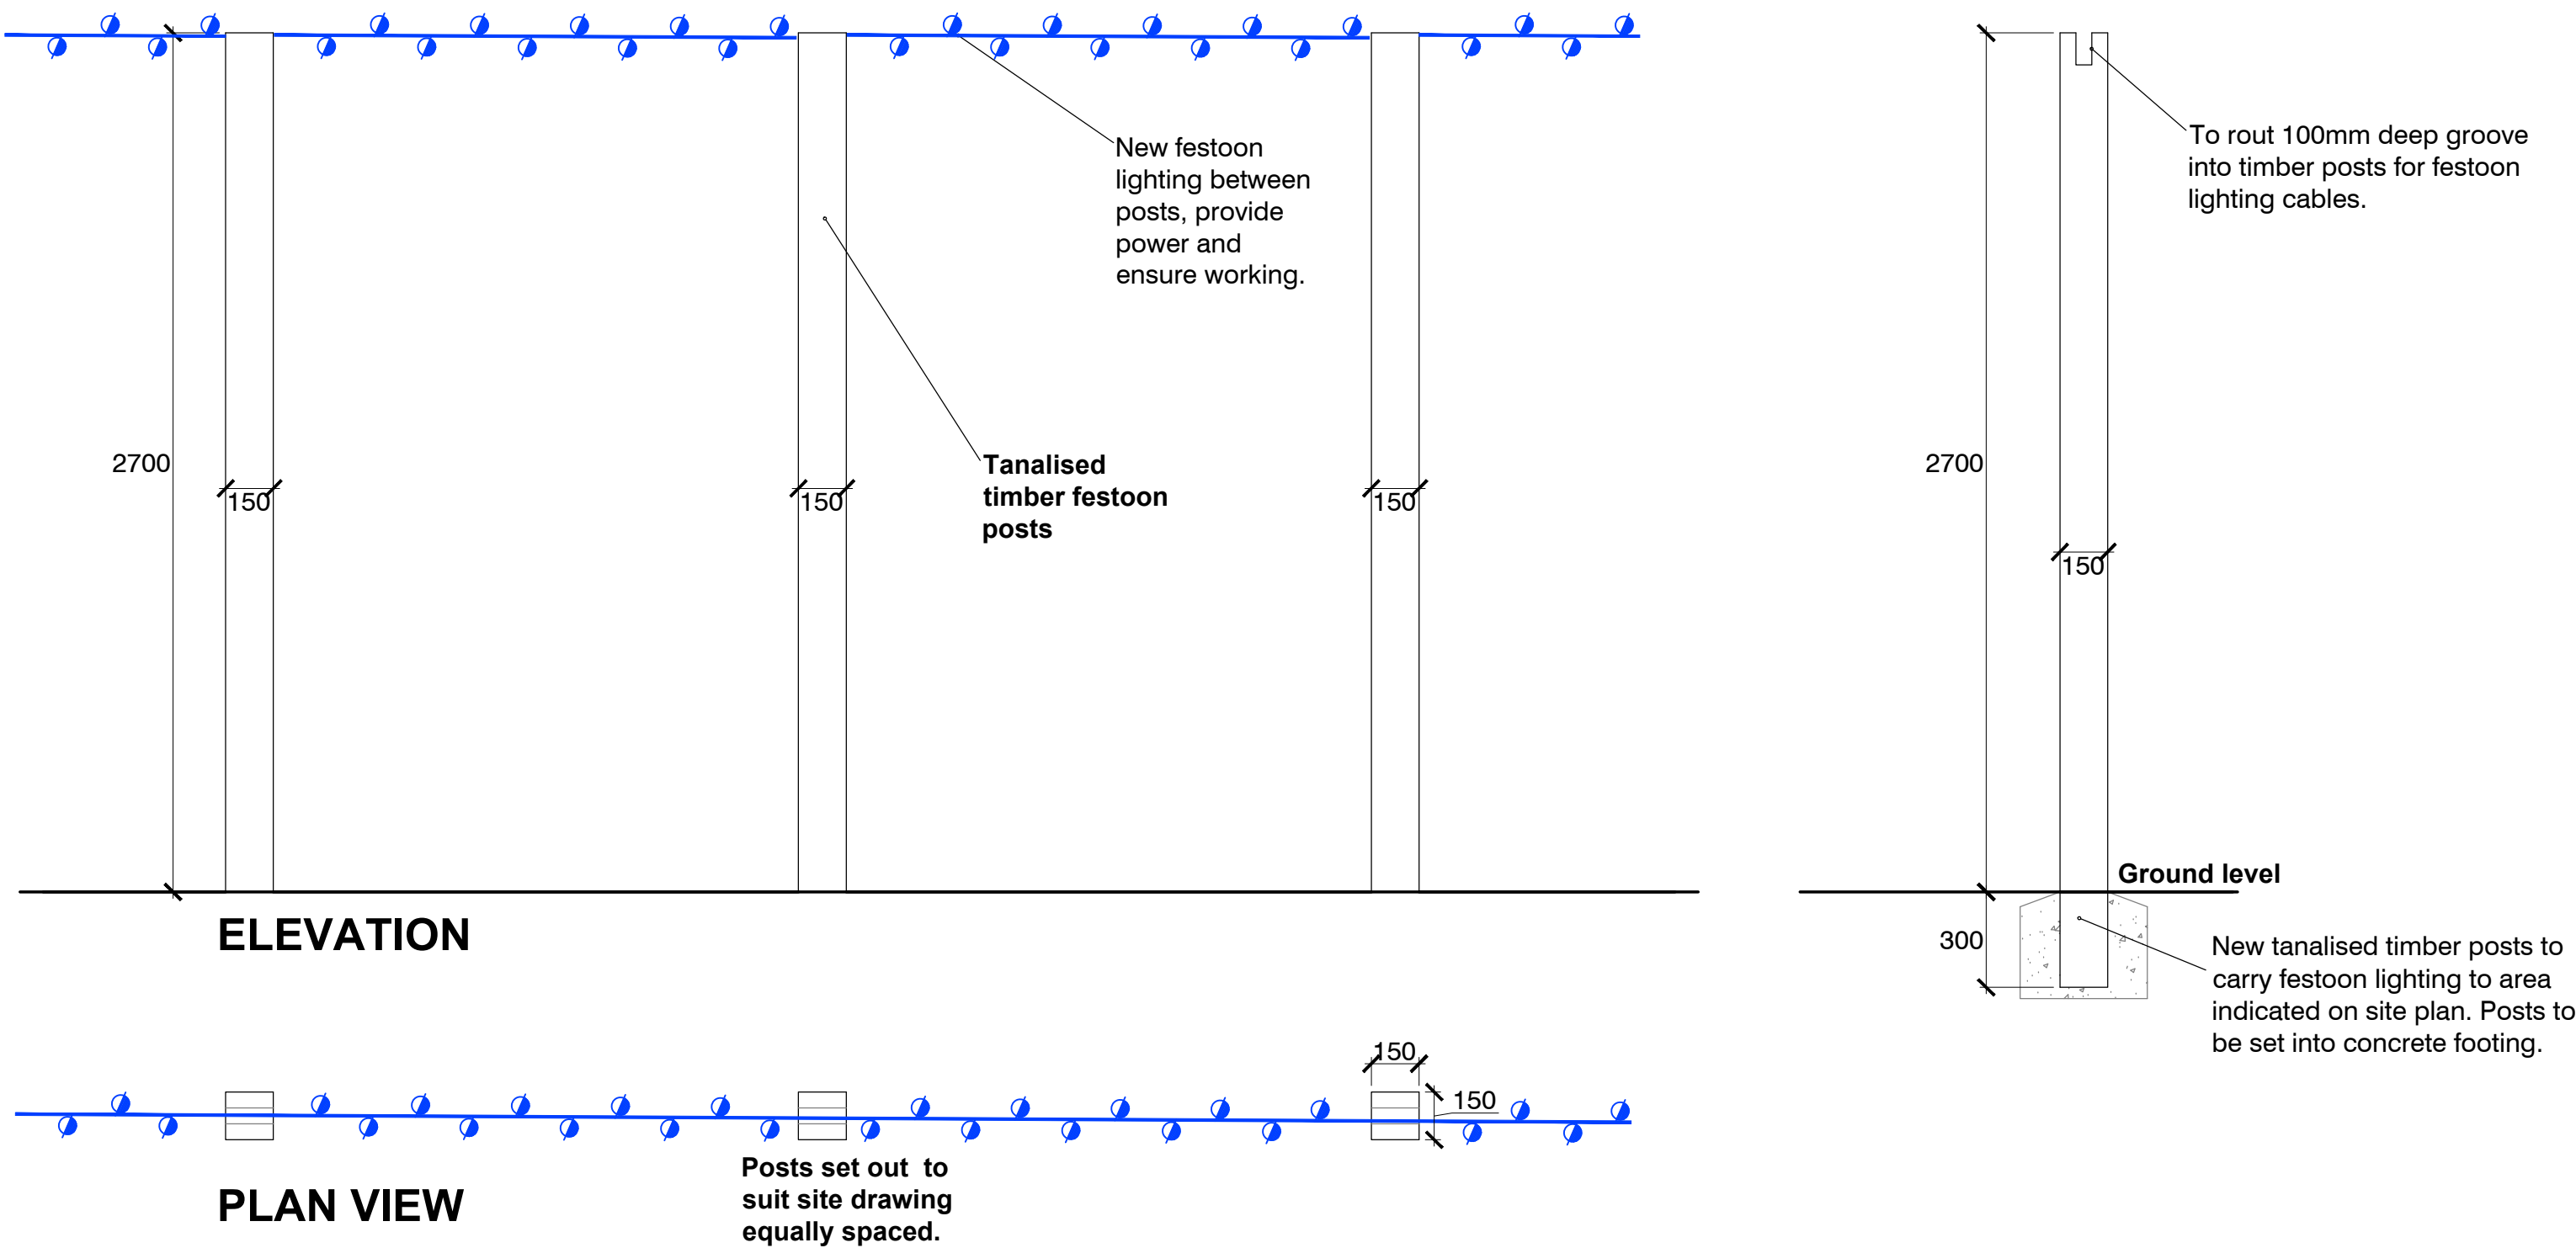

STEEL FRAME TIMBER CLADDED GATE

