



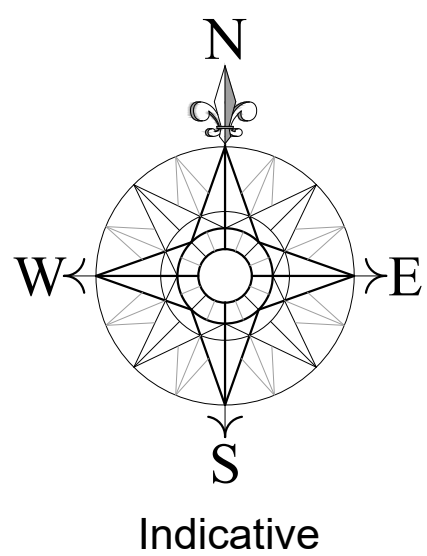

The site is based on a topographical survey undertaken by Paul Stubington Surveys. (Ref: 9548-01 Nov 2021)
Surrounding information copied from Ordnance Surveys Promap. Crown Copyright. Licence Number 100022432

- Existing trees
- Existing trees removed
- Existing planting
- Proposed replacement trees (subject to landscape design)
- Proposed hedging (subject to landscape design)
- Proposed planting (subject to landscape design)
- Existing Levels
- Proposed levels - dpc/finished floor & finished ground levels (subject to engineers design)
- Stone flagstones (patio & paths)

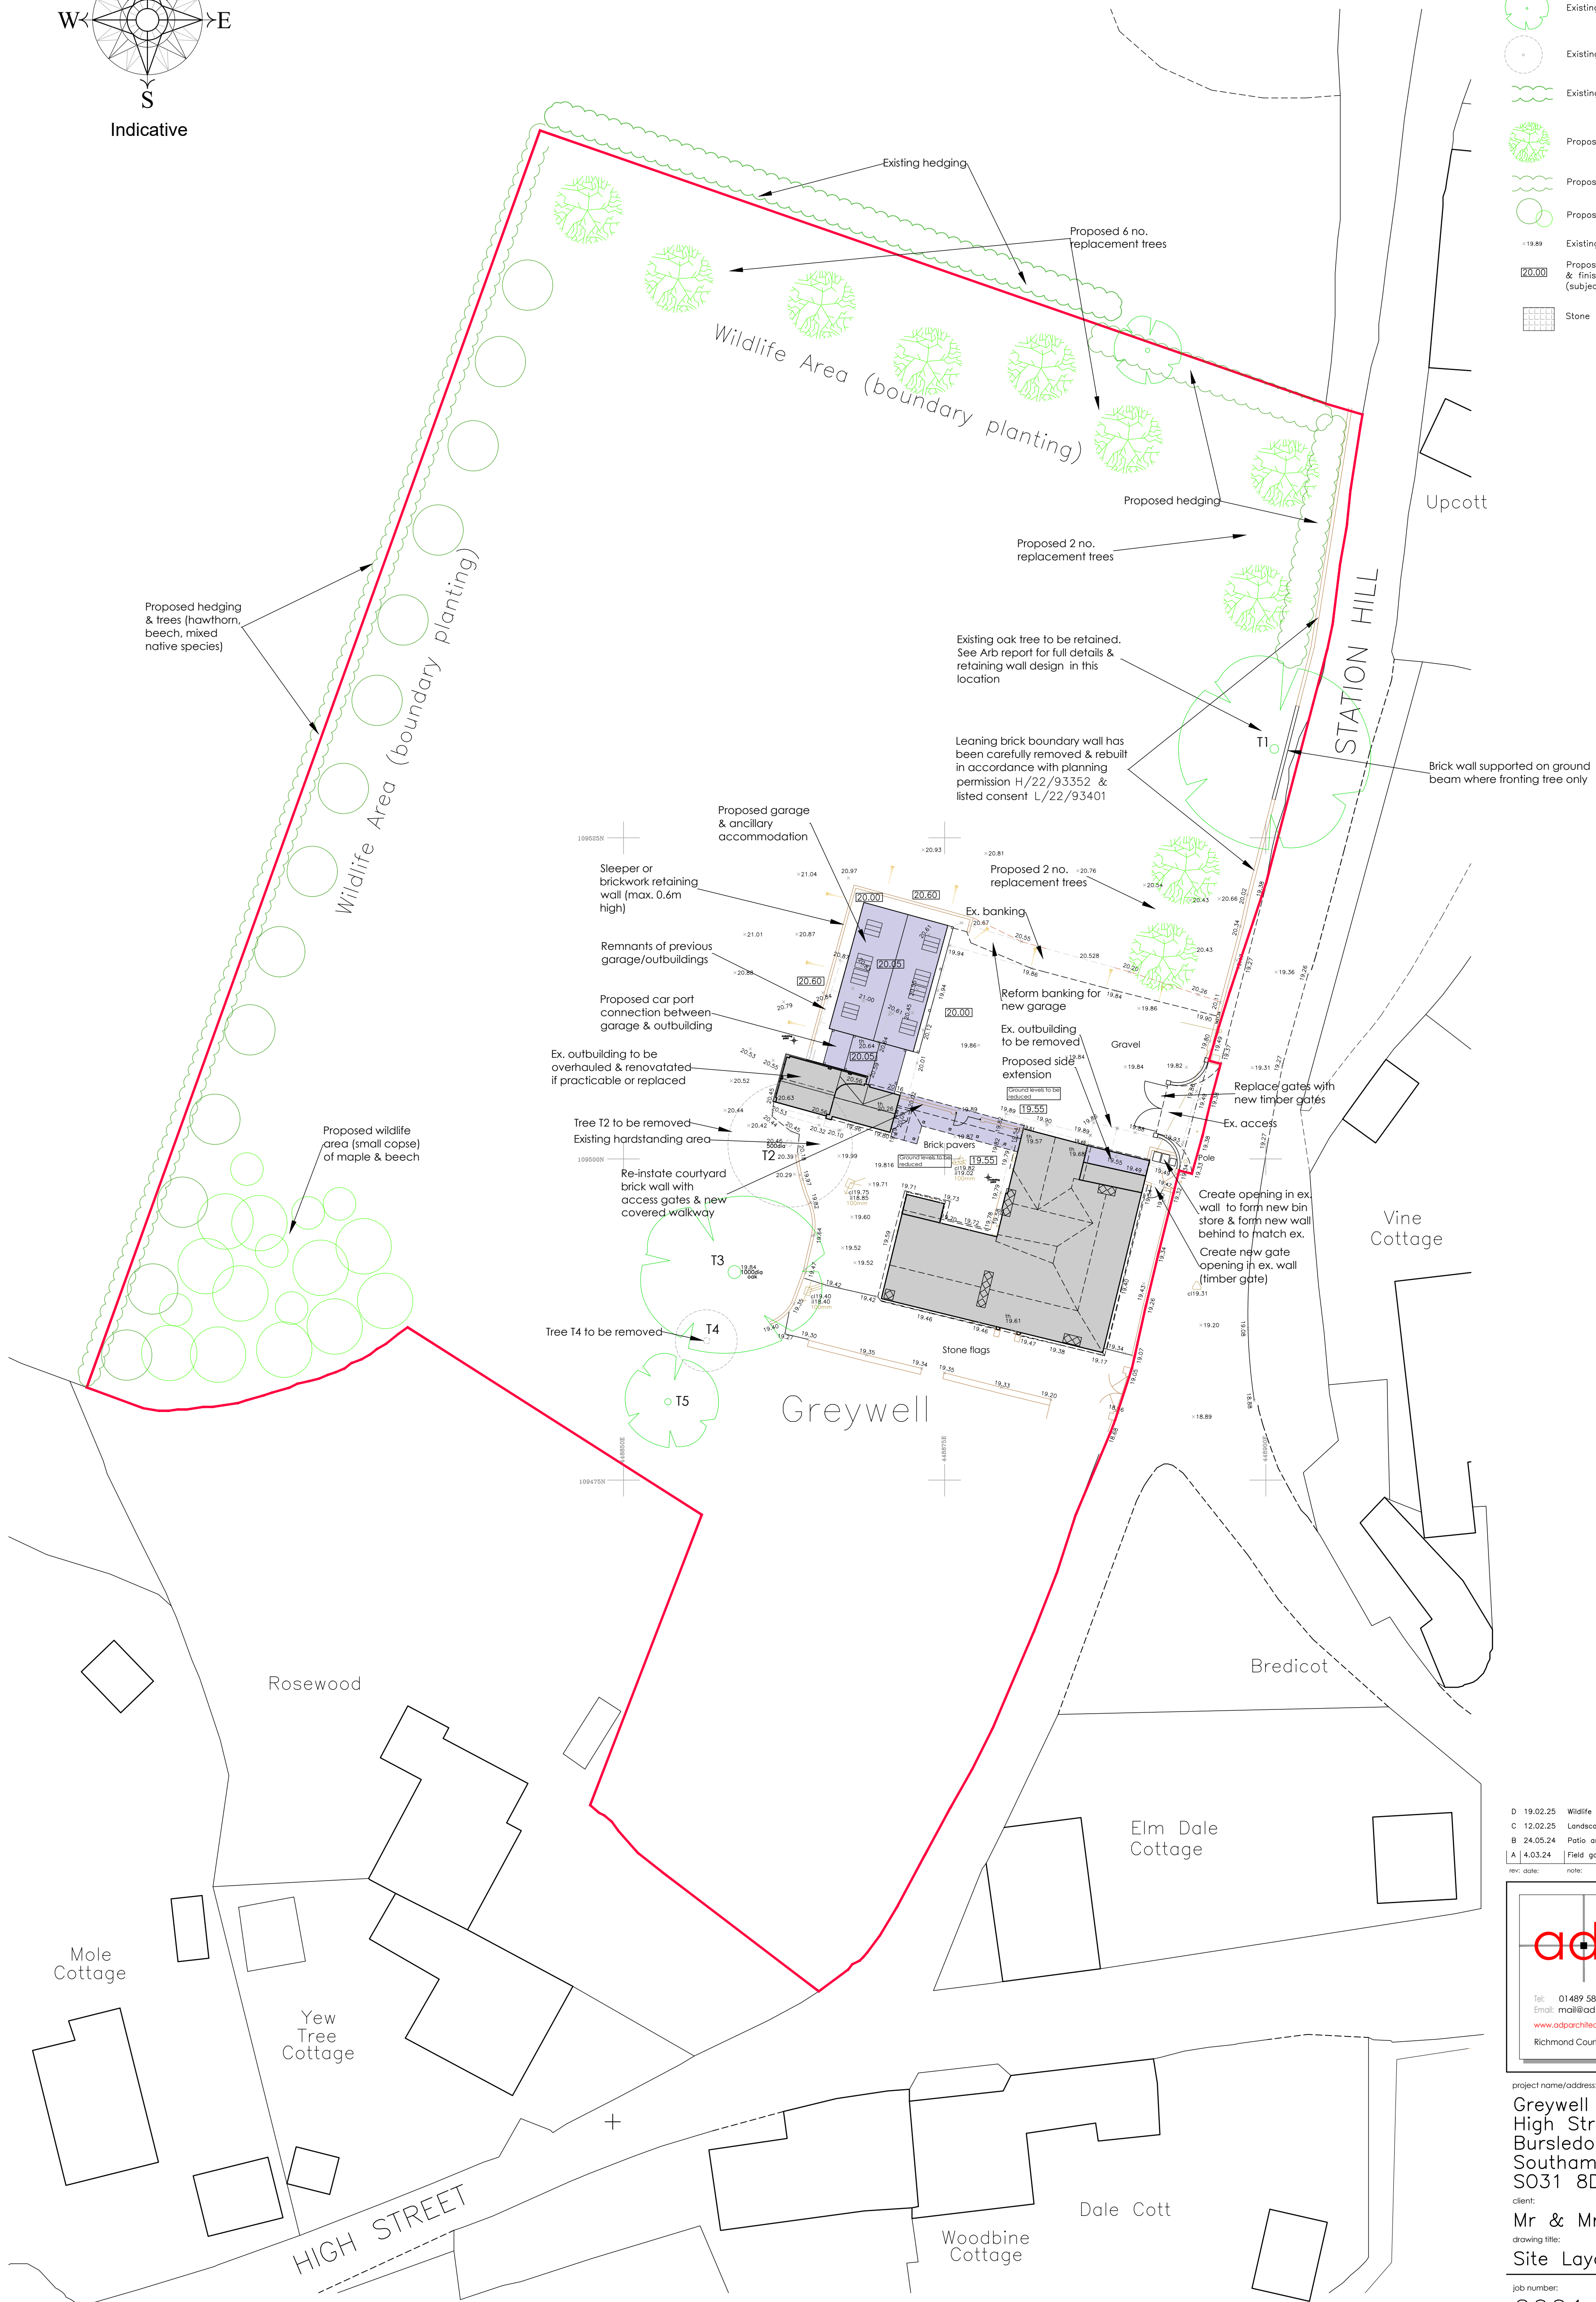

D	19.02.25	Wildlife boundaries
C	12.02.25	Landscape/wall update
B	24.05.24	Patio area removed
A	4.03.24	Field gate omitted/planning issue
rev:	date:	note:

adp architects ltd
architects & urban designers
Tel: 01489 584503
Email: mail@adp-ltd.co.uk
www.adparchitects.co.uk
Richmond Court, 94 Botley Road, Park Gate, Southampton, SO31 1BA

project name/address:	Greywell High Street Bursledon Southampton SO31 8DL
client:	Mr & Mrs Wiegman
drawing title:	Site Layout
job number:	2001
drawing number:	01
revision:	D
drawing scale/size:	1:250 (A1)
date:	Apr 23
drawn:	