

Tree protection: 2008-11-17

Location of trees, categorisation & protection/management proposals

Brookway Farm, Broad Oak, Bletley SO30 2EU

Scale @ A0 1:200

0 4 8 12 16 20 m

Provided drawings

Tree types

T = Tree, G = Group, H = Hedge, W = Woodland, AW = Ancient woodland, V = Veteran

 Application boundary

 BS category A Trees of high quality

 BS category B Trees of moderate quality

 BS category C Trees of low quality

 BS category U Unsuitable for retention

 Trees to be removed

 Proposed layout

 Protective barrier/fencing


 Construction exclusion zone

 Precautionary area

 Root protection area (RPA) boundaries for category A and B trees

 Root protection area (RPA) boundaries for category C trees




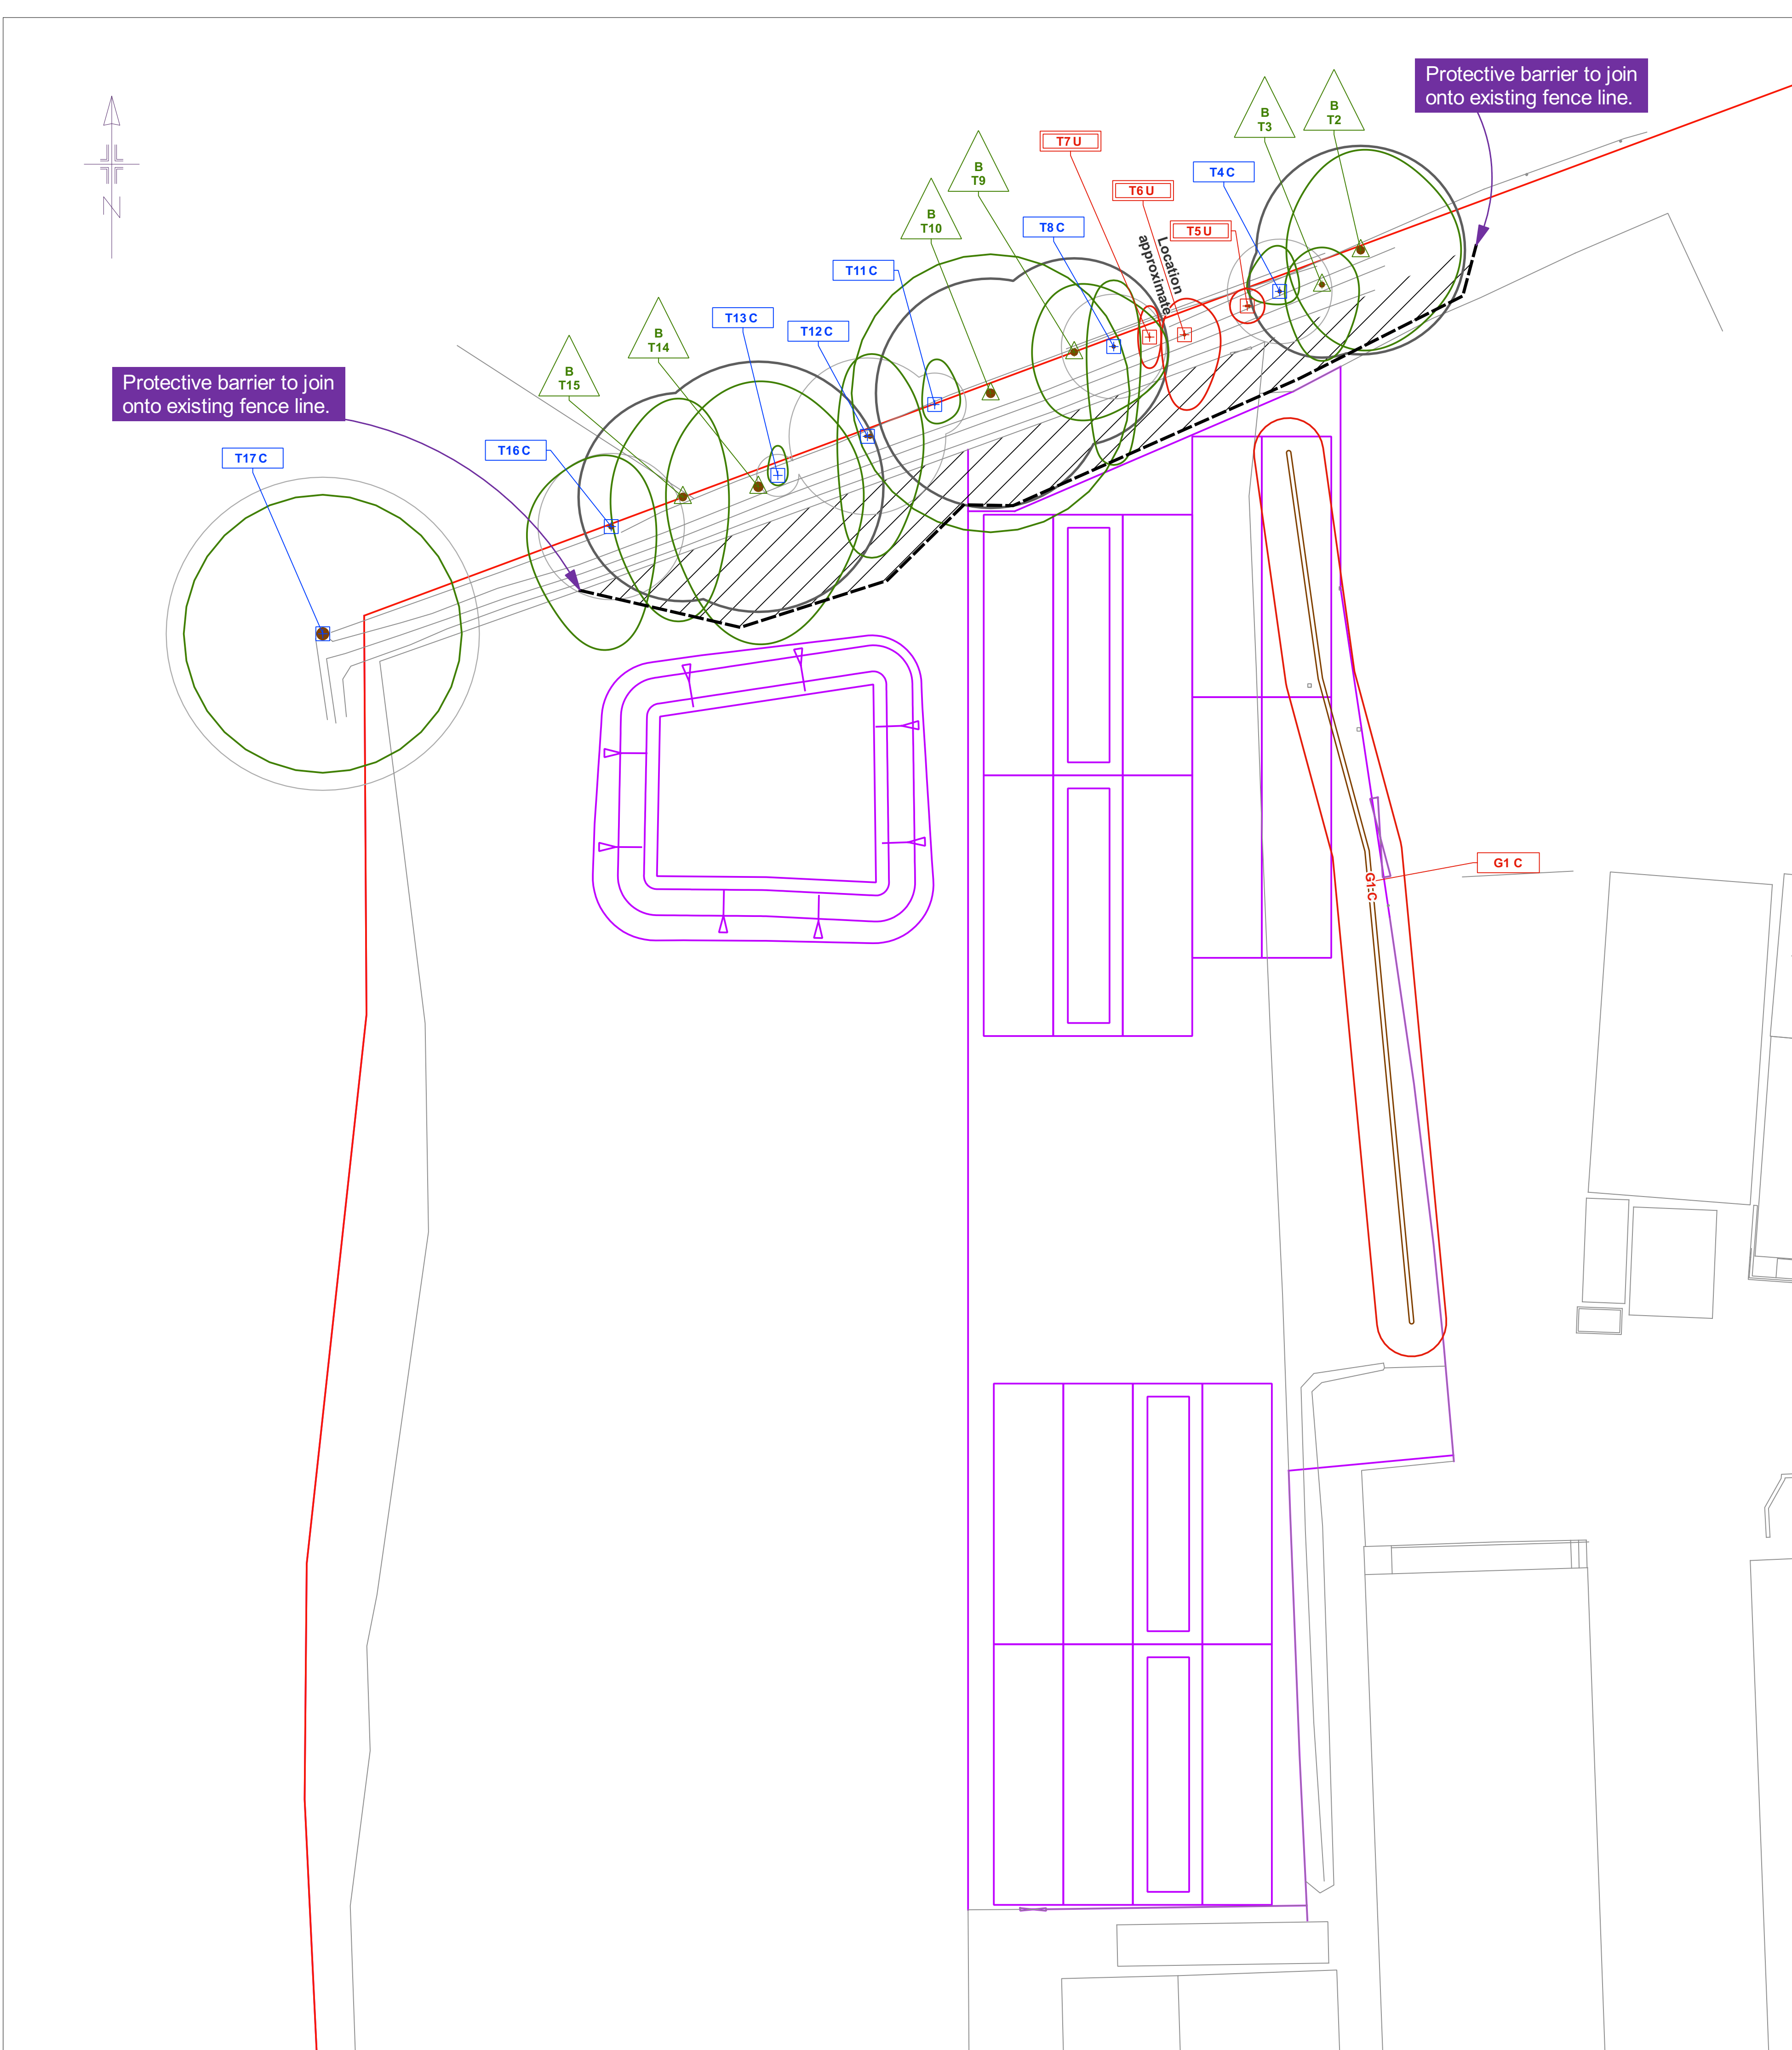

Trees not shown on original topographical survey
G1, T6, T20, T21, T22, T24, T25, T26, T27, T28, T29, T30, T31, T32, T33, T34, T39, T40, G41

Offsite trees
T17, T18, T19, T24, T27, T28, T29, T30, T31, T32, T33, T34, T35, T36, T37, T39, T40, G41

All retained trees
Carry out safety check and lift over site to 3-4 m as necessary

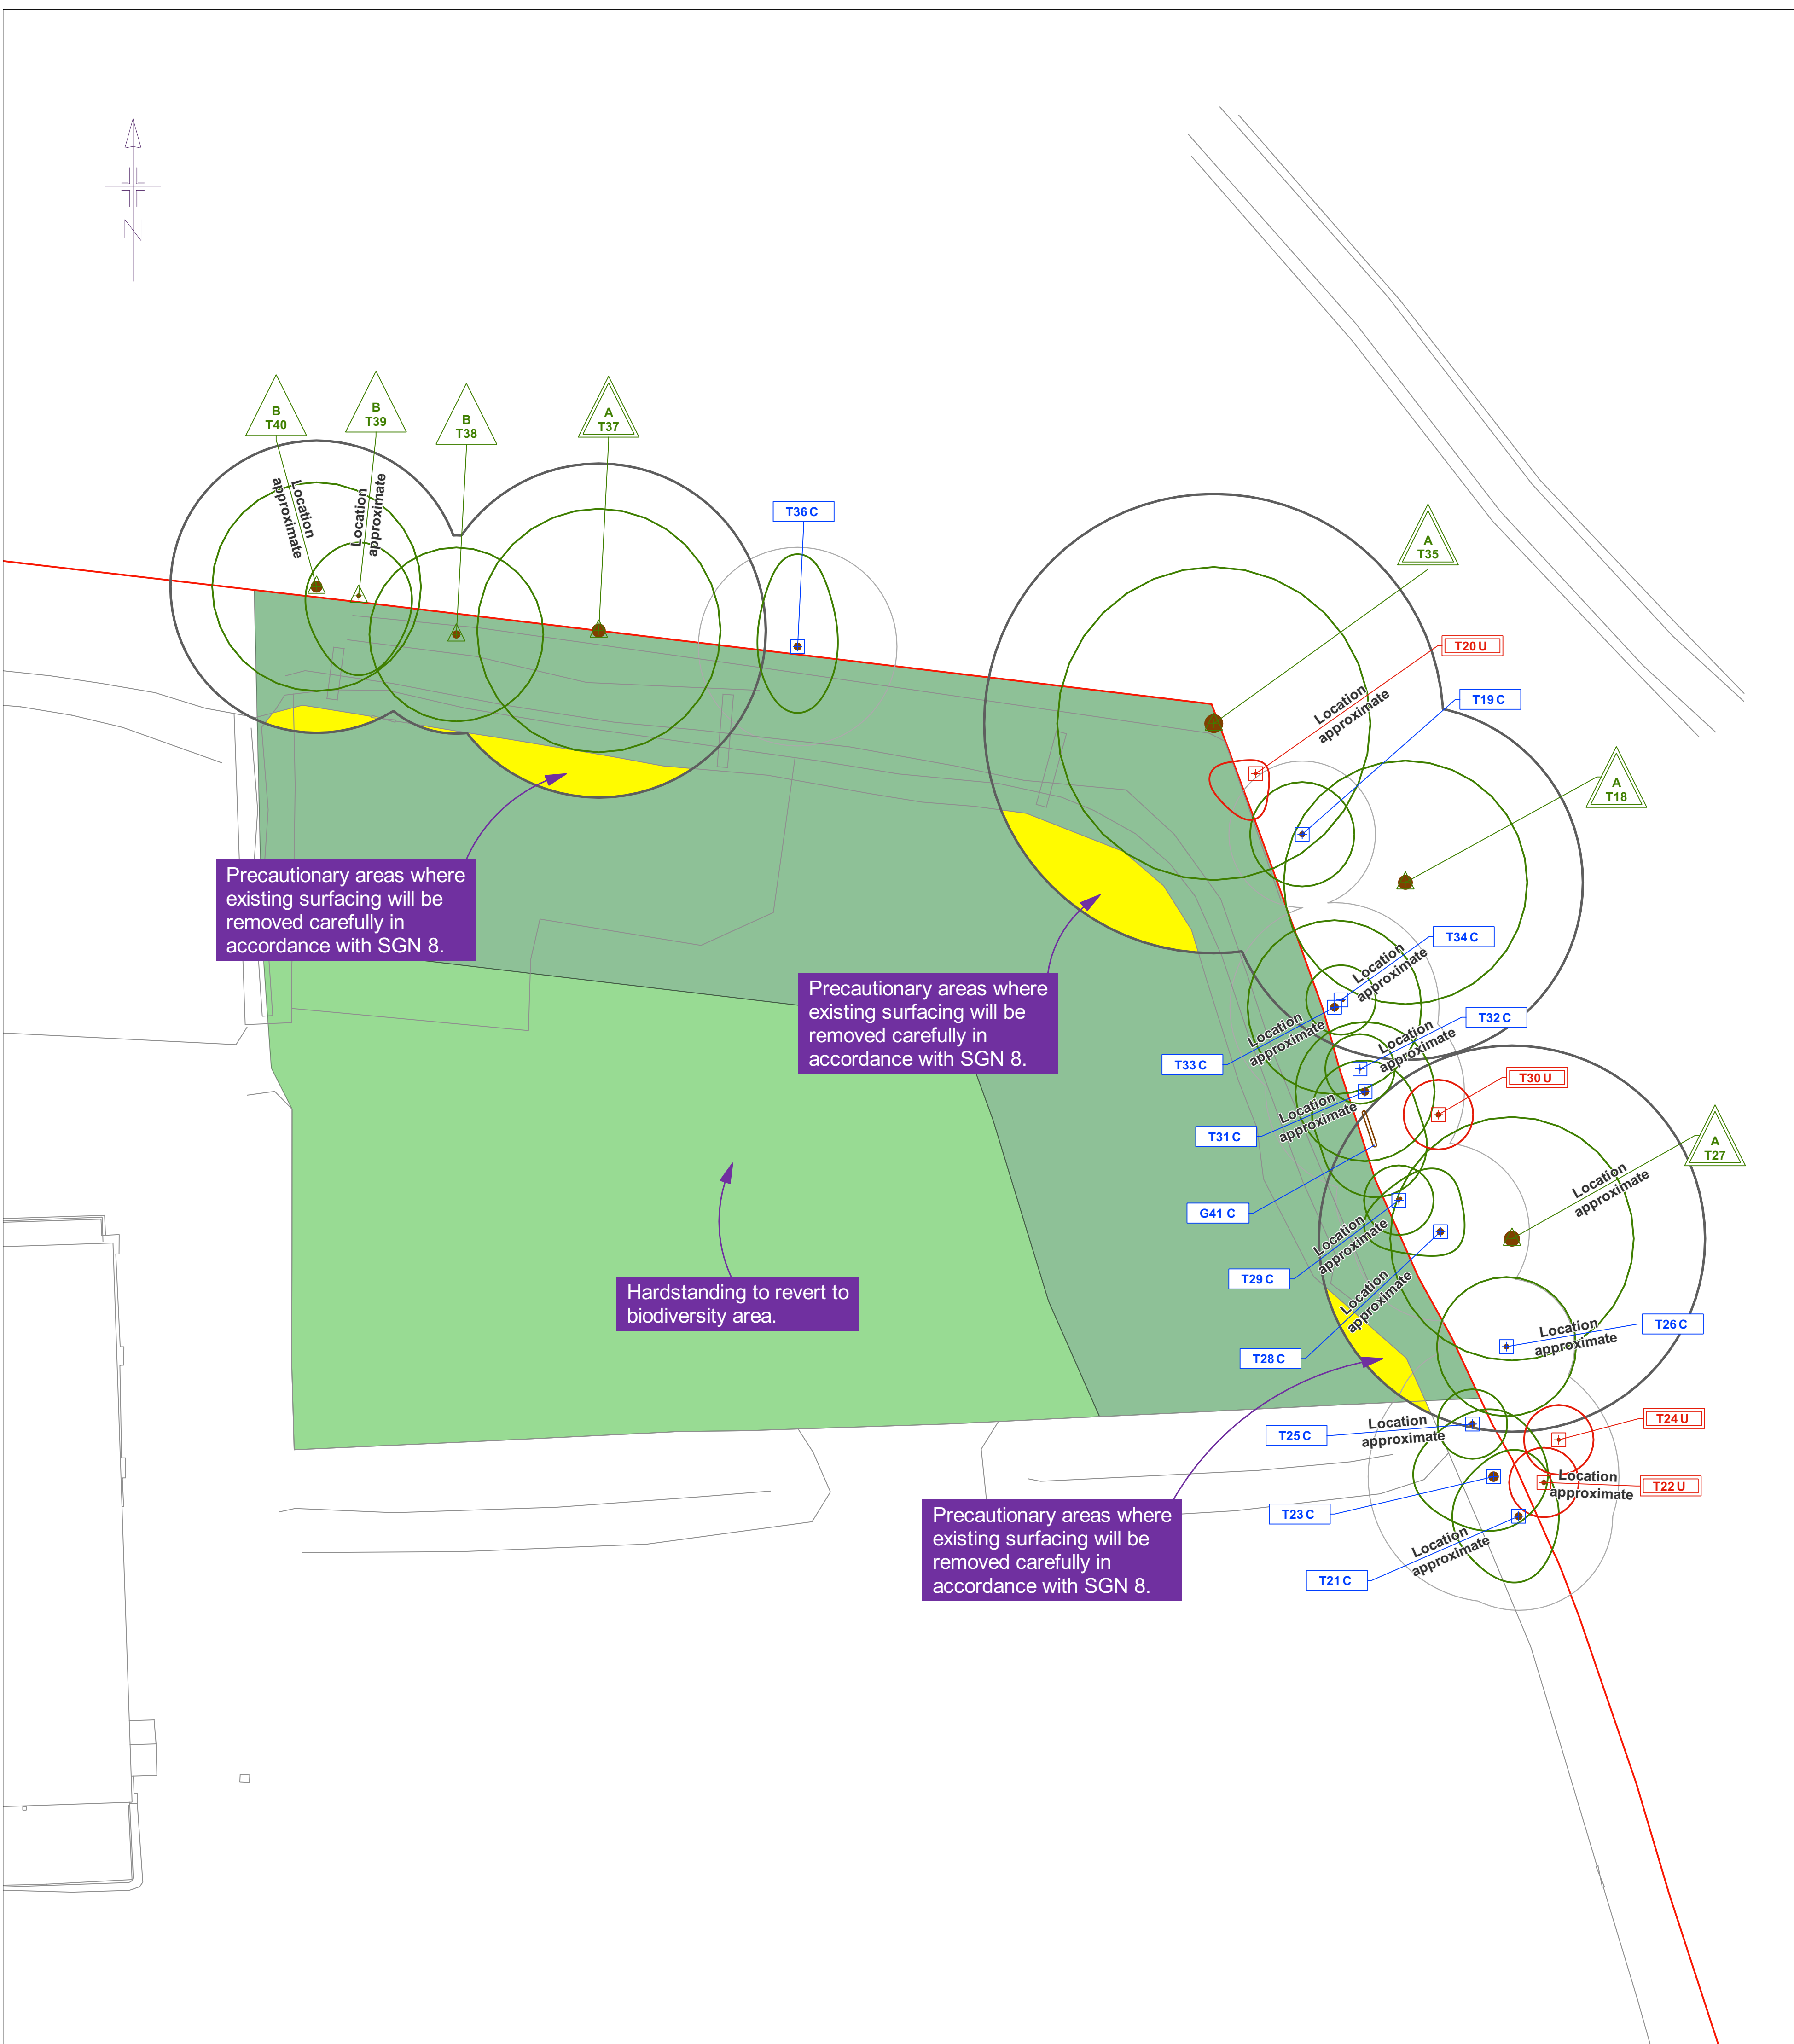

Permission is granted to scale from this drawing for Local Authority Planning Approval purposes relating to tree protection measures only. Where applicable this drawing is to be read in conjunction with the arboricultural report.

www.barrelltreecare.co.uk © Barrell Tree Consultancy