





Location Plan @1:1250

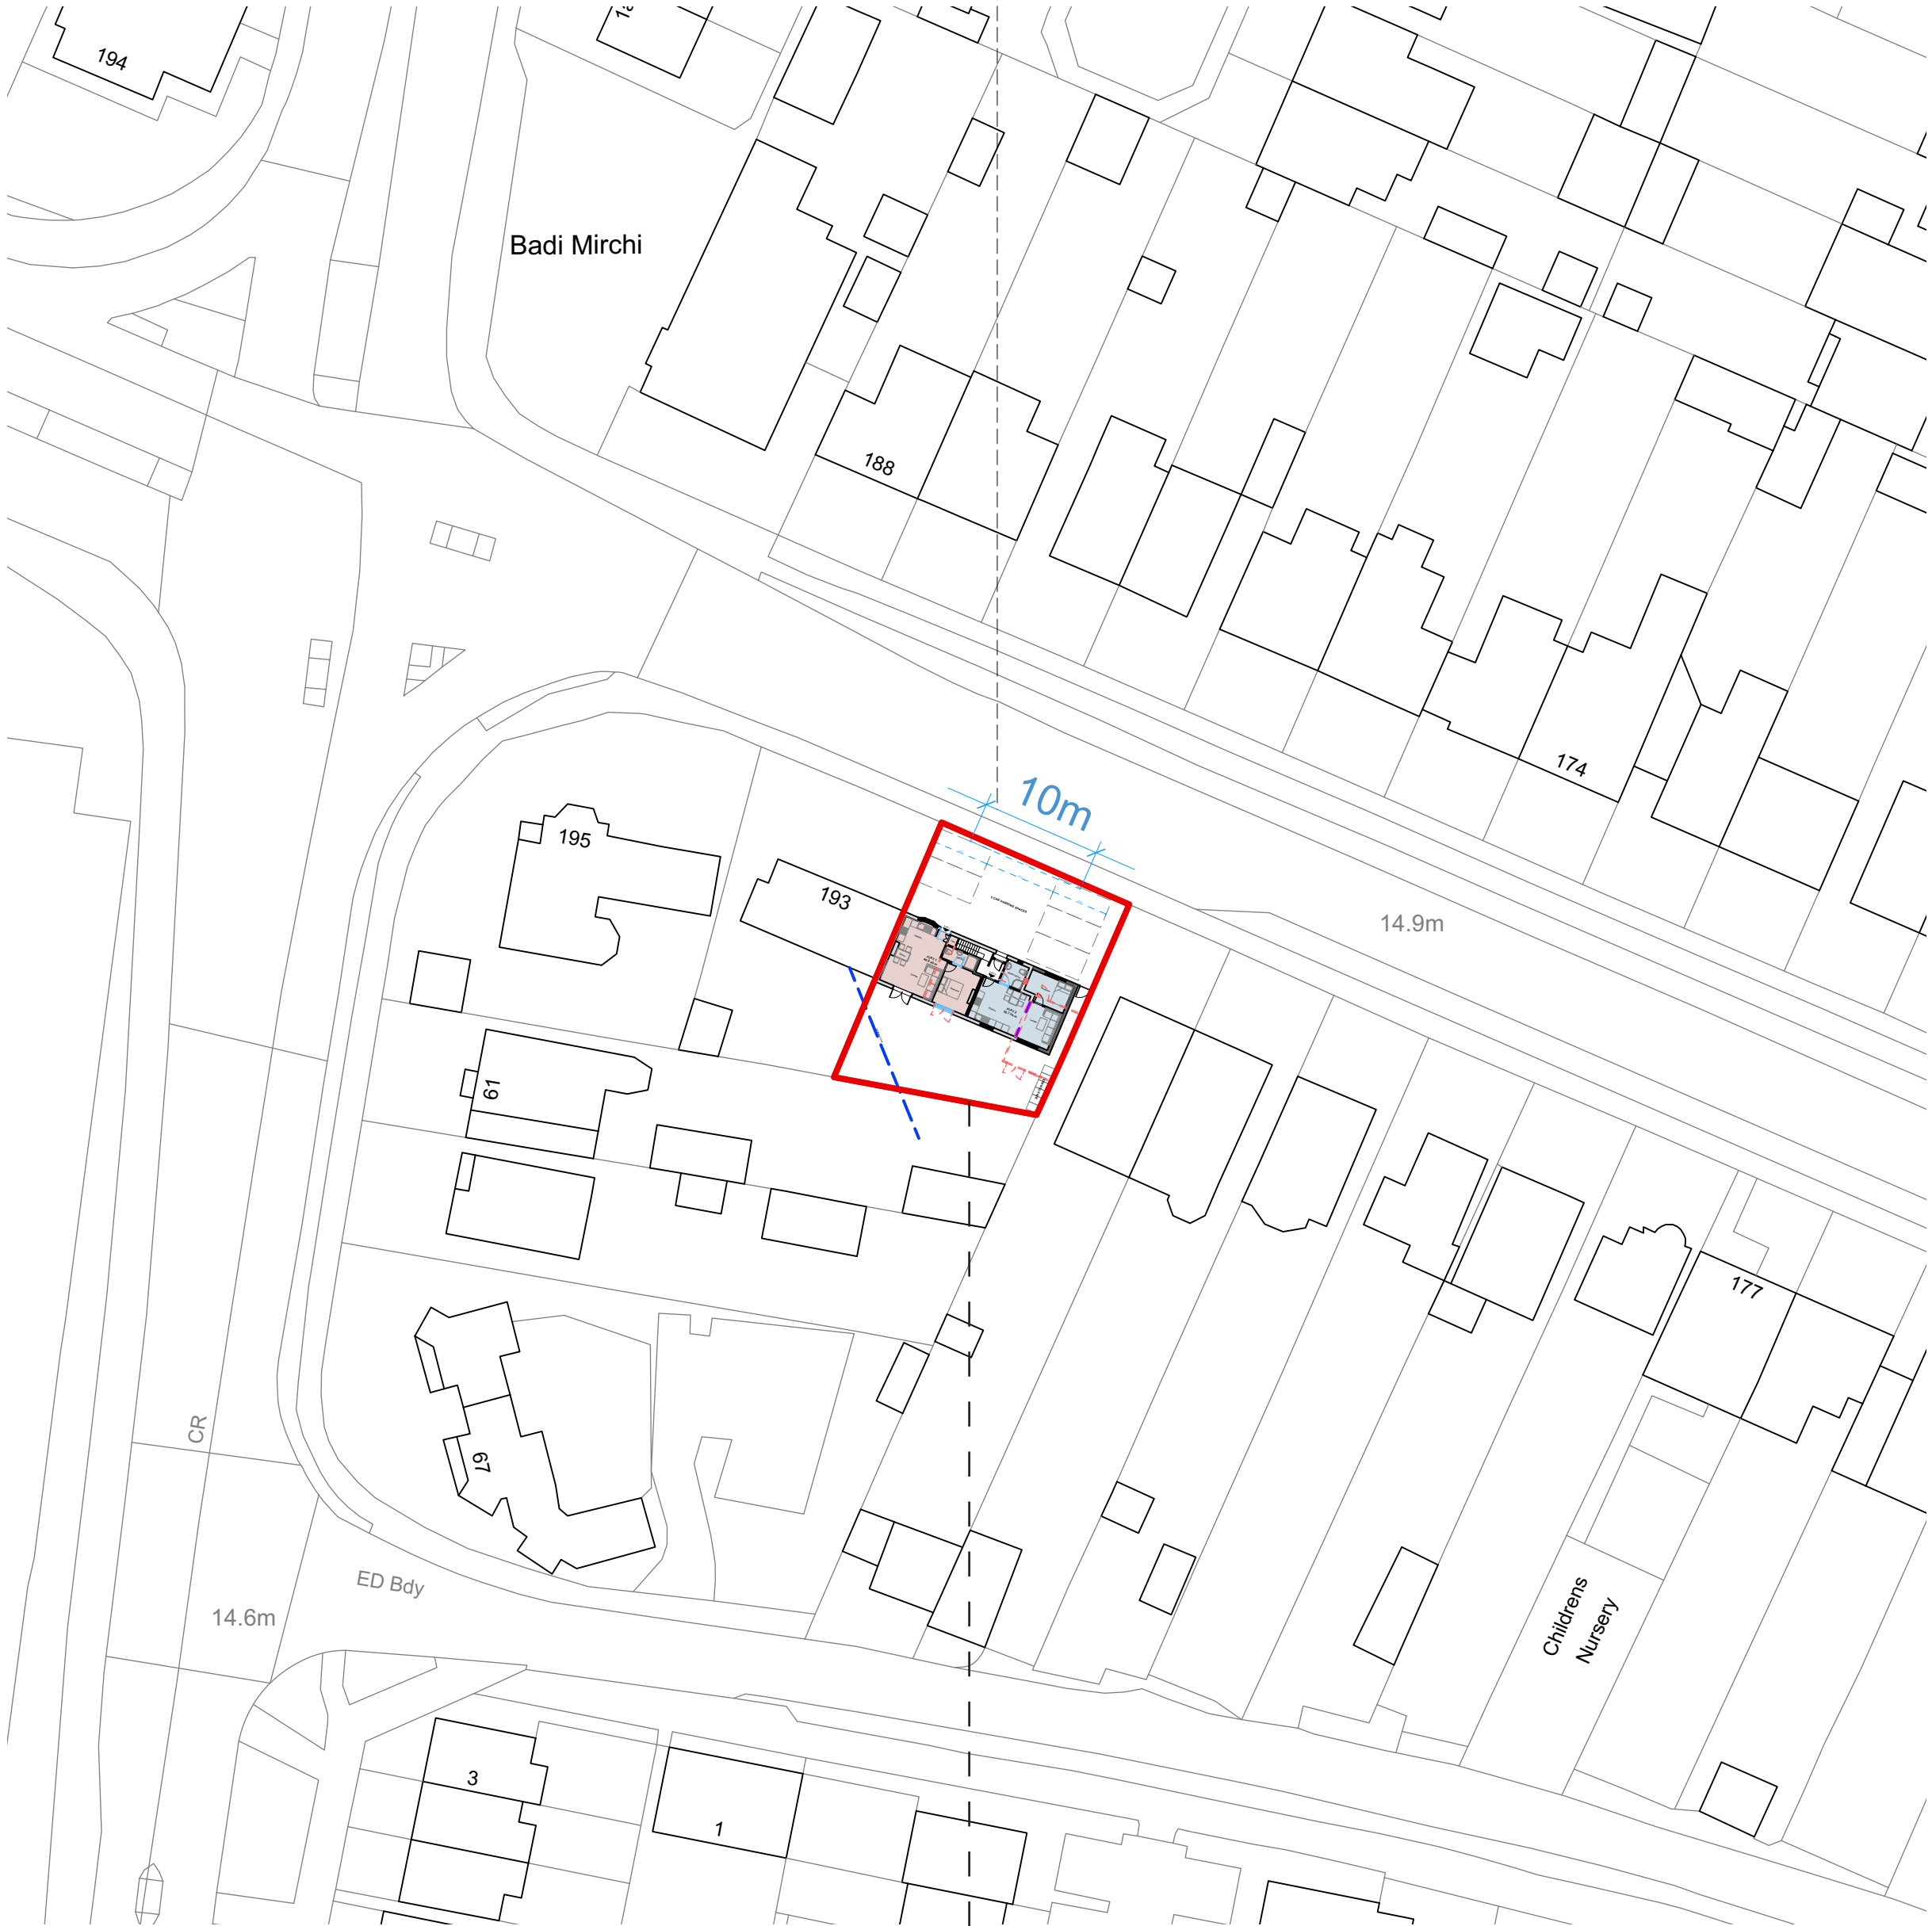

Block Plan @1:500

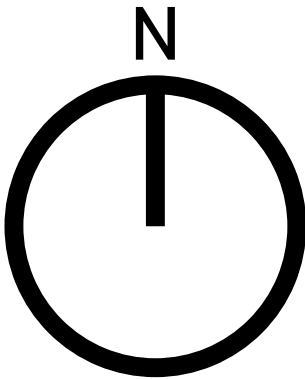

KIYANI ARCHITECTURE
AND DEVELOPMENTS

| +44 7960 714649

| ik@kiyaniad.com

| www.kiyaniad.com

- Copyright of Kiyani Architecture and Developments Ltd
- Do not scale from drawing.
- Use figured dimensions only.
- All dimensions to be checked on site.

- Key:
- Site Boundary
 - Existing Wall
 - Proposed Wall
 - Demolition
 - Proposed Openings
 - 45 Degree Code Line
 - Proposed Beams

C	Dropped kerb added	09.05.2024
B	4 Unit Scheme	13.03.2024
A	Dimensions added	03.09.2024
/	First Issue	30.08.2024

Revision	Description	Date
----------	-------------	------

Client:
Anna

Project:
191 Leigh Road, Eastleigh, SO50 9DW

Drawing Title:
Location and Block Plan

Project Number: 2046	Drawing Number: 10
-----------------------------	---------------------------

First Issue Date: 30.08.2024	Revision: D	Drawn By: IK	Checked By: KAD
--	-----------------------	------------------------	---------------------------

Drawing Status: Feasibility	Scale: Varies @A1
------------------------------------	--------------------------