


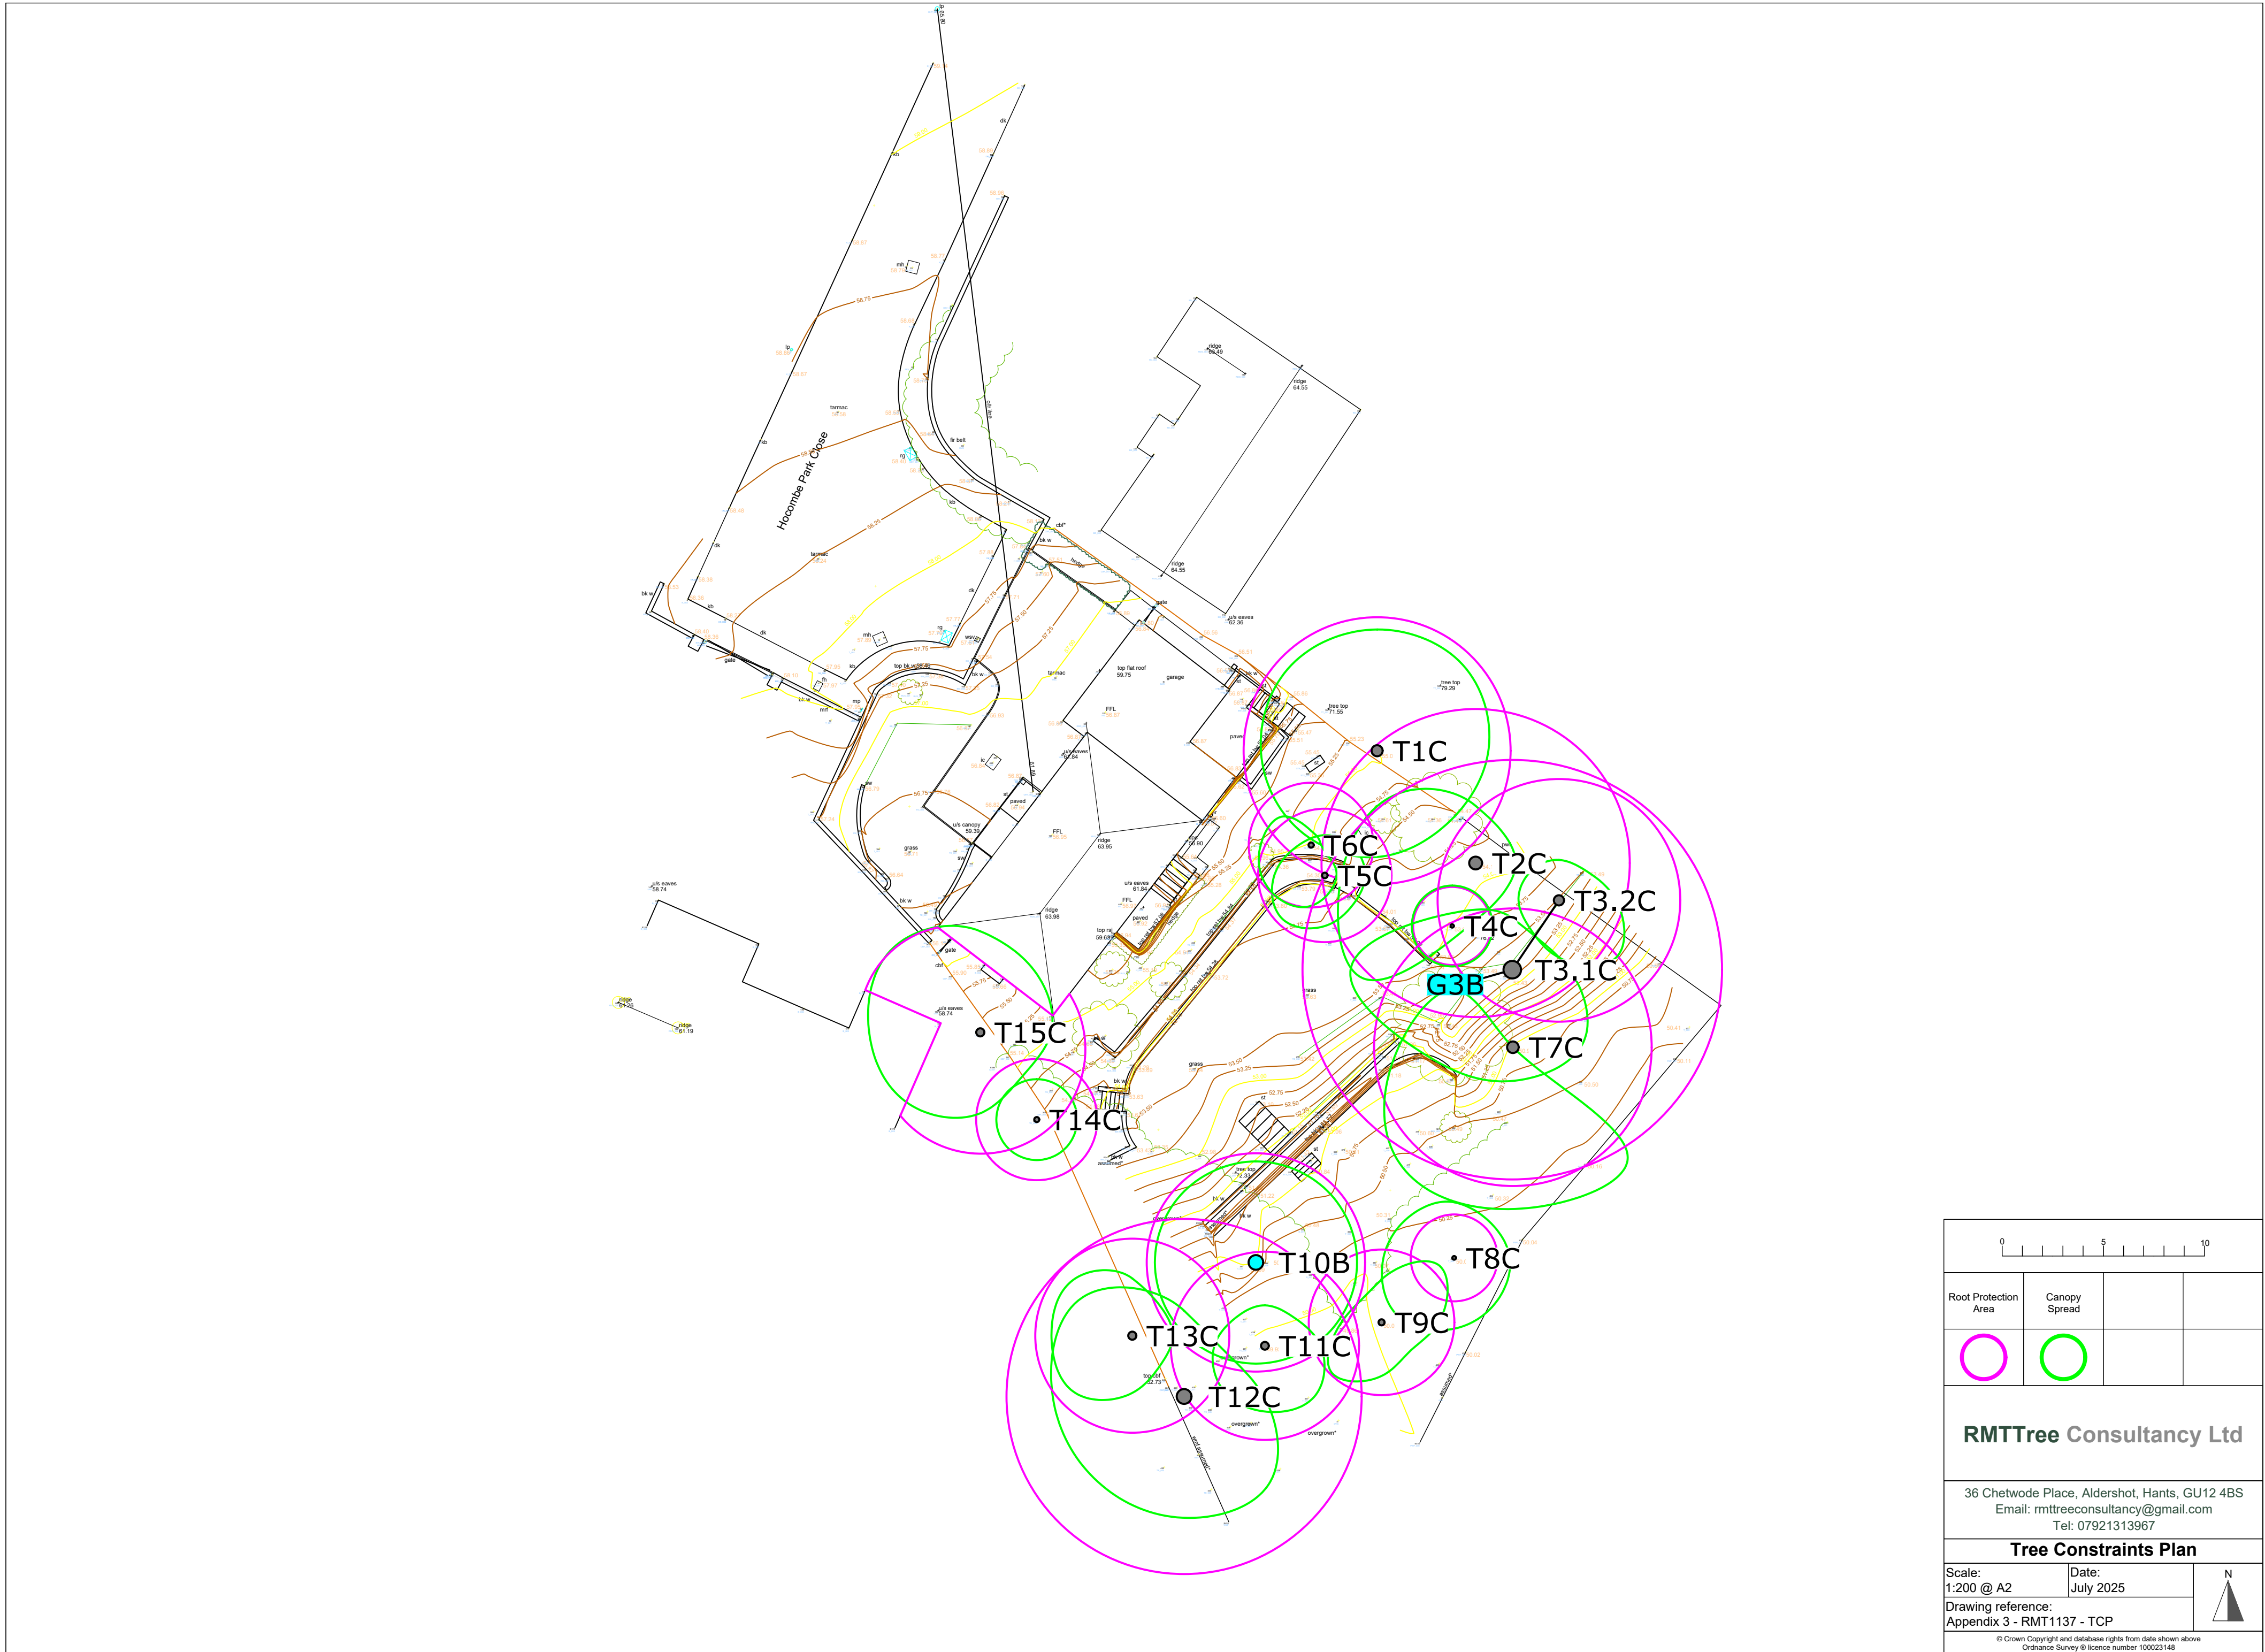

0 5 10			
Root Protection Area	Canopy Spread		
RMTTree Consultancy Ltd			
36 Chetwode Place, Aldershot, Hants, GU12 4BS Email: rmttreeconsultancy@gmail.com Tel: 07921313967			
Tree Constraints Plan			
Scale: 1:200 @ A2	Date: July 2025		
Drawing reference: Appendix 3 - RMT1137 - TCP			
© Crown Copyright and database rights from date shown above Ordnance Survey © licence number 100023146			