


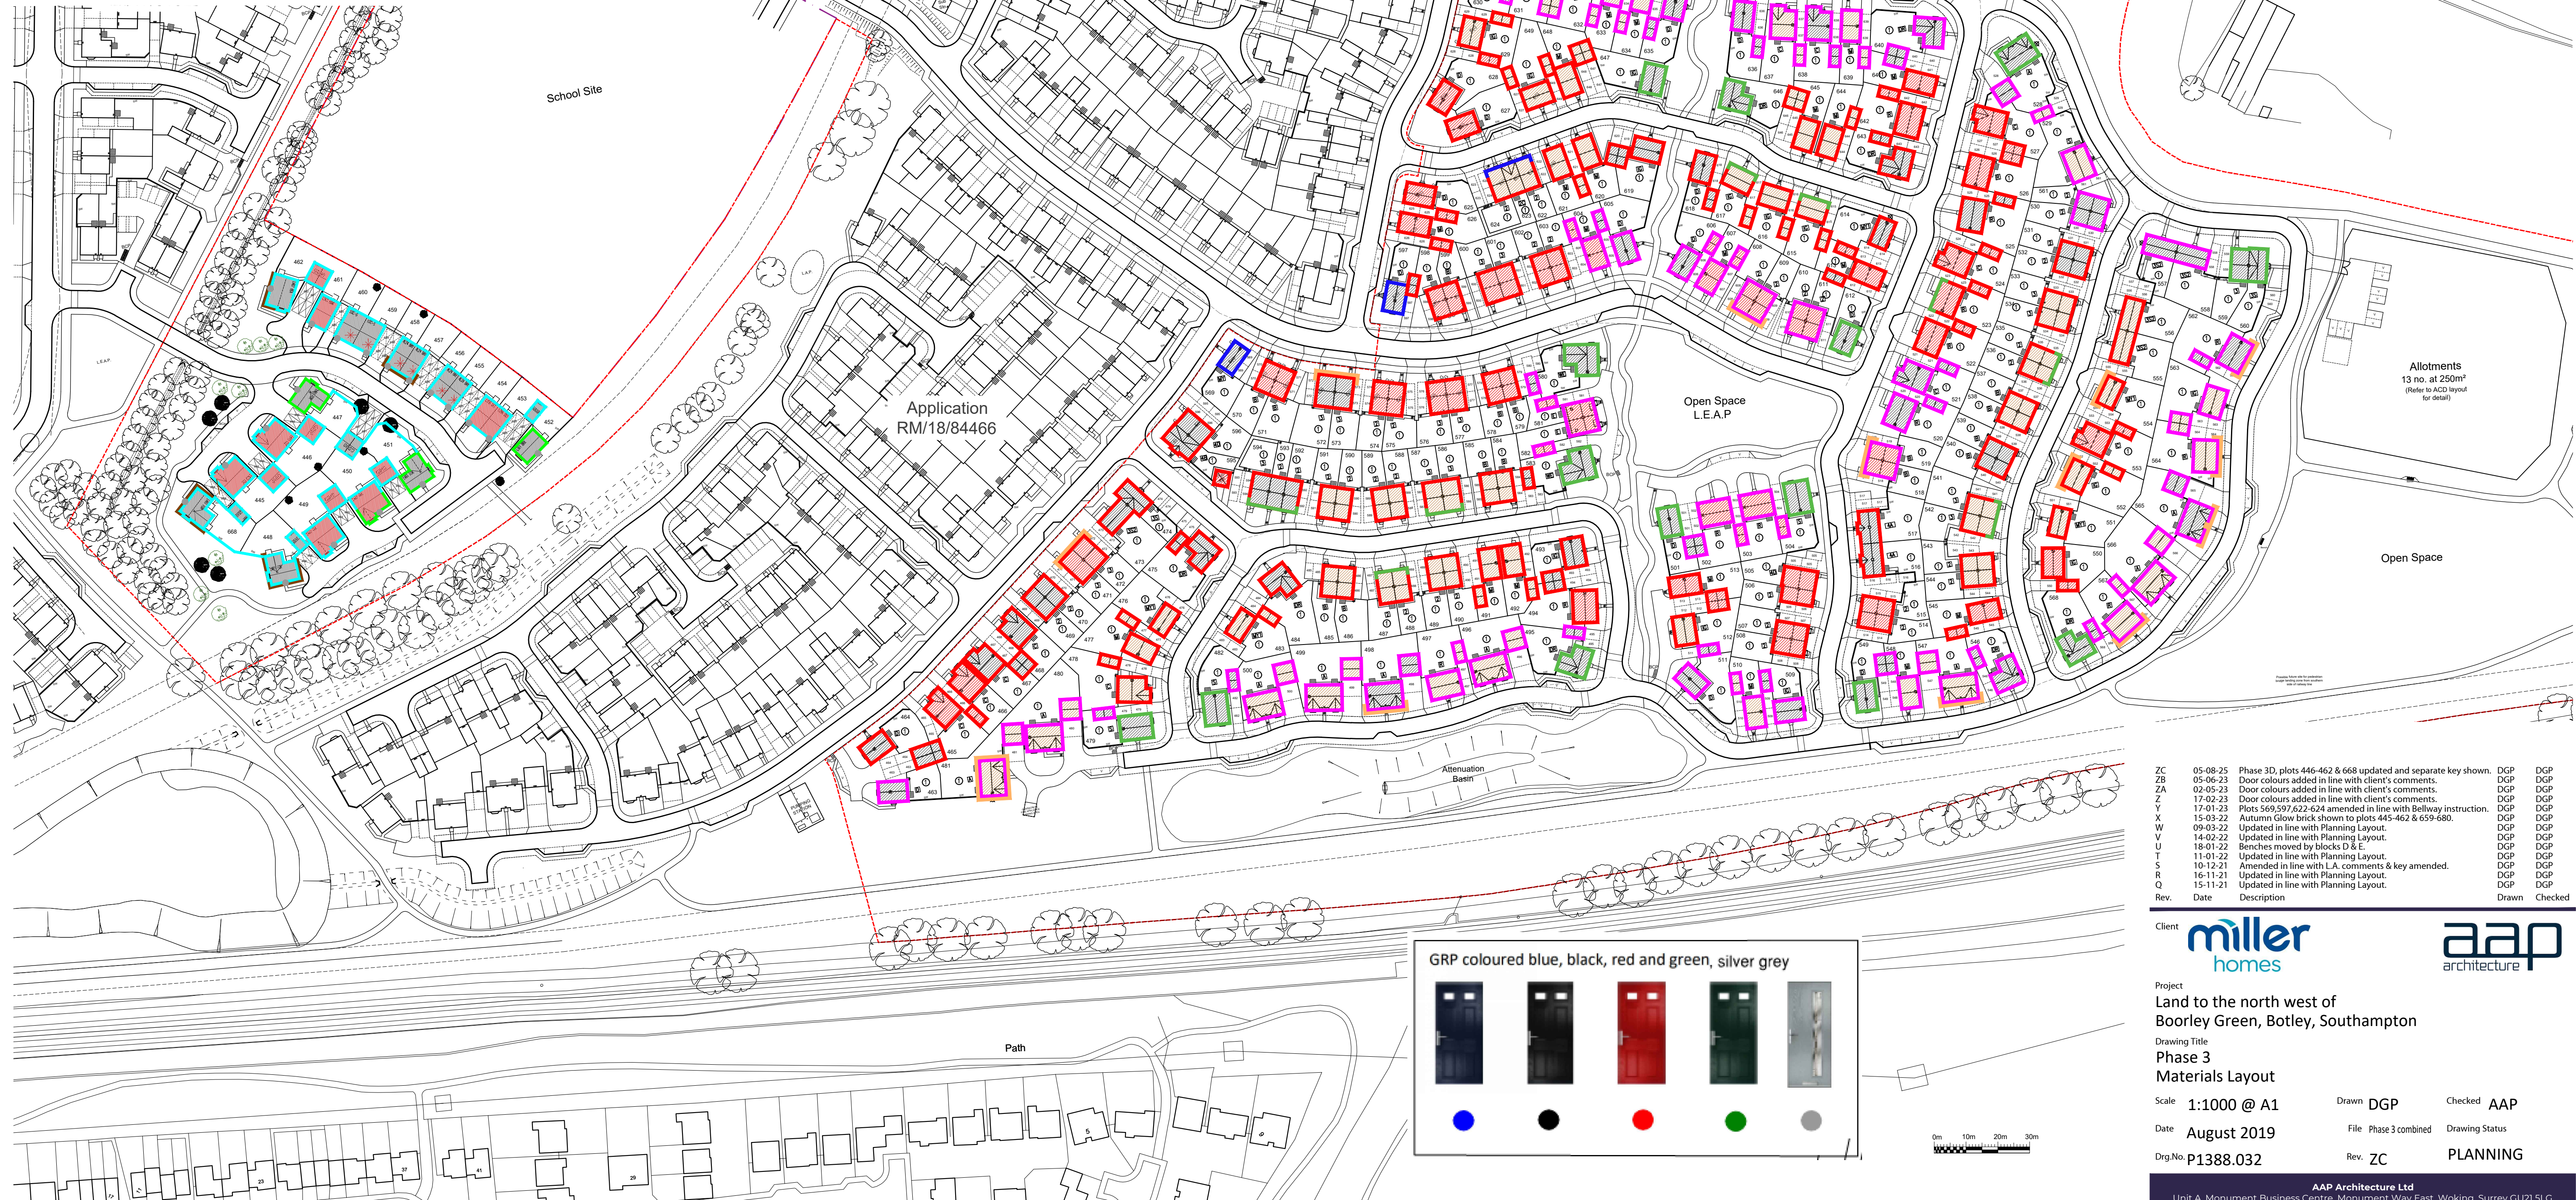

KEY

①

Elevational style reference

② Suburban

③ Urban

Brick & tile choices may need to be reviewed for availability nearer the time of build.

Brick - Red1

Brick - Red2

Brick - Forterra Autumn Glow

Boarding - Grey (Area 1)
Hardieplank - Anthracite Grey (Texture: Cedar)

Concrete Common, Marshalls 65mm Concrete Common
and Painted Brickwork Sandtex textured - Chalk Hill

Painted brickwork - Cream (Area 1), White (Area 3)
Sandtex textured - Chalk Hill

Boarding - Black (Area 1)
Hardieplank - Iron Grey

Tile - Brown
Sandtoft 20/20 Tuscan

Tile - Grey
Siga - Siga 37 slate

Tile - Red
Sandtoft 20/20 Flanders

Door colour - Blue,
Black, Red, Green,
Grey & Golden Oak

ZC	05-08-25	Phase 3D, plots 446-462 & 668 updated and separate key shown.	DGP	DGP
ZB	05-06-23	Door colours added in line with client's comments.	DGP	DGP
ZA	02-05-23	Door colours added in line with client's comments.	DGP	DGP
Z	17-02-23	Door colours added in line with client's comments.	DGP	DGP
Z	17-01-23	Plots 569,597,622-624 amended in line with Bellway instruction.	DGP	DGP
Y	15-03-22	Autumn Glow brick shown to plots 445-462 & 659-680.	DGP	DGP
W	09-03-22	Updated in line with Planning Layout.	DGP	DGP
V	14-02-22	Updated in line with Planning Layout.	DGP	DGP
U	18-01-22	Benches moved by blocks D & E.	DGP	DGP
T	11-01-22	Updated in line with Planning Layout.	DGP	DGP
S	10-12-21	Amended in line with L.A. comments & key amended.	DGP	DGP
R	16-11-21	Updated in line with Planning Layout.	DGP	DGP
Q	15-11-21	Updated in line with Planning Layout.	DGP	DGP
Rev.	Date	Description	Drawn	Checked

Client

miller
homes

aap
architecture

Project

Land to the north west of
Boorley Green, Botley, Southampton

Drawing Title

Phase 3
Materials Layout

Scale

1:1000 @ A1

Drawn

DGP

Checked

AAP

Date

August 2019

File

Phase 3 combined

Drawing Status

Drig.No.

P1388.032

Rev.

ZC

PLANNING

GRP coloured blue, black, red and green, silver grey

AAP Architecture Ltd

Unit A, Monument Business Centre, Monument Way East, Woking, Surrey GU21 5LG

T 01483 727345 E projects@aap-arc.co.uk W aap-arc.co.uk

Under the Intellectual Property Act 2014, this drawing is the copyright of AAP Architecture Ltd.