


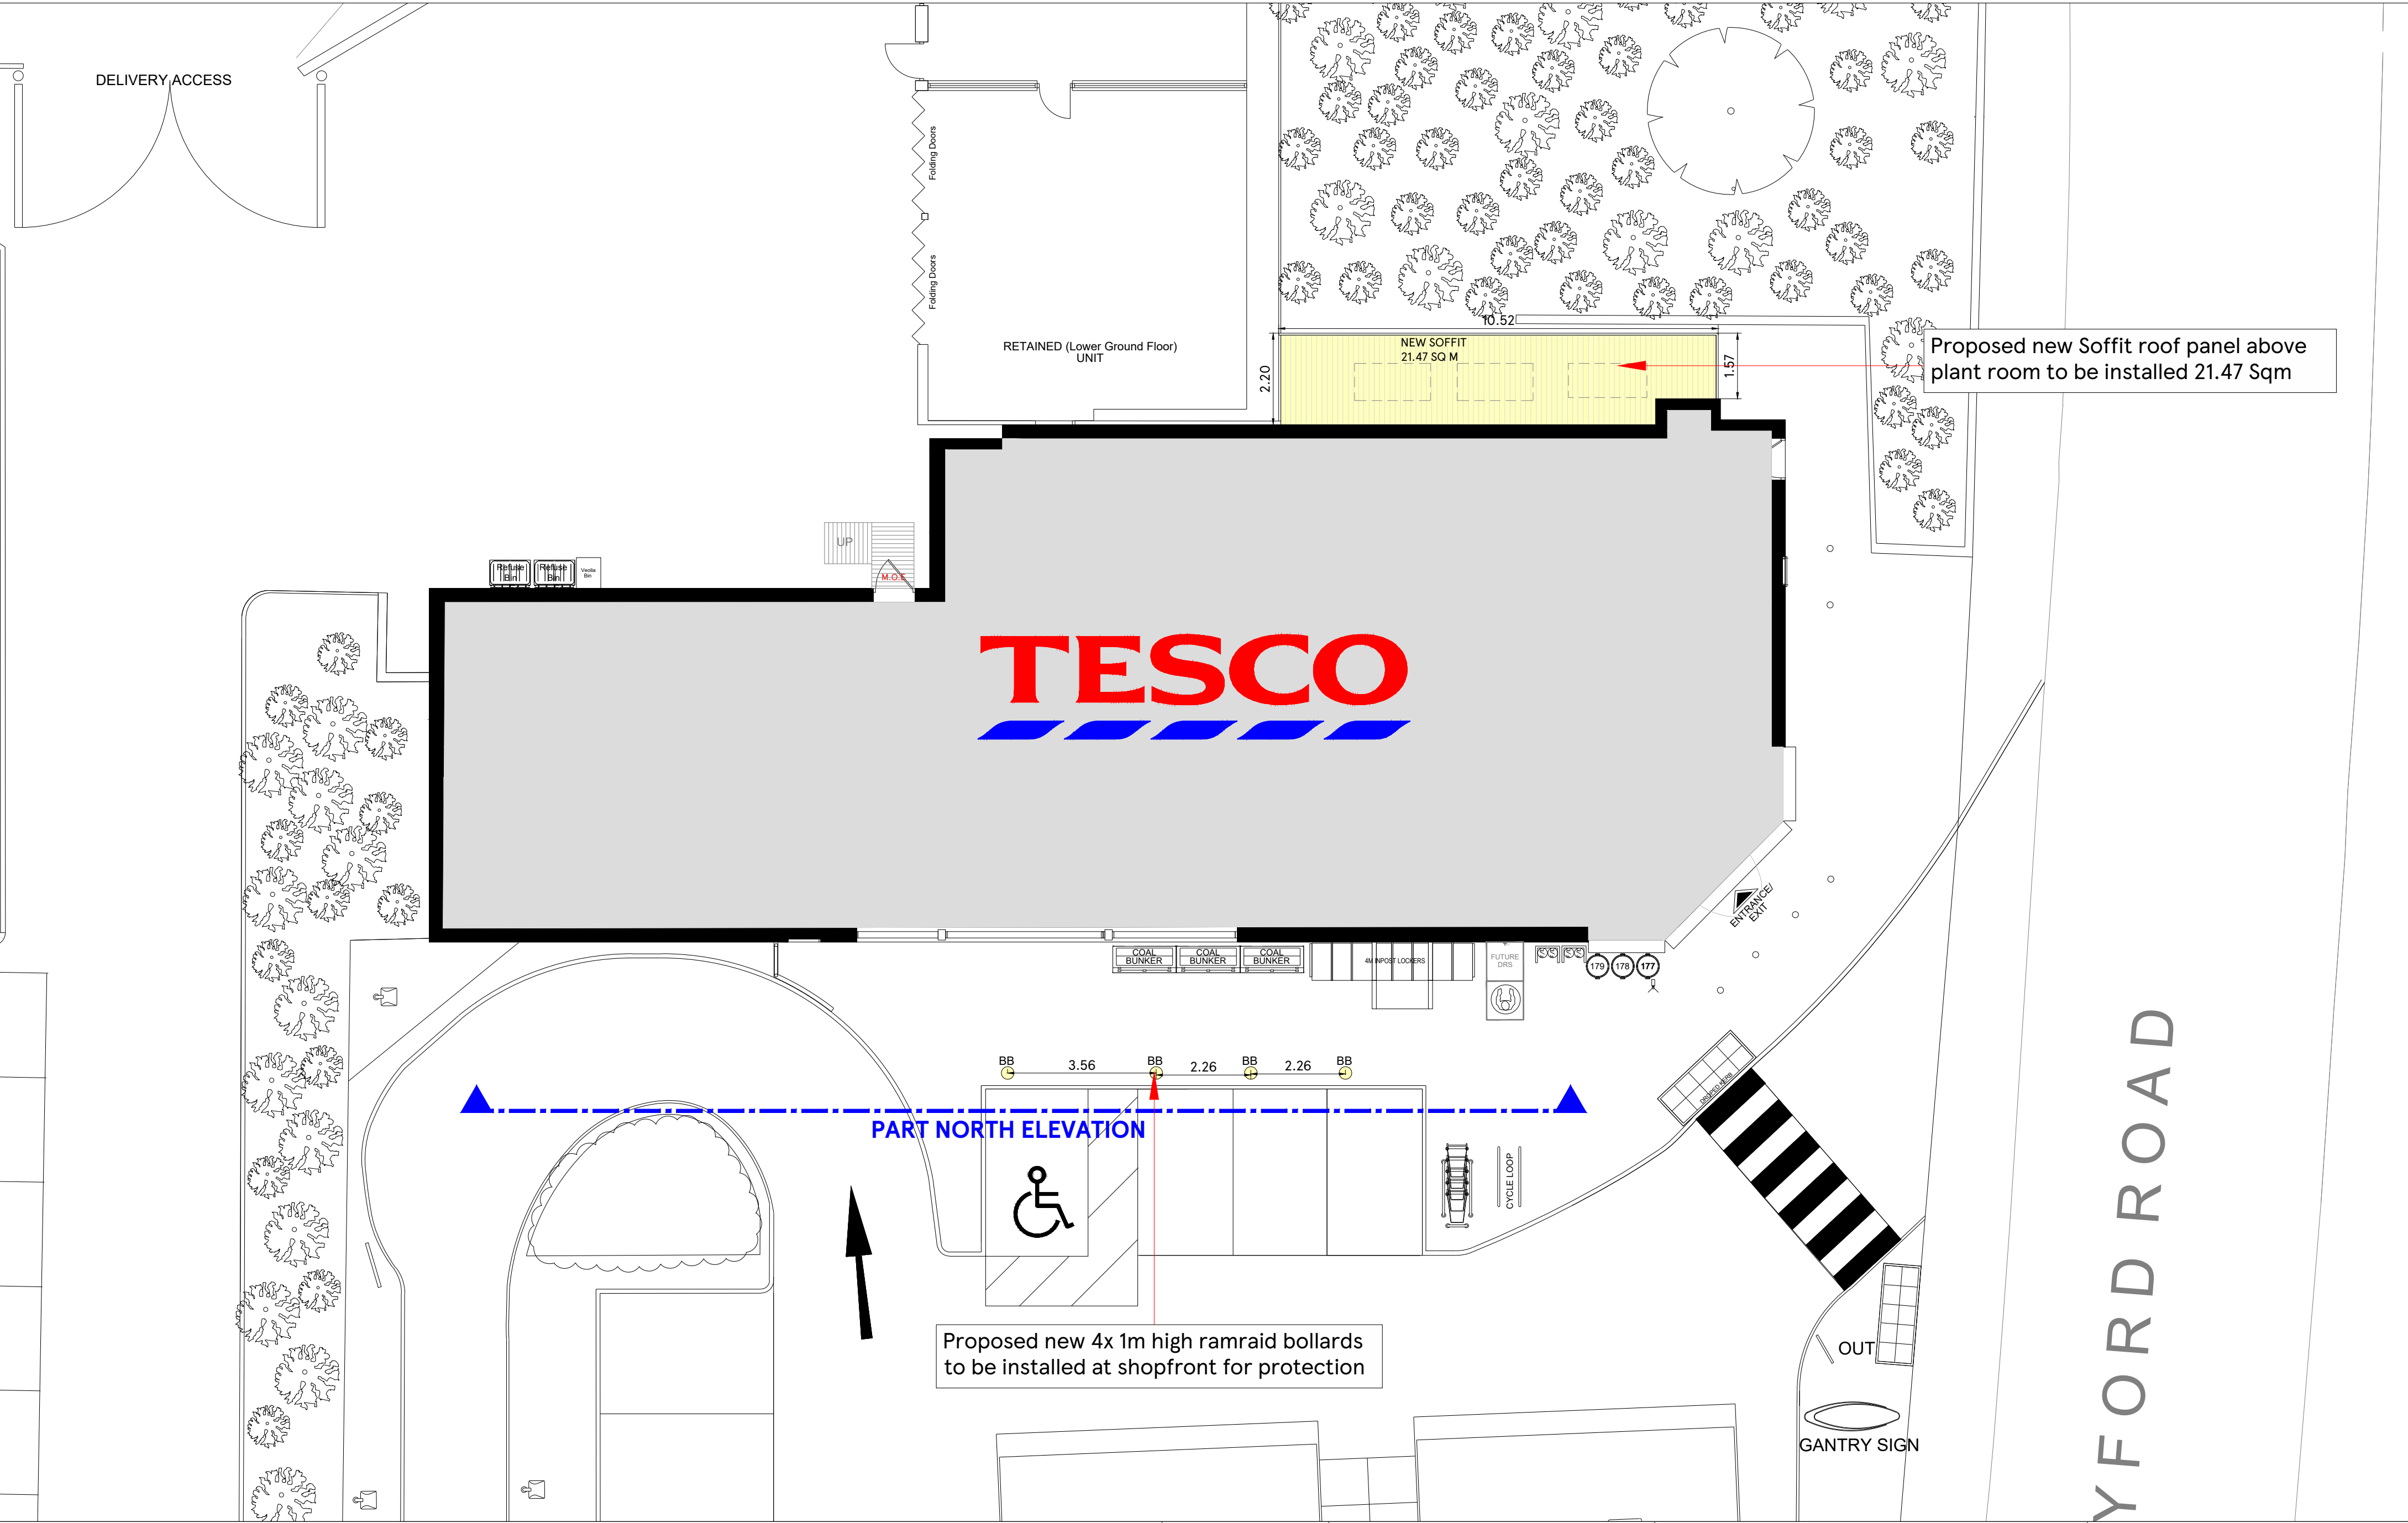

SCALE BAR

1:100

2m 0 2m 4m 6m 8m 10m

DRAWING NO
02_5250_02C

SCALE
1:100@A2

CHECKED BY
PRIYANKA V

DRAWN BY
ANUSHA RAMAKRISHNA

DATE
10-09-2025

STORE TYPE
EXPRESS

STORE NAME
EASTLEIGH TWYFORD RD ESSO

CONTENT
PROPOSED PLAN_ARCH

TESCO
FEASIBILITY PLANNING
STORE PLANNING DEPARTMENT
PROPERTY SERVICES
HIGHWOODS BUILDING, KESTREAL WAY
WELWYN GARDEN CITY, HERTFORDSHIRE, AL7 1GB UK
TELEPHONE : 01707 395150

THE COPYRIGHT AND ALL OTHER RIGHTS IN AND RELATING TO THIS PUBLICATION BELONG TO AND ARE THE SOLE PROPERTY OF TESCO STORES LIMITED. ALL RIGHTS ARE RESERVED. NEITHER THE WHOLE NOR ANY PART OF THIS PUBLICATION MAY BE REPRODUCED OR TRANSMITTED IN ANY FORM OR BY ANY ELECTRONIC OR MECHANICAL MEANS INCLUDING PHOTOCOPYING AND RECORDING OR FROM ANY RETRIEVAL SYSTEM WITHOUT THE PRIOR WRITTEN LICENCE FROM THE OWNER. ©1997 TESCO STORES LIMITED