


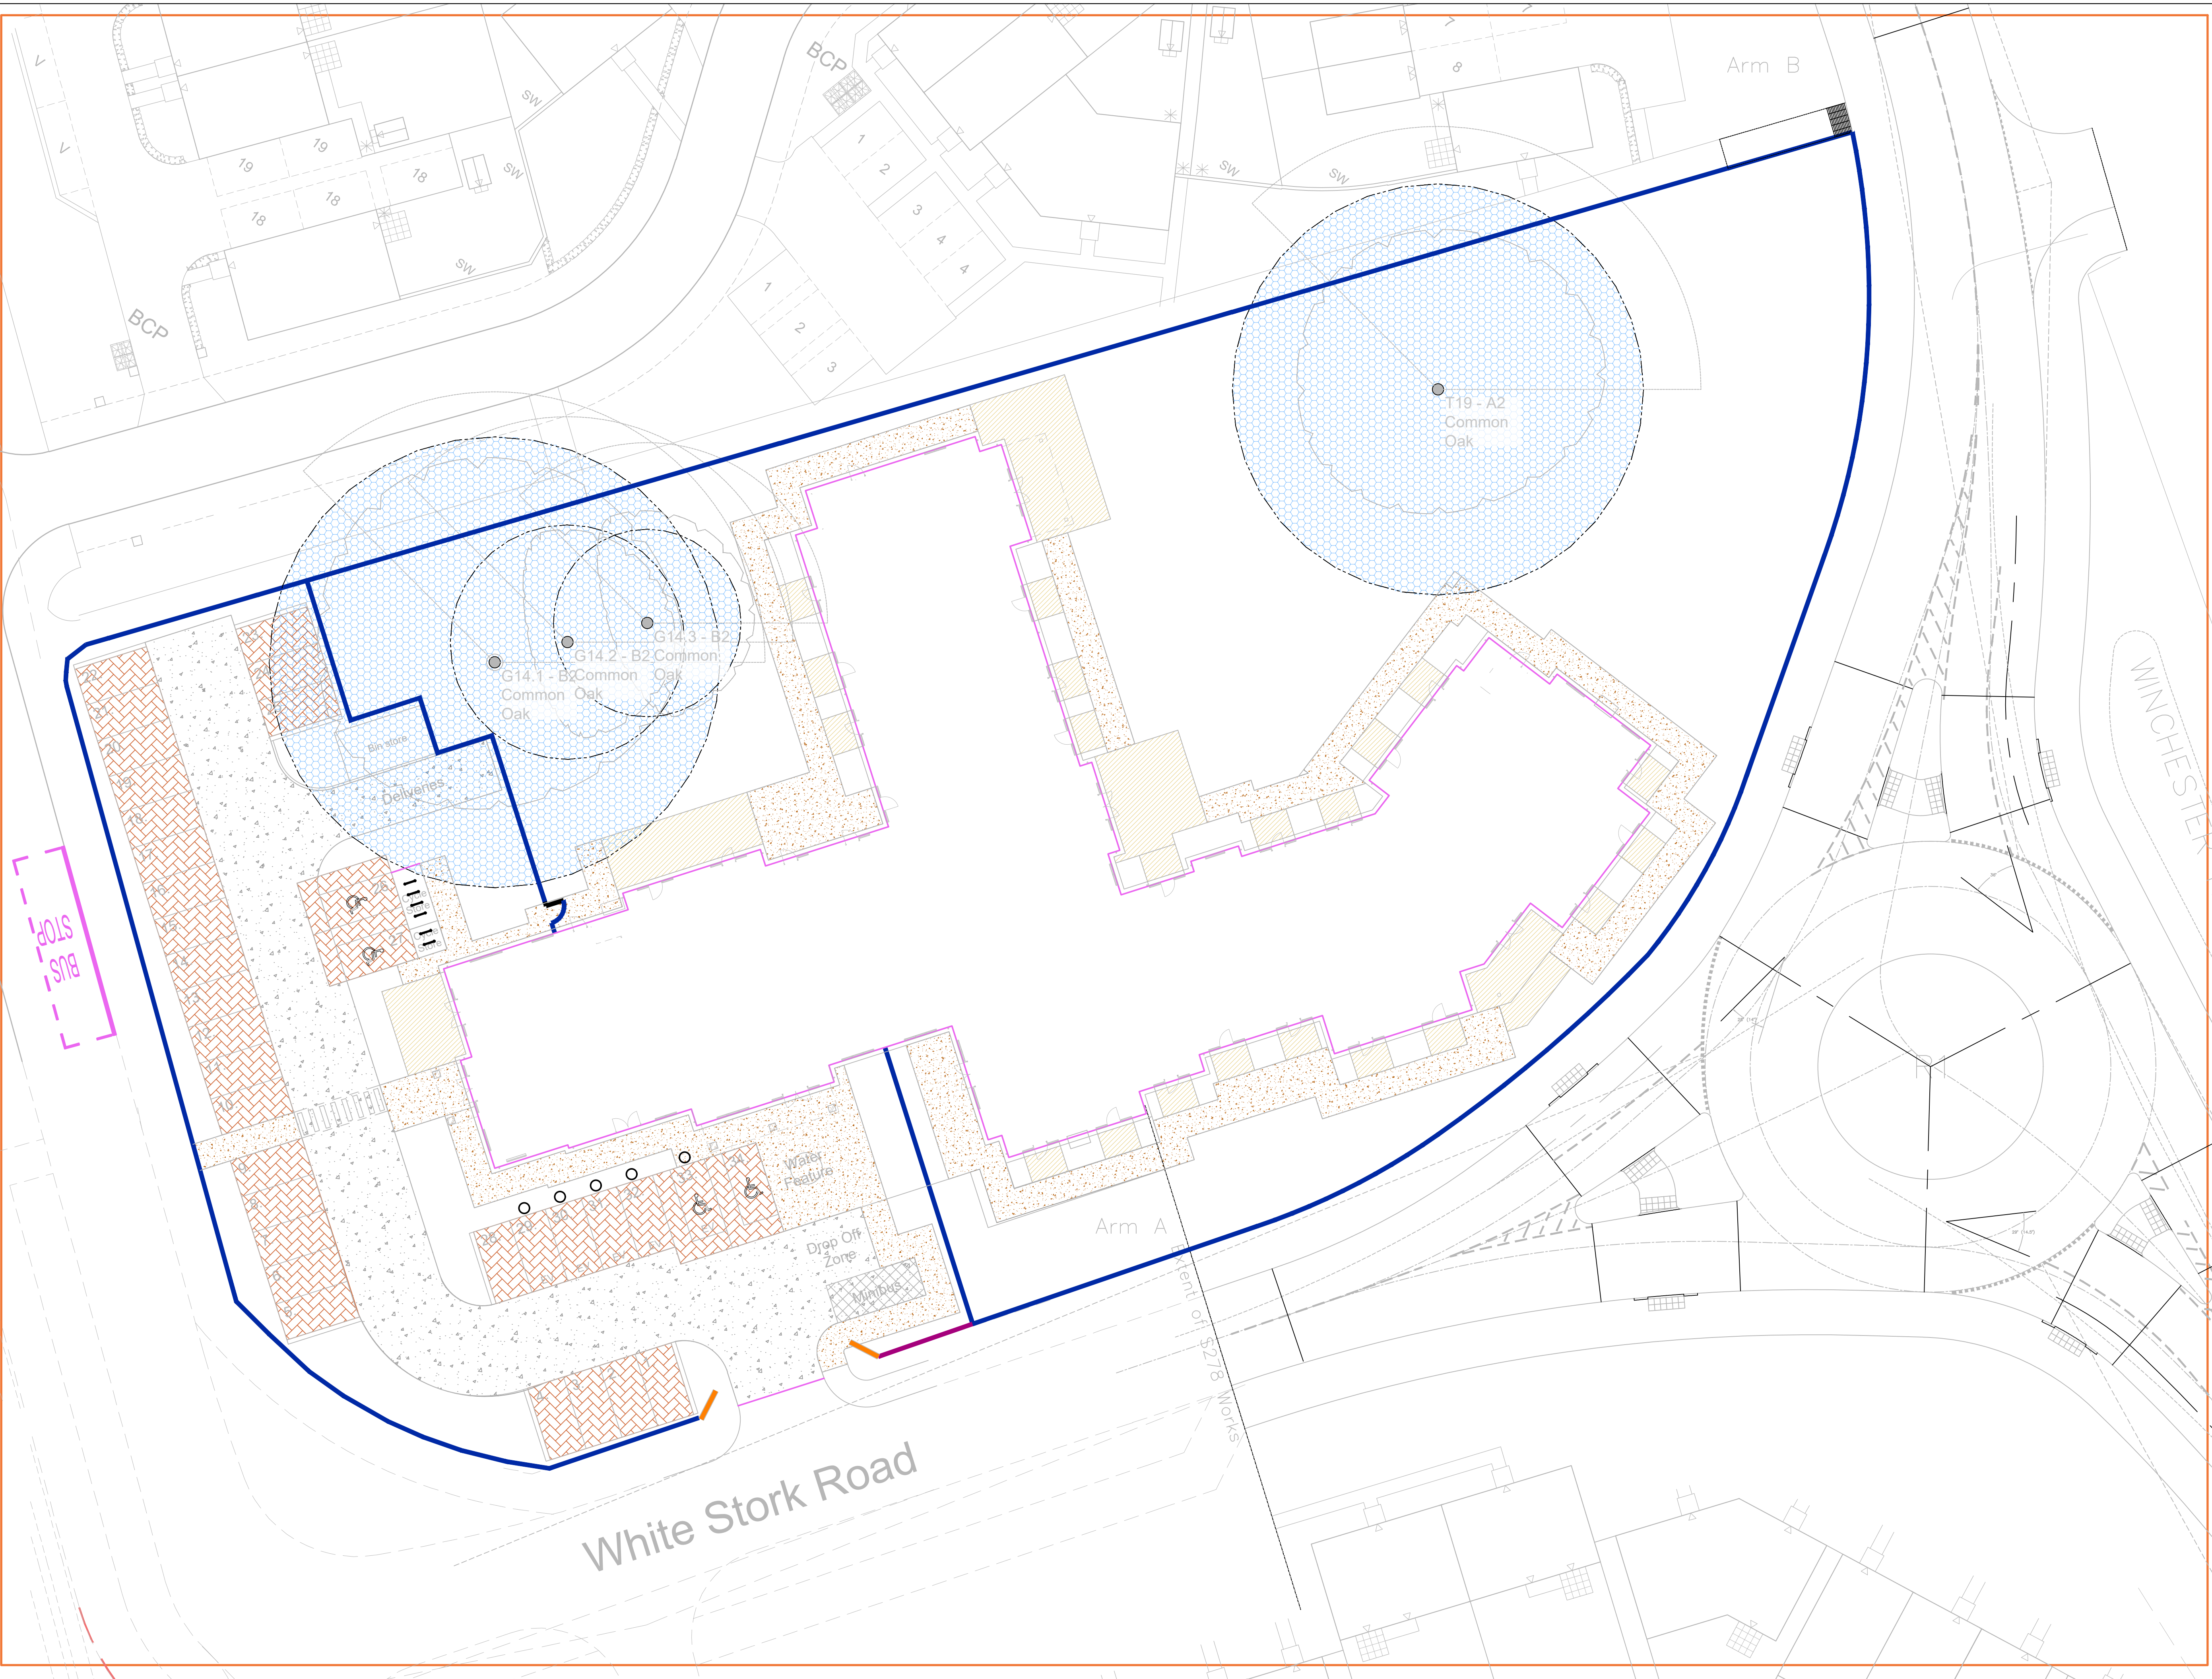



SPECIFICATION
All works generally, to comply with the written Soft Landscape Specification.

NOTES:
DO NOT SCALE FROM DRAWING
NOT FOR CONSTRUCTION, FOR PLANNING PURPOSES ONLY

Legend

- Tarmac to road and footpaths. Laid in line with engineer's details
- Keybolk paving in brindle laid in herringbone pattern with white blocks to demarcate parking spaces from Marshalls or similar and approved. Laid in line with engineer's details.
- Saxon concrete paving slabs 450x450mm in buff laid in stack bond from Marshalls or similar and approved. Laid in line with engineer's details.
- No-Dig Surfacing
Refer to tree protection plan
- Proposed Resin Bound Naturelle Gravel to driveway/parking bay with metal stud to demarcate parking spaces, as supplied from Resindrives or similar and approved.
- Brick wing walls with signage
- 1.8m High Black Metal Estate Railings

NO-DIG SURFACE
Cellular confinement system (CCS) to be used to create this area of hard surface, above the existing ground level. Topsoil to be retained. Depth of CCS to be 50-75mm for pedestrian surfaces and 100-200mm for vehicular surfaces. Surface to be porous to approved details and specifications. To be installed under arboricultural supervision.
All specifications subject to engineering design.

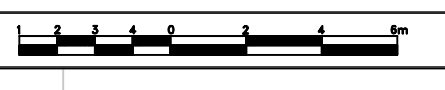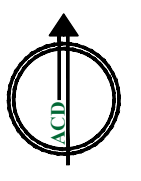

Rev	Date	Details	Drawn
D	10.09.25	LPA Comments	JH
C	11.10.24	Layout Change	JH
B	27.06.24	Layout Change	JH
A	28.03.24	Layout Change	JH



HEAD OFFICE
Rodbourn Rail Business Centre, Grange Lane,
Malmesbury, SN16 0ES
Tel: 01666 825646

4 & 5 The Old Mill, Fry's Yard, Bridge Street,
Godalming, GU7 1HP
Tel: 01483 425714

Suite 6, Crescent House, Yonge Close,
Eastleigh, SO50 9SX
Tel: 02382 026300

email: mail@acdenv.co.uk
www.acdenvironmental.co.uk



HALEBOURNE GROUP
Capital Property of Distinction

scheme: Hedge End, Boorley Green, Botley
client: Halebourne Group
drawing: Hard Landscape Proposals
date: November 2023
scale: 1:200@A1
drawing no: PRI24389 12
drawn: JH checked: DKM

Copyright of ACD Environmental Ltd. All rights described in Chapter IV of the Copyright, Designs and Patents Act 1988 have been generally asserted. 2011. Copyright of this plan remains with ACD until all fees have been paid in full.