


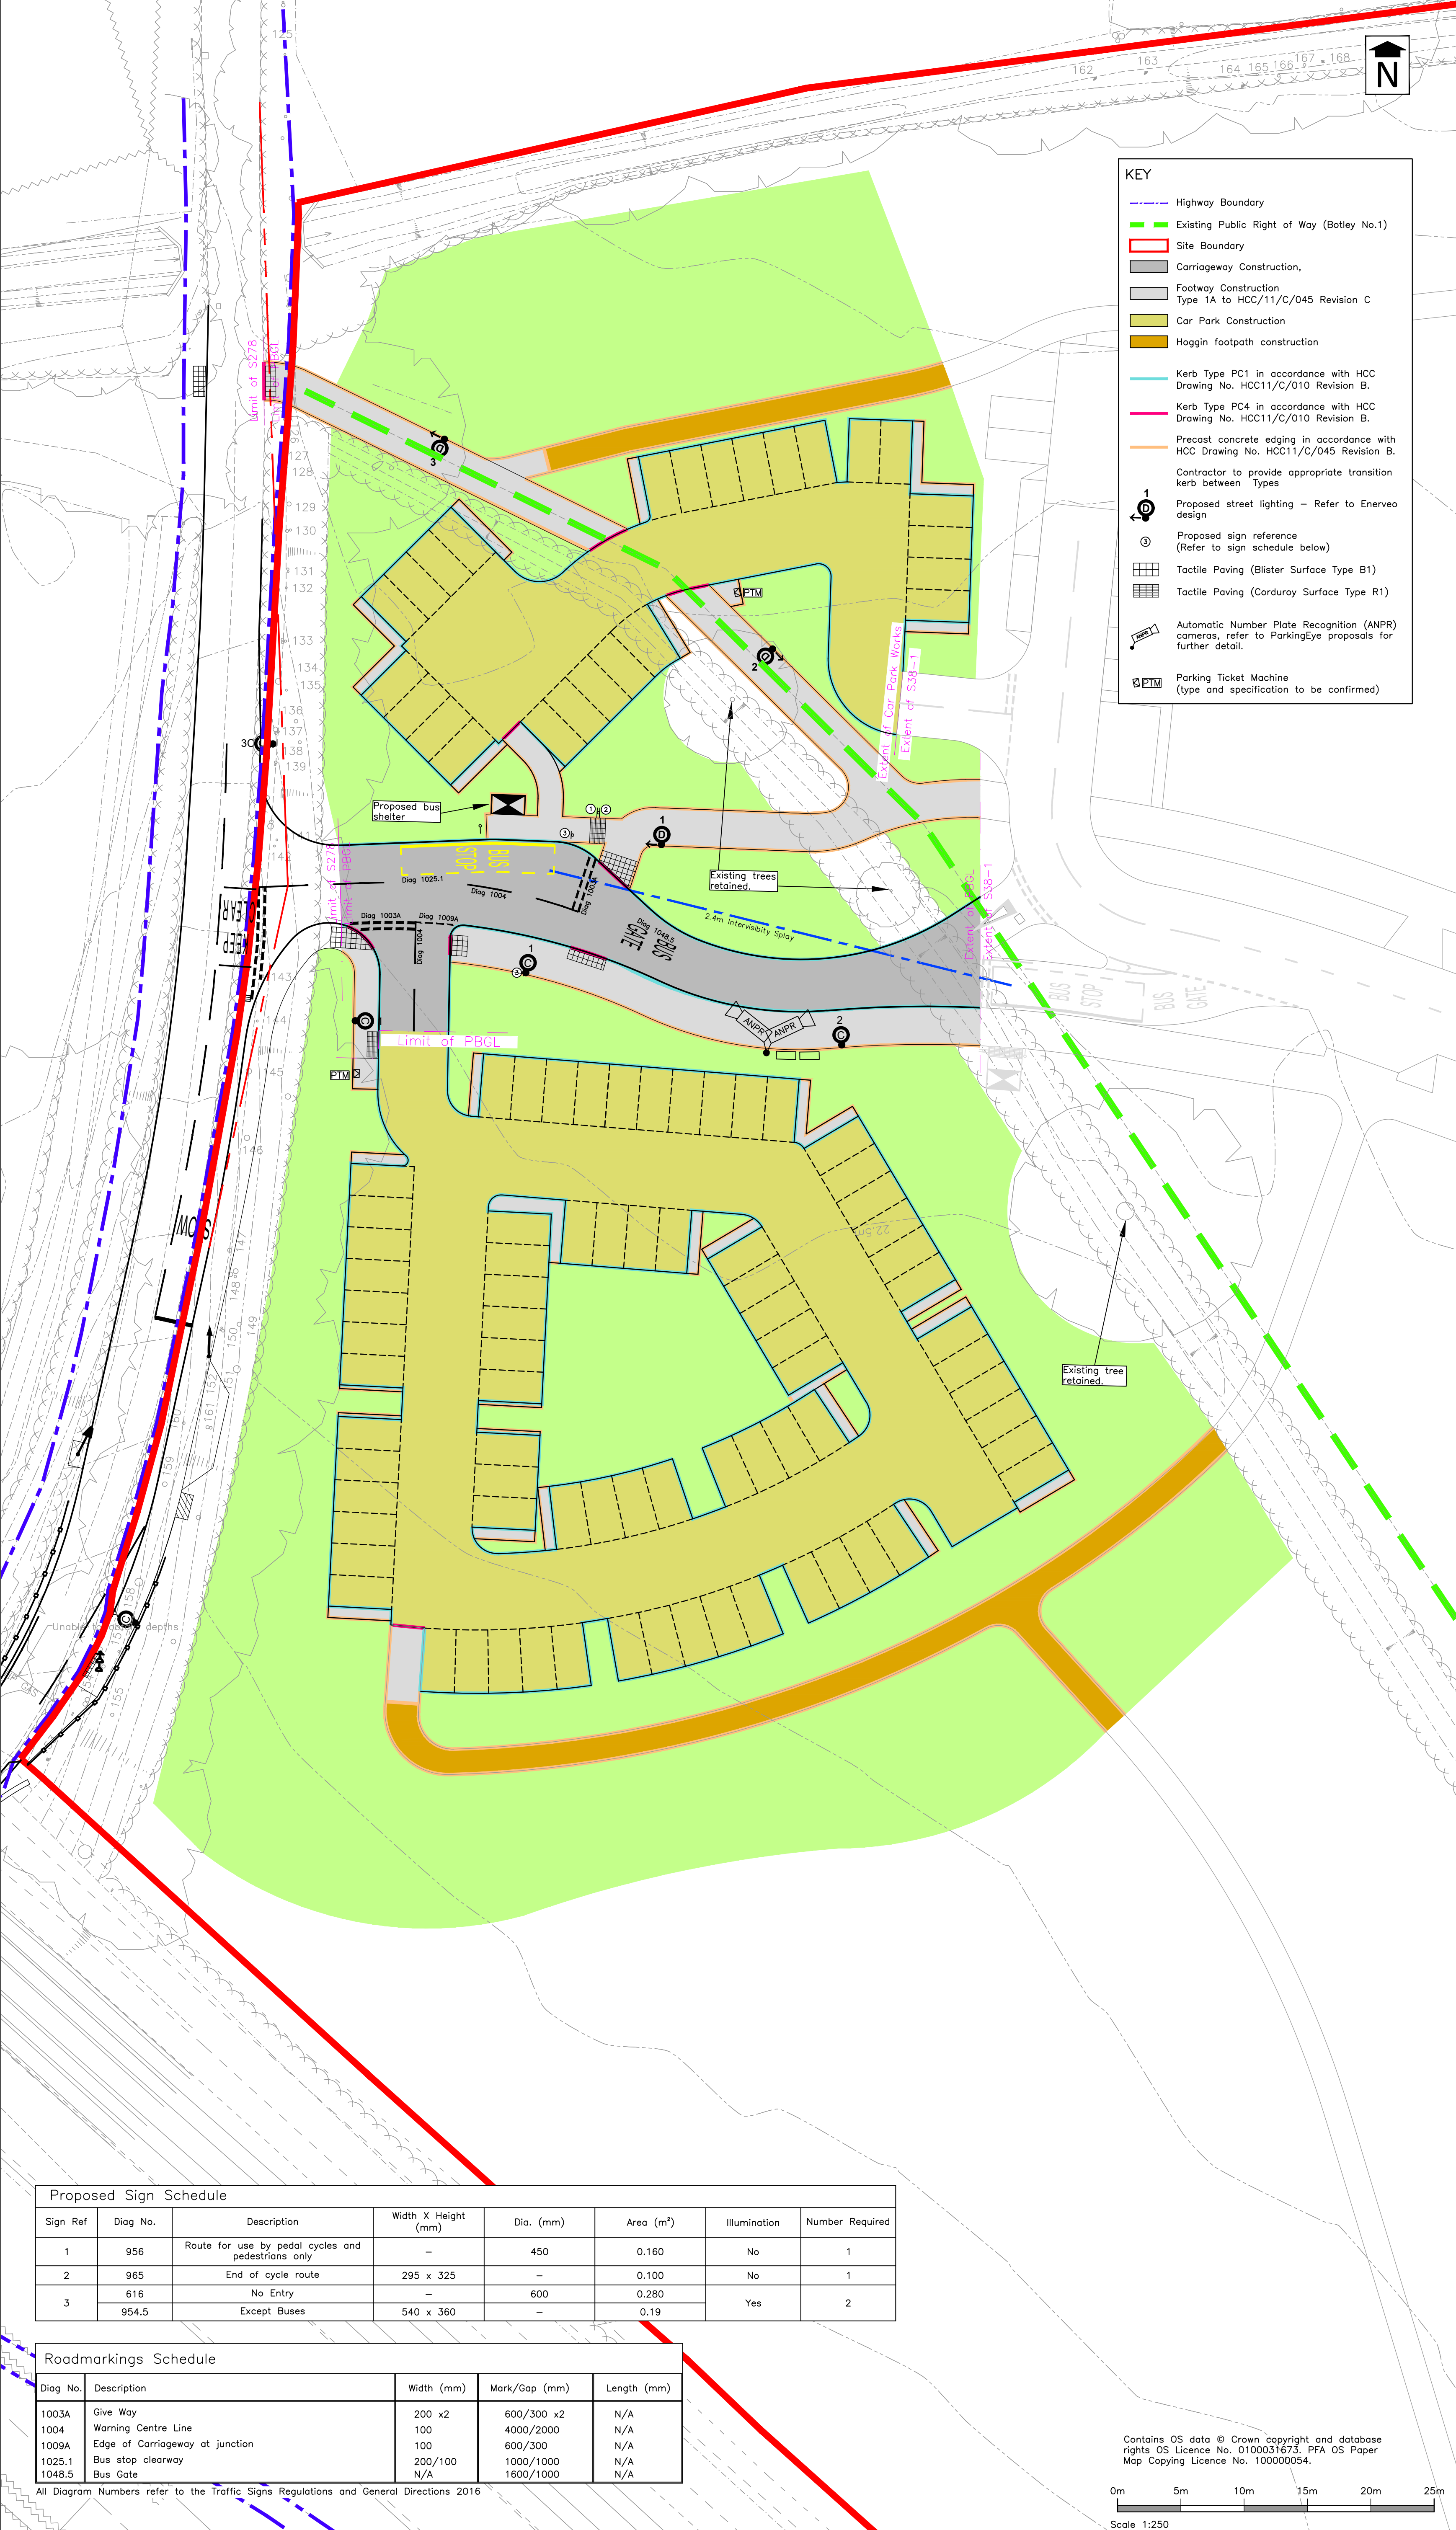

Stratton Park House, Wanborough Road
Swindon, SN3 4HG

Telephone
01793 828000

Website
www.pfapl.c.com

For Technical Approval
This drawing is produced for the purposes of obtaining the approval of an adopting or maintaining authority, and reliance on this drawing, for whatever purpose, is at the developer's/contractor's risk until formal technical approval has been received.

GENERAL NOTES

- This drawing is based on survey information supplied by Anthony Brookes Surveys Limited (Dwg No. A258/7834/1A to 1J) and i-Transport's approved Drawing No. ITB11055-GA-008 Revision A.
- The works shown on this drawing could affect Statutory Undertaker's apparatus and the Contractor is required to verify the location and depth of all such apparatus prior to commencement of the works and to take any precautions necessary when working in the vicinity of any such apparatus.
- All adoptable highway works to be constructed in accordance with Hampshire County Council's current Highway Standard Details and the current version of the Manual of Contract Documents for Highway Works – Volume 1 Specification for Highway Works (SHW)(Nov 2009) as amended, published by The Stationery Office.
- All drainage works to be in accordance with Design and Construction Guidance Version 2.1 dated 25 May 2021.
- All works within the limit of the highway shall be signed in accordance with the Department of Transport's Traffic Signs Manual (2009) Chapter 8 "Traffic Safety Measures and Signs for Road Works and Temporary Situations".
- Refer to Hampshire County Council's Standard Details for all elements, as found at: www.hants.gov.uk/transport/developers/constructionstandards/standardsdetails.
- All Diagram Numbers refer to the Traffic Signs Regulations and General Directions 2016.
- PBGL = Private Bus Gate Land

Rev	Date	Description	Drawn	Check
#	13/12/23	First Issue.	CS	DRB
A	12/04/24	Existing ProW added.	CS	DRB
B	31/07/24	Bus Gate Land references updated.	JC	DRB
C	29/08/25	Issued for planning	CS	DRB

Status

FOR TECHNICAL APPROVAL

Client

mill

erhomes

Project

Boorley Gardens
Hedge End
Station Car Park

Drawing Title

General Arrangement

Drawing No.

M434/180

Rev C

Date: December 2023

Scale: 1:250 @ A1

E-Mail: csumber@pfapl.c.com

Proposed Sign Schedule

Sign Ref	Diag No.	Description	Width X Height (mm)	Dia. (mm)	Area (m²)	Illumination	Number Required
1	956	Route for use by pedal cycles and pedestrians only	–	450	0.160	No	1
2	965	End of cycle route	295 x 325	–	0.100	No	1
3	616	No Entry	–	600	0.280	Yes	2
	954.5	Except Buses	540 x 360	–	0.19		

Roadmarkings Schedule

Diag No.	Description	Width (mm)	Mark/Gap (mm)	Length (mm)
1003A	Give Way	200 x2	600/300 x2	N/A
1004	Warning Centre Line	100	4000/2000	N/A
1009A	Edge of Carriageway at junction	100	600/300	N/A
1025.1	Bus stop clearway	200/100	1000/1000	N/A
1048.5	Bus Gate	N/A	1600/1000	N/A

All Diagram Numbers refer to the Traffic Signs Regulations and General Directions 2016

Contains OS data © Crown copyright and database rights OS Licence No. 0100031673. PFA OS Paper Map Copying Licence No. 100000054.

0m 5m 10m 15m 20m 25m
Scale 1:250