



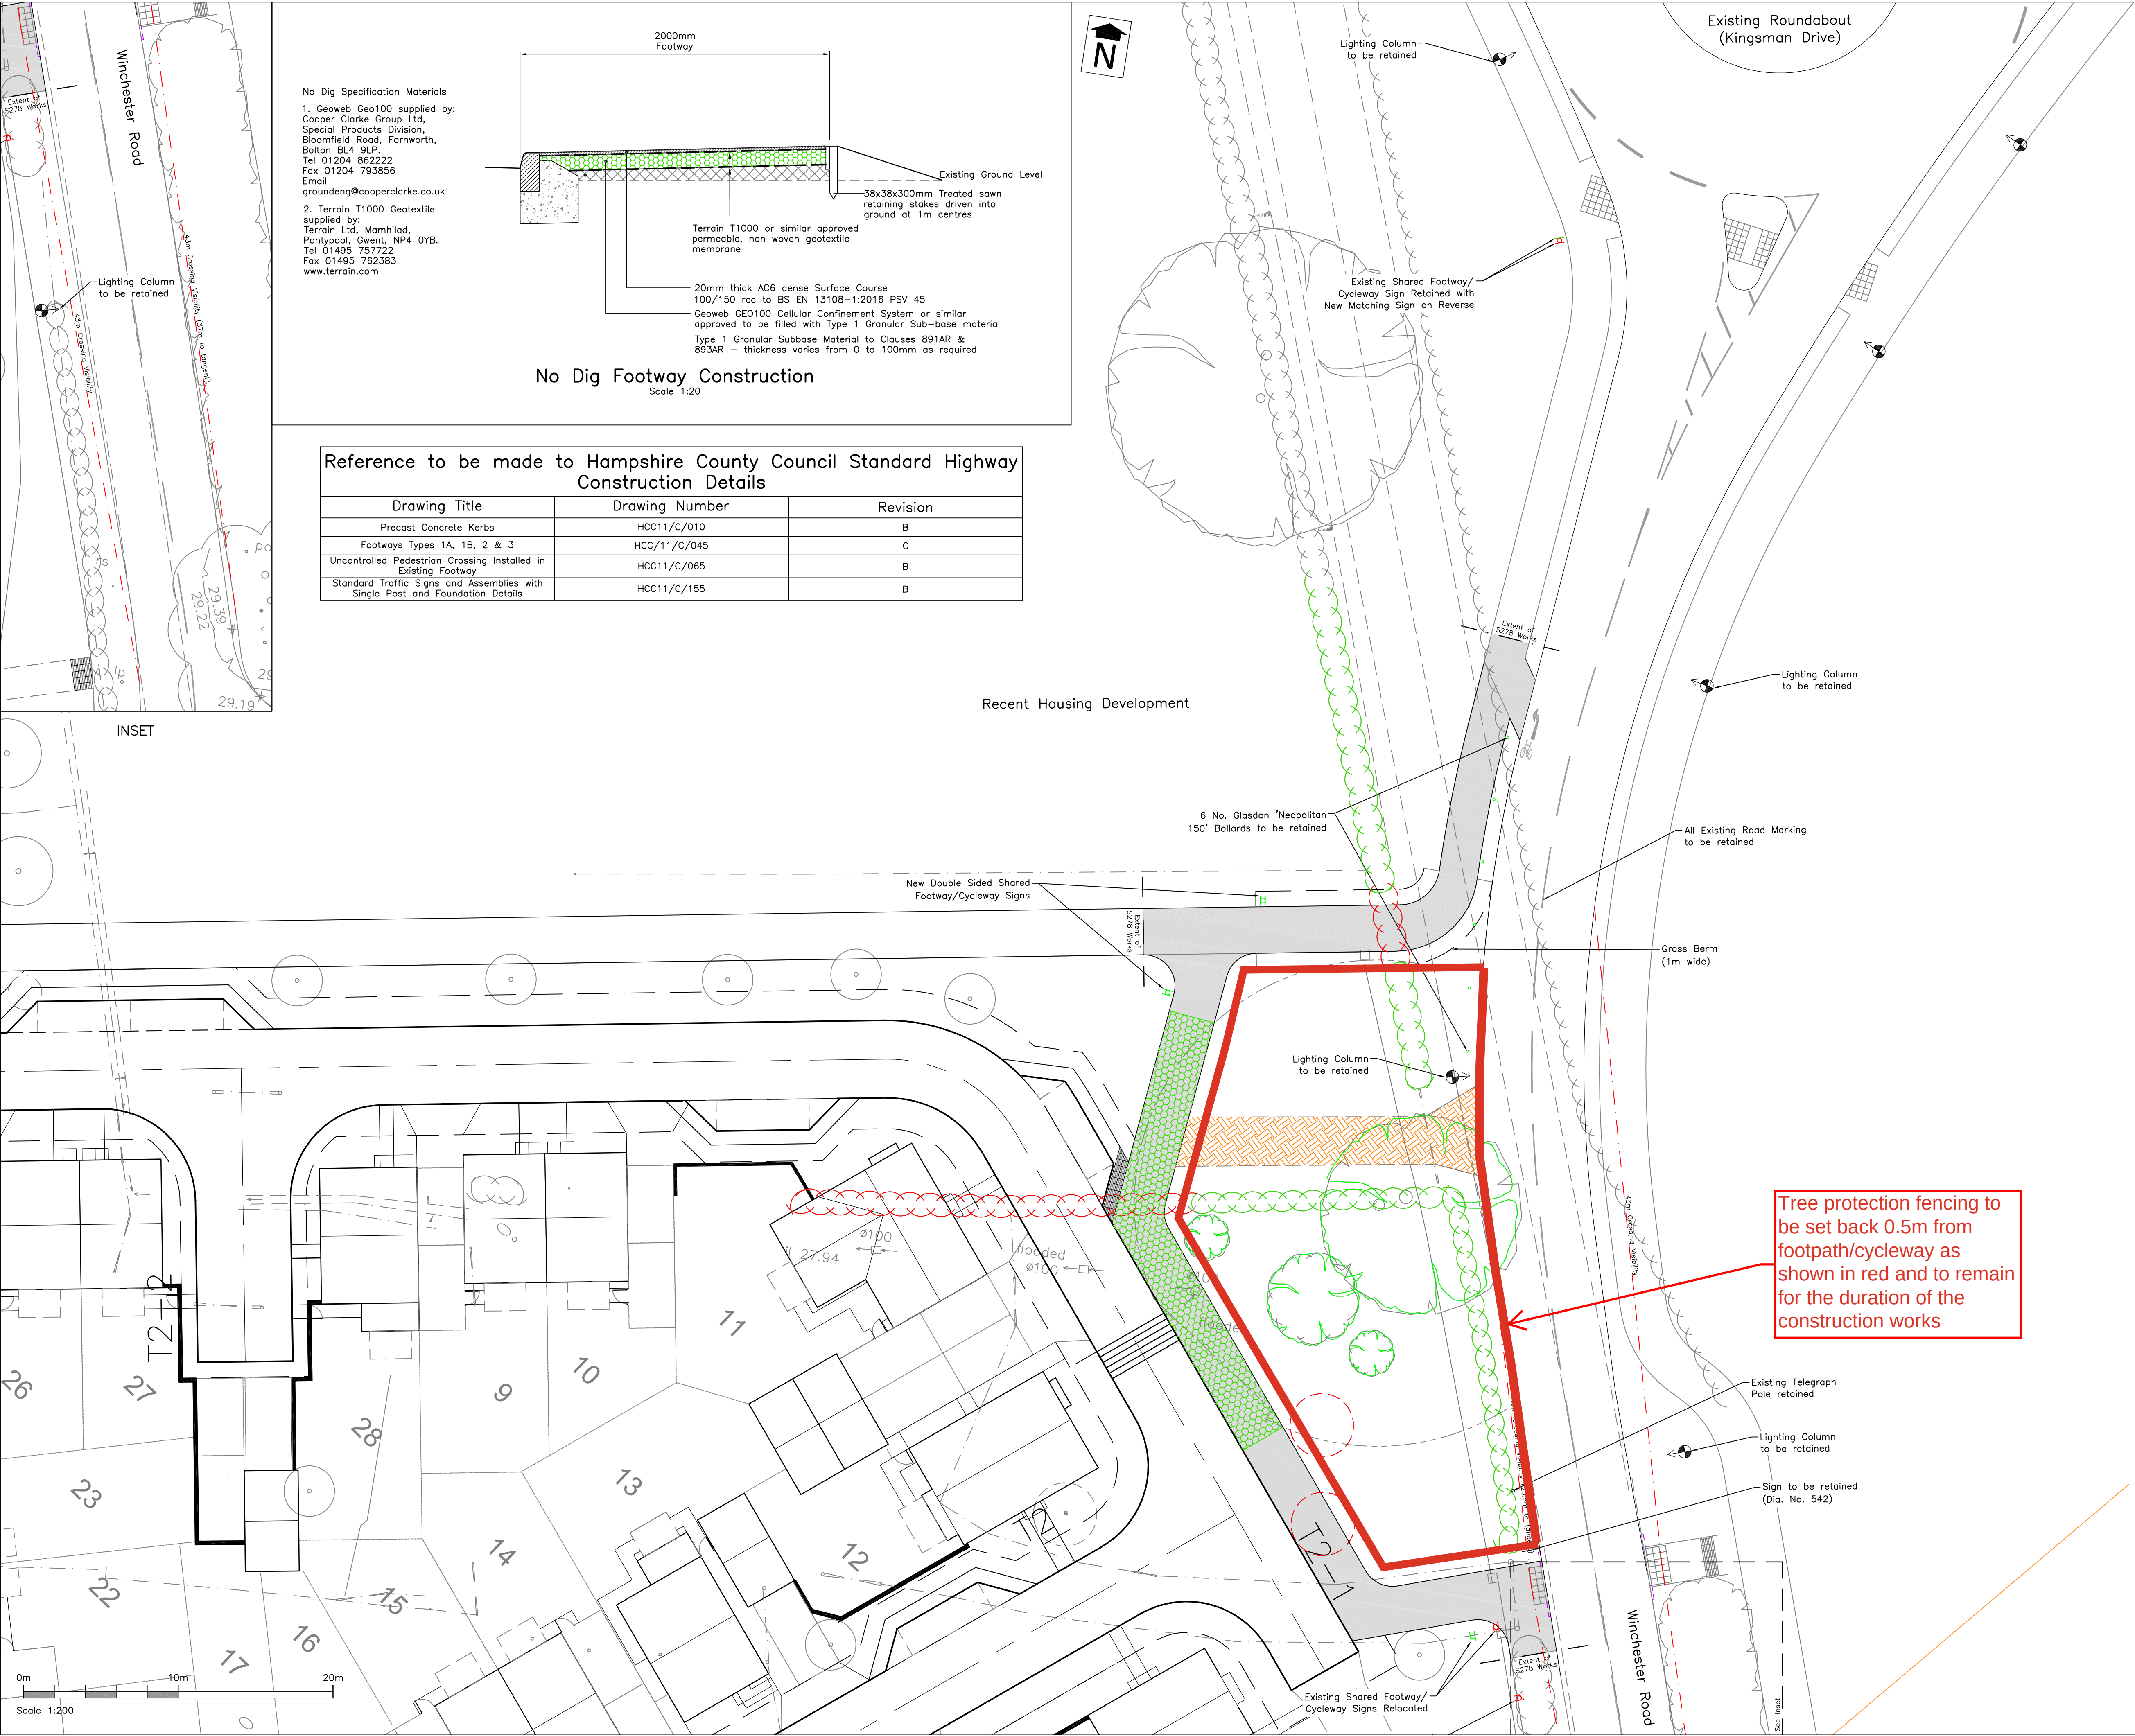

No Dig Specification Materials

1. Geoweb Geo100 supplied by:
Cooper Clarke Group Ltd,
Special Products Division,
Bloomfield Road, Farnworth,
Bolton BL4 9LP.
Tel 01204 862222
Fax 01204 793856
Email
groundeng@cooperclarke.co.uk

2. Terrain T1000 Geotextile
supplied by:
Terrain Ltd, Mamhilad,
Pontypool, Gwent, NP4 0YB.
Tel 01495 757722
Fax 01495 762383
www.terrain.com

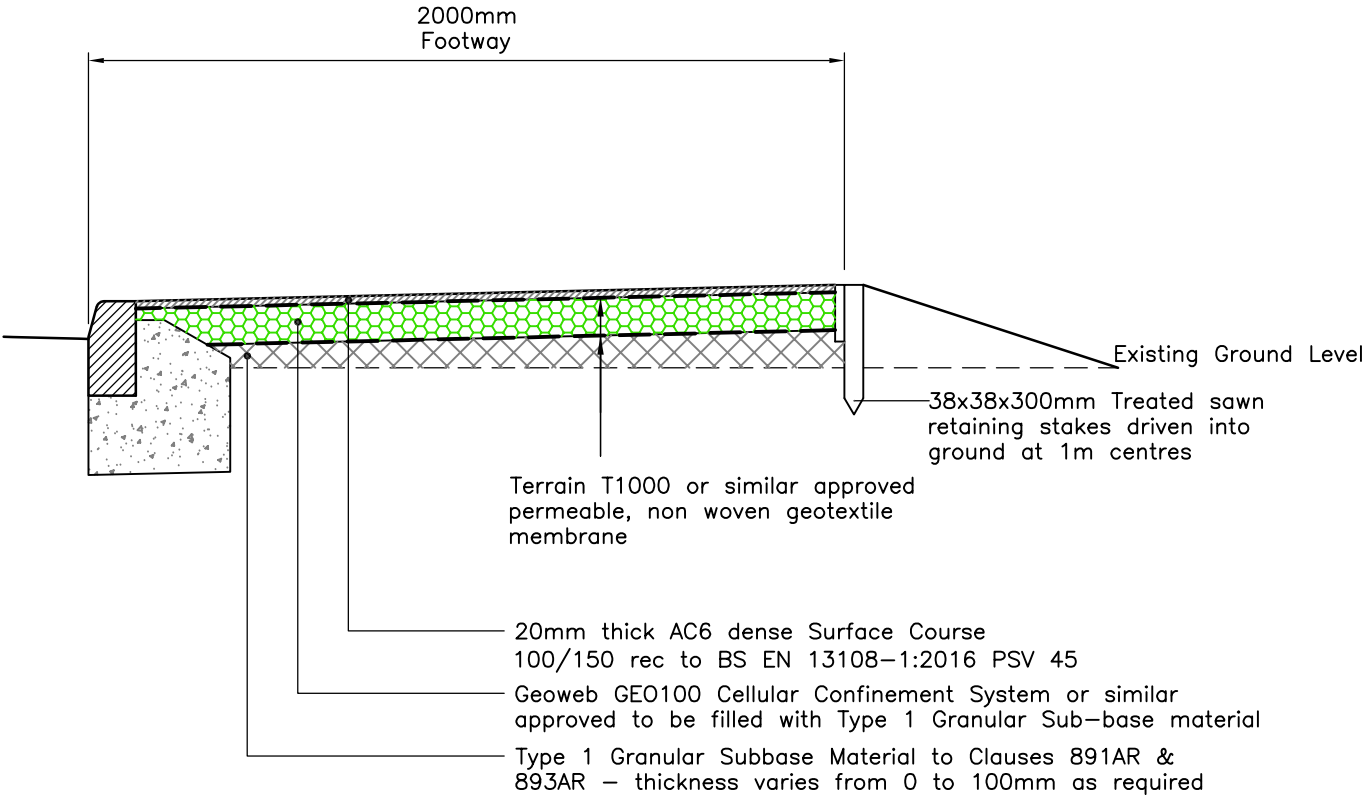

No Dig Footway Construction

Scale 1:20

Reference to be made to Hampshire County Council Standard Highway Construction Details

Drawing Title	Drawing Number	Revision
Precast Concrete Kerbs	HCC11/C/010	B
Footways Types 1A, 1B, 2 & 3	HCC/11/C/045	C
Uncontrolled Pedestrian Crossing Installed in Existing Footway	HCC11/C/065	B
Standard Traffic Signs and Assemblies with Single Post and Foundation Details	HCC11/C/155	B



Stratton Park House, Wanborough Road
Swindon, SN3 4HG

Telephone
01793 828000

Website
www.pfaplcc.com

For Technical Approval
This drawing is produced for the purposes of obtaining the approval of an adopting or maintaining authority, and reliance on this drawing, for whatever purpose, is at the developer's/contractor's risk until formal technical approval has been received.

NOTES

- Drawing based on Topographical Survey by Anthony Brookes Surveys Ltd, drawing number A258/7834/1 dated June 2014.
- On-site road layout based on AAP Architecture's Drawing Numbers - P1388.01 Revision R, P1388.04 Revision Q dated 01 June 2018 & Thrive layout BELL201131/SL-01 Rev N.
- The works shown on this drawing could affect Statutory Undertaker's apparatus and the Contractor is required to verify the location and depth of all such apparatus prior to commencement of the works and to take any precautions necessary when working in the vicinity of any such apparatus.
- All adoptable highway works to be in accordance with the Hampshire County Council's 'Companion Document - to Manual for Streets' and the Specification for Highway Works (SHW) November 2009 as amended published by The Stationary Office.
- Approved drawings should be used in conjunction to the Notes for Guidance (HCC Series 11 Standard Detail Drawings).
- All Diagram Numbers refer to the Traffic Signs Regulations and General Directions 2016.
- SUBJECT TO TECHNICAL APPROVAL.

KEY

- Footway Construction - in accordance with HCC Standard Detail drawing Number HCC11/C/045C Type 1A
- No Dig Footway Construction - refer to detail
- Existing Asphalt Vehicular Access - surface to be removed and topsoiled for soft landscaping
- Existing Tree - Retained (Consortium owned: to be maintained by a Management Company)
- Existing Tree - removed (Consortium owned)
- Existing Hedge - Retained (Consortium owned: to be maintained by a Management Company)
- Existing Hedge - Removed (Consortium owned)
- Tactile Paving (Corduroy Surface Type R1)

Rev	Date	Description	Drawn	Check
B	29/08/24	Layout amendments as required by Hampshire County Council.	DRB	CI
C	18/12/24	No Dig Footway Construction area and detail added, to accord with Arb requirements.	DRB	CI

Status
FOR TECHNICAL APPROVAL

Client
miller homes
Bellway

Project
Boorley Gardens
Winchester Road
Hedge End
Footpath Link S278

Drawing Title
General Arrangement

Drawing No. **M434/153** Rev C

Date: March 2024 Scale: 1:200 @ A1
E-Mail: dbrock@pfaplcc.com