



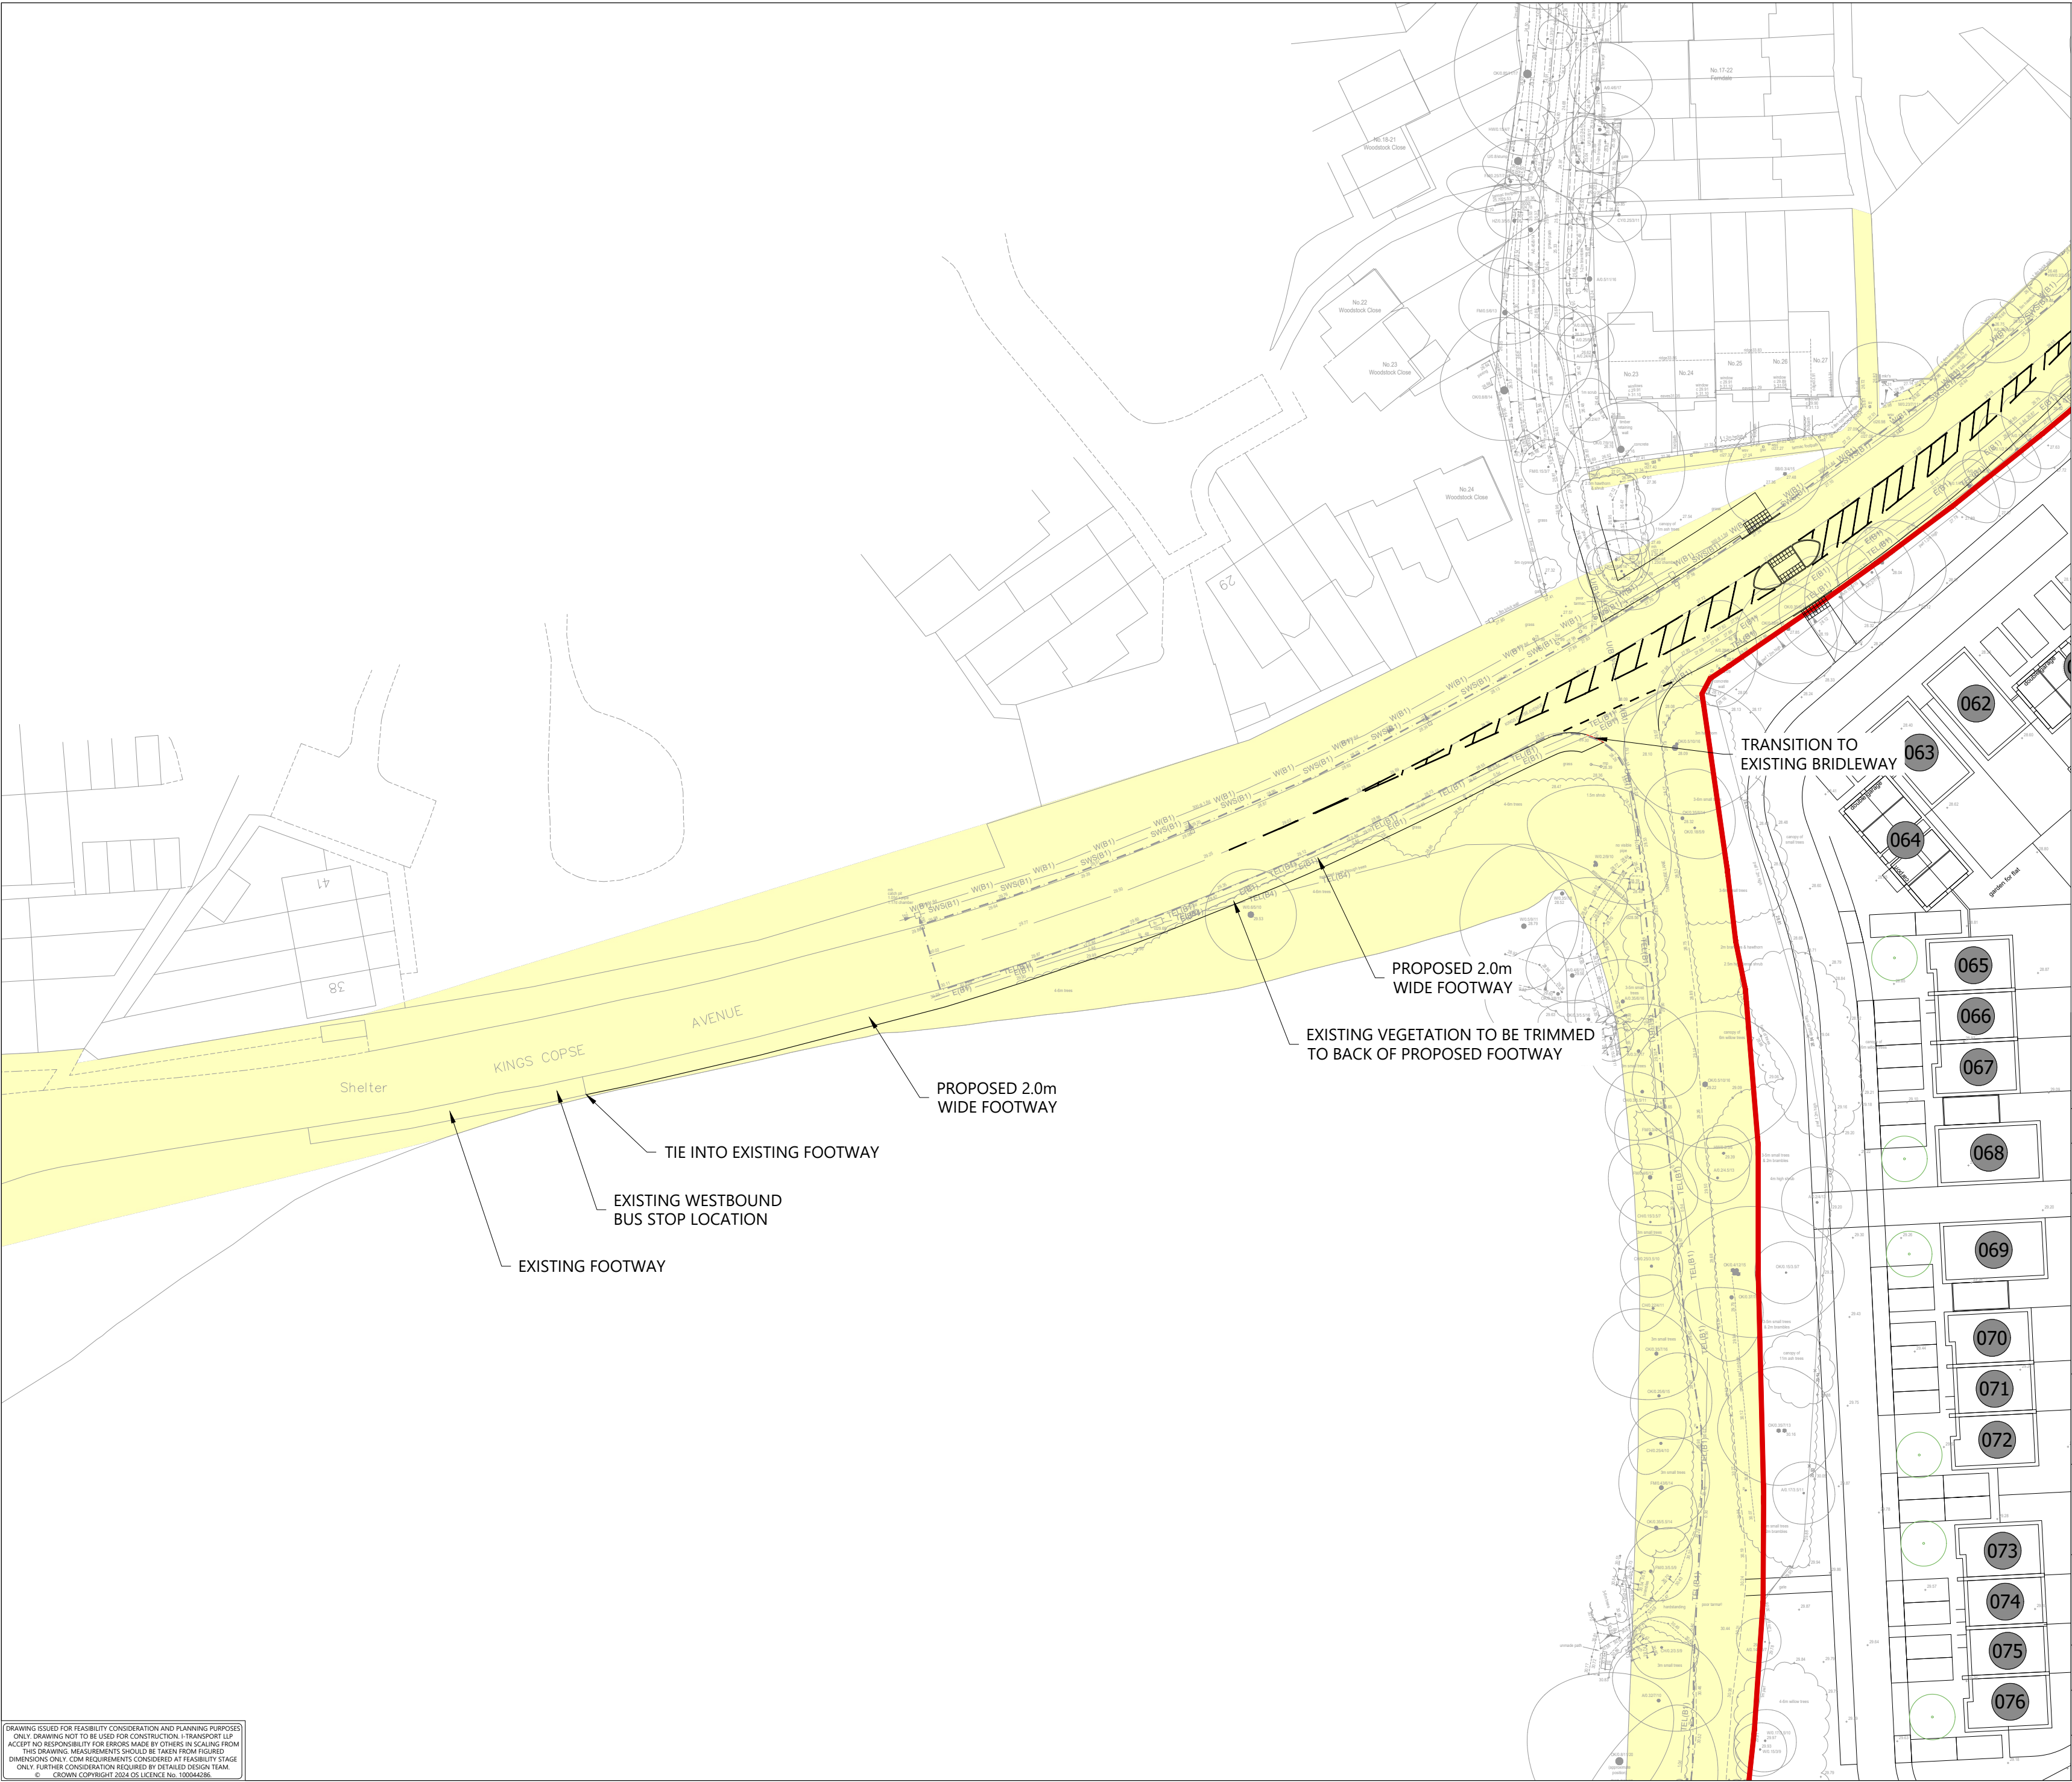

KEY:

SITE BOUNDARY

HIGHWAY BOUNDARY

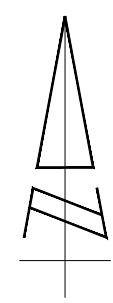

| REV | DATE | BY | DESCRIPTION | CHK | APD |
|-----|------|----|-------------|-----|-----|
|     |      |    |             |     |     |

STATUS: FOR INFORMATION



Lakeside North Harbour, Building 1000, Lakeside  
North Harbour Western Road, Portsmouth,  
Hampshire, PO6 3EZ  
www.i-transport.co.uk

TITLE: PROPOSED PEDESTRIAN CONNECTION ALONG KINGS COPSE AVENUE

PROJECT: KINGS COPSE AVENUE, HEDGE END

CLIENT: EASTLEIGH BOROUGH COUNCIL

|                      |                   |                |
|----------------------|-------------------|----------------|
| DRAWN: JD            | CHECKED: OT       | APPROVED: SJ   |
| PROJECT No: ITS19785 | SCALE @ A2: 1:500 | DATE: 08.07.25 |

|                             |        |
|-----------------------------|--------|
| DRAWING No: ITS19785-GA-012 | REV: - |
|-----------------------------|--------|

DRAWING ISSUED FOR FEASIBILITY CONSIDERATION AND PLANNING PURPOSES  
ONLY. DRAWING NOT TO BE USED FOR CONSTRUCTION. I-TRANSPORT LLP  
ACCEPTS NO RESPONSIBILITY FOR ERRORS MADE BY OTHERS IN SCALING FROM  
THIS DRAWING. MEASUREMENTS SHOULD BE TAKEN FROM FIGURED  
DIMENSIONS ONLY. COM REQUIREMENTS CONSIDERED AT FEASIBILITY STAGE  
ONLY. FURTHER CONSIDERATION REQUIRED BY DETAILED DESIGN TEAM.  
© CROWN COPYRIGHT 2024 OS LICENCE No. 10004036