


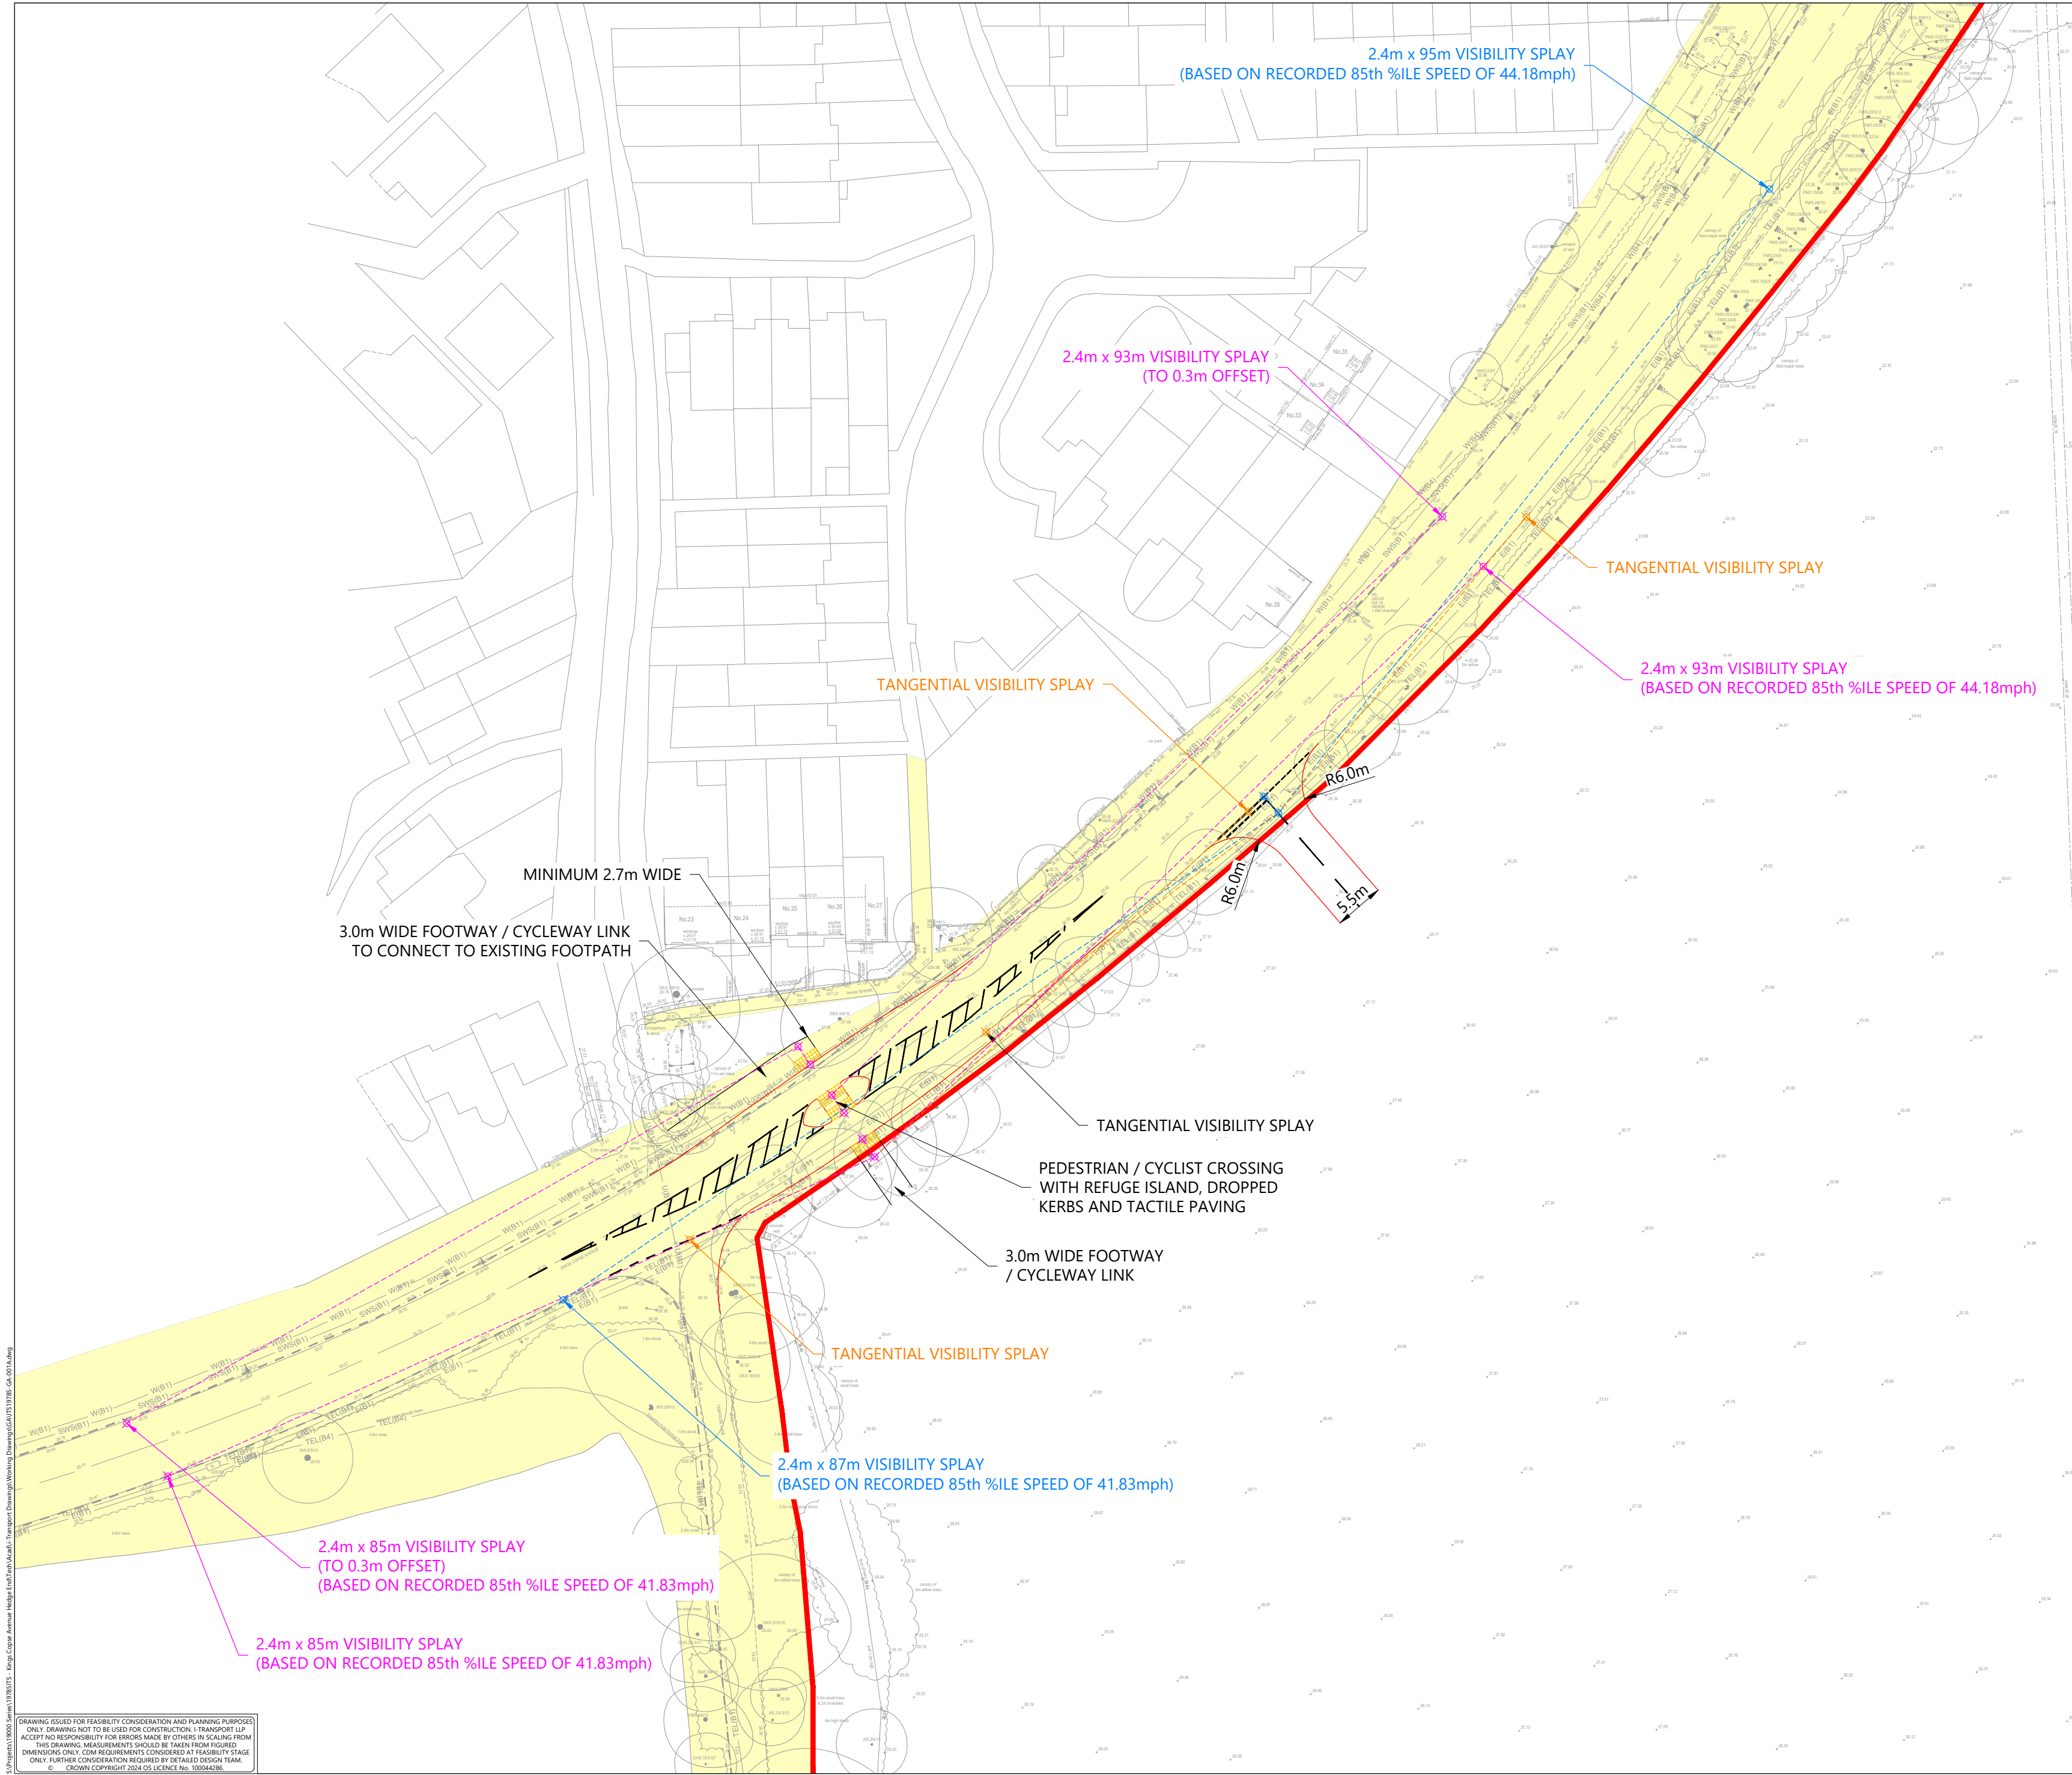

SCALE BAR @ 1:500

0 5 10 25 50

KEY:

- SITE BOUNDARY
- HIGHWAY BOUNDARY

North Arrow

A	15.10.24	JD	ACCESS ARRANGEMENT AMENDED			SJ	SJ
REV	DATE	BY	DESCRIPTION			CHK	APD
STATUS: FOR INFORMATION							
 Lakeside North Harbour, Building 1000, Lakeside North Harbour Western Road, Porstmouth, Hampshire, PO6 3EZ www.i-transport.co.uk Tel: 03316 300366							
TITLE: POTENTIAL SITE ACCESS ARRANGEMENT							
PROJECT: KINGS COPSE AVENUE, HEDGE END							
CLIENT: EASTLEIGH BOROUGH COUNCIL							
DRAWN: JD		CHECKED: OT		APPROVED: MS			
PROJECT No: ITS19785		SCALE @ A2: 1:500		DATE: 15.07.24			
DRAWING No: ITS19785-GA-001						REV: A	

DRAWING ISSUED FOR FEASIBILITY CONSIDERATION AND PLANNING PURPOSES
ONLY. DRAWING NOT TO BE USED FOR CONSTRUCTION. i-TRANSPORT LLP
ACCEPTS NO RESPONSIBILITY FOR ERRORS MADE BY OTHERS IN SCALING FROM
THIS DRAWING. MEASUREMENTS SHOULD BE TAKEN FROM FIGURED
DIMENSIONS ONLY. COM REQUIREMENTS CONSIDERED AT FEASIBILITY STAGE
ONLY. FURTHER CONSIDERATION REQUIRED BY DETAILED DESIGN TEAM.
© CH2M HILL 2024. ALL RIGHTS RESERVED. No. 10004206