



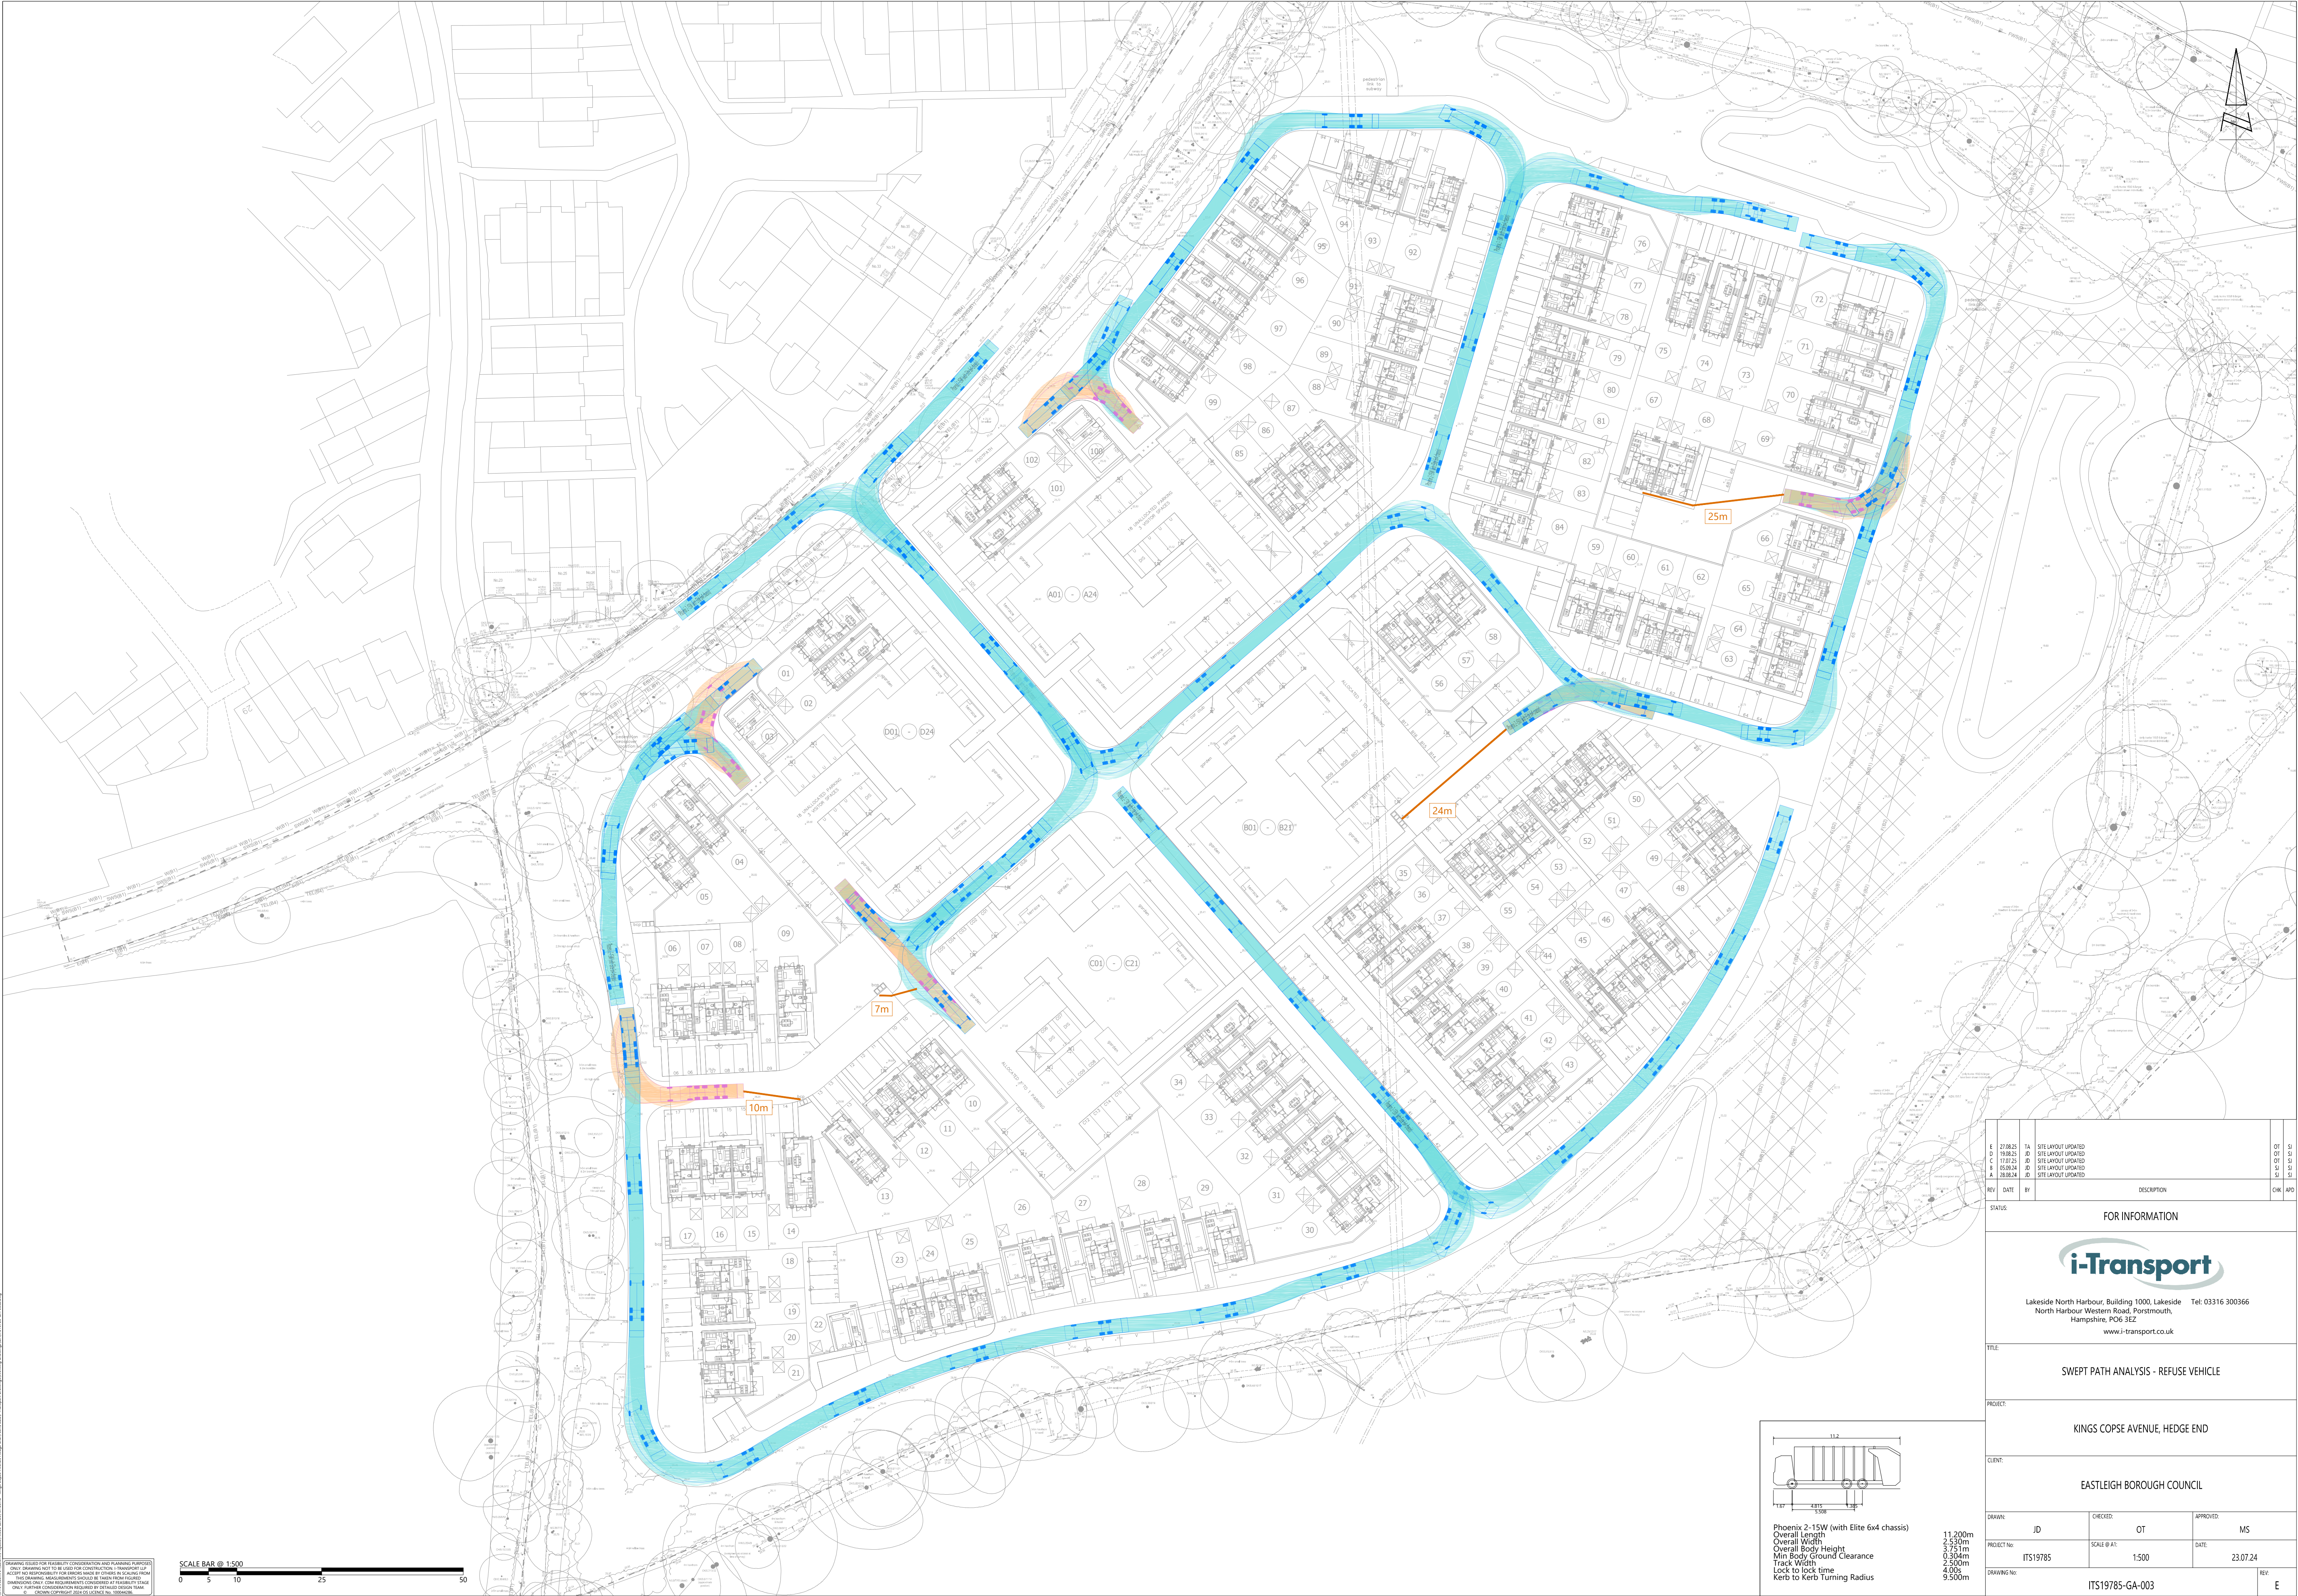



SCALE BAR @ 1:500
0 5 10 25 50

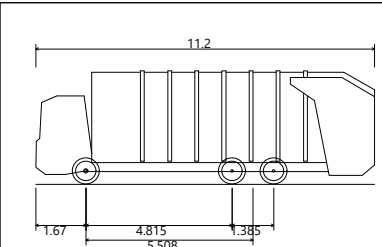

Phoenix 2-15W (with Elite 6x4 chassis)
Overall Length 11.200m
Overall Width 2.530m
Min Body Ground Clearance 0.304m
Track Width 2.500m
Lock to Lock time 4.00s
Kerb to Kerb Turning Radius 9.500m

REV	DATE	BY	DESCRIPTION	CHK	APP
E	27.08.25	JA	SITE LAYOUT UPDATED	OT	SI
D	18.08.25	JD	SITE LAYOUT UPDATED	OT	SI
C	17.07.25	JD	SITE LAYOUT UPDATED	OT	SI
B	05.06.24	JD	SITE LAYOUT UPDATED	SI	SI
A	28.06.24	JD	SITE LAYOUT UPDATED	SI	SI
STATUS: FOR INFORMATION					
TITLE: SWEPT PATH ANALYSIS - REFUSE VEHICLE					
PROJECT: KINGS COPSE AVENUE, HEDGE END					
CLIENT: EASTLEIGH BOROUGH COUNCIL					
DRAWN:	JD	CHECKED:	OT	APPROVED:	MS
PROJECT No:	ITS19785	SCALE @ 1:	1:500	DATE:	23.07.24
DRAWING No:	ITS19785-GA-003			REV:	E