


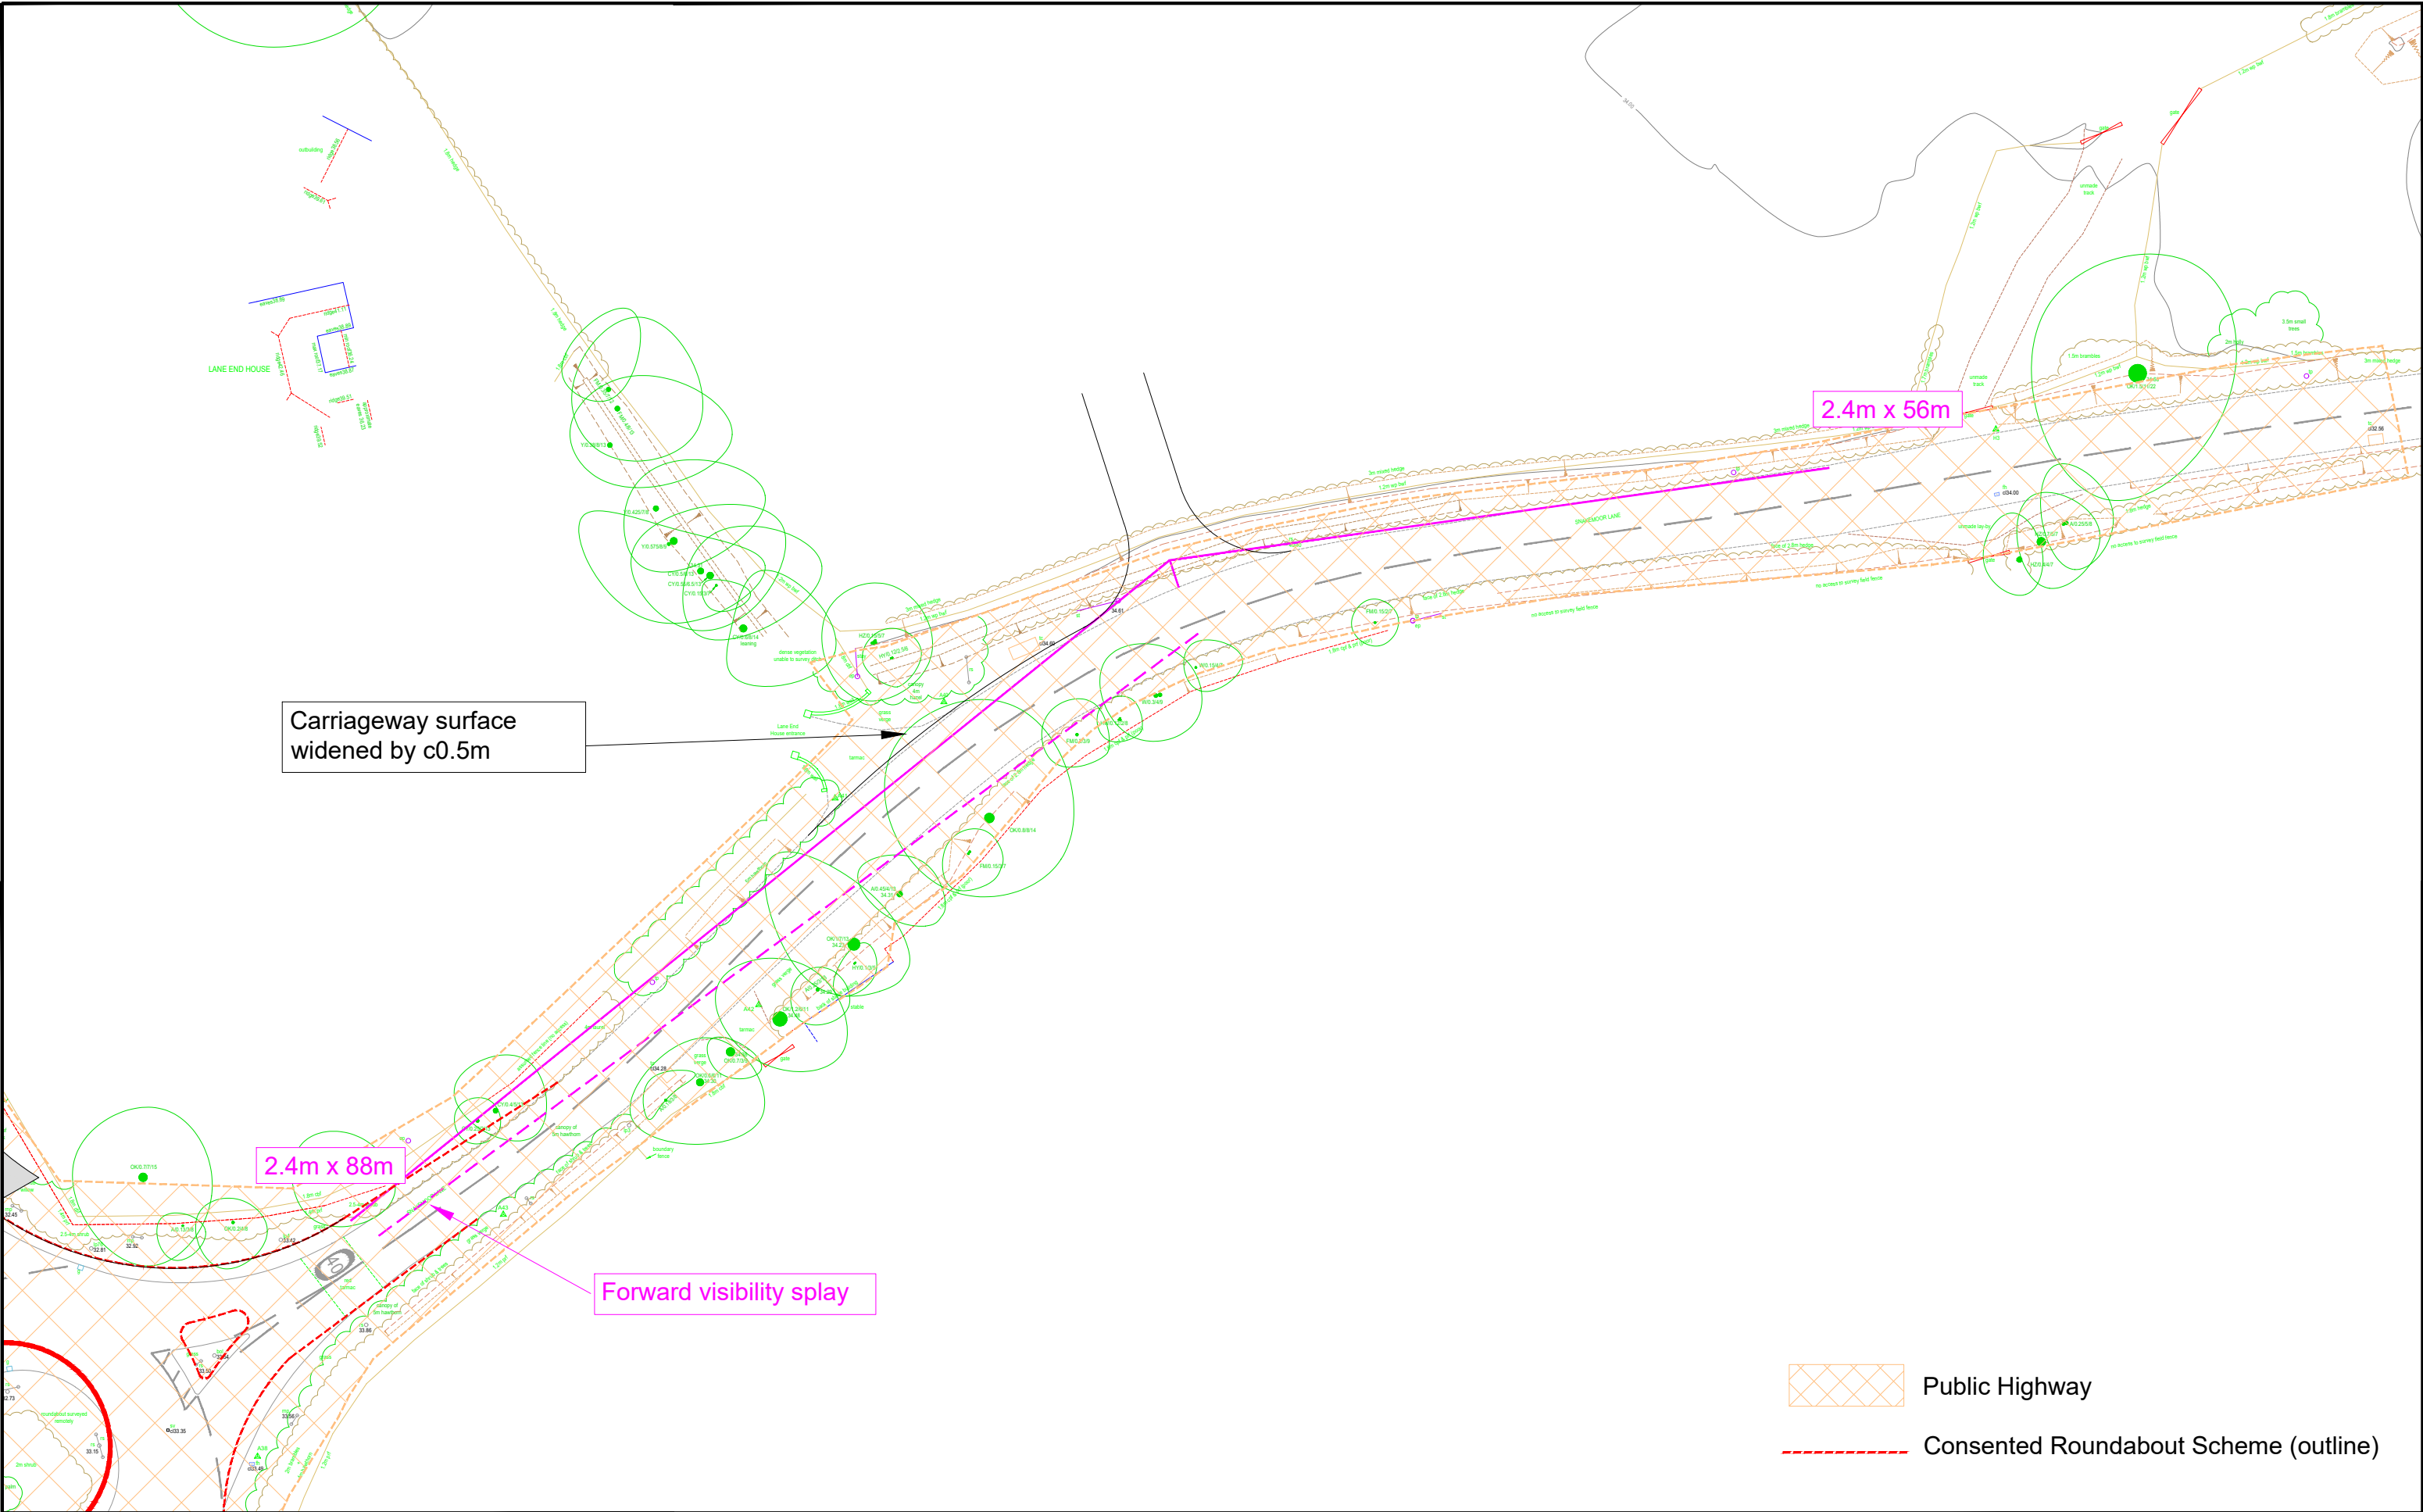

Based upon the ORDNANCE SURVEY MAPS with the permission of
THE CONTROLLER OF HER MAJESTY'S STATIONERY OFFICE
© Crown Copyright AL 100030412
© David Tucker Associates

REV	DESCRIPTION	DRAWN	INITIALS	DATE



Forester House, Doctors Lane,
Henley in Arden,
Warwickshire B95 5AW
Tel: +44(0)1564 793598
Fax: +44(0)1564 793983
www.dtatransportation.co.uk

JOB TITLE Horton Heath		CLIENT MANDG	
DRAWING TITLE Potential Site Access Location			
SCALE 1:500@A3	DRAWN BY DN	DATE Sept 25	DRAWING No 24478-01
			REVISION E