


Phoenix 2 Duo (P2-15W with Elite 6x4 chassis)
Overall Length 11.200m
Overall Width 3.751m
Overall Body Height 0.304m
Min Body Ground Clearance 2.500m
Track Width 4.00s
Lock to lock time 9.500m
Kerb to Kerb Turning Radius

Tracking speed = 16kph/ 10mph

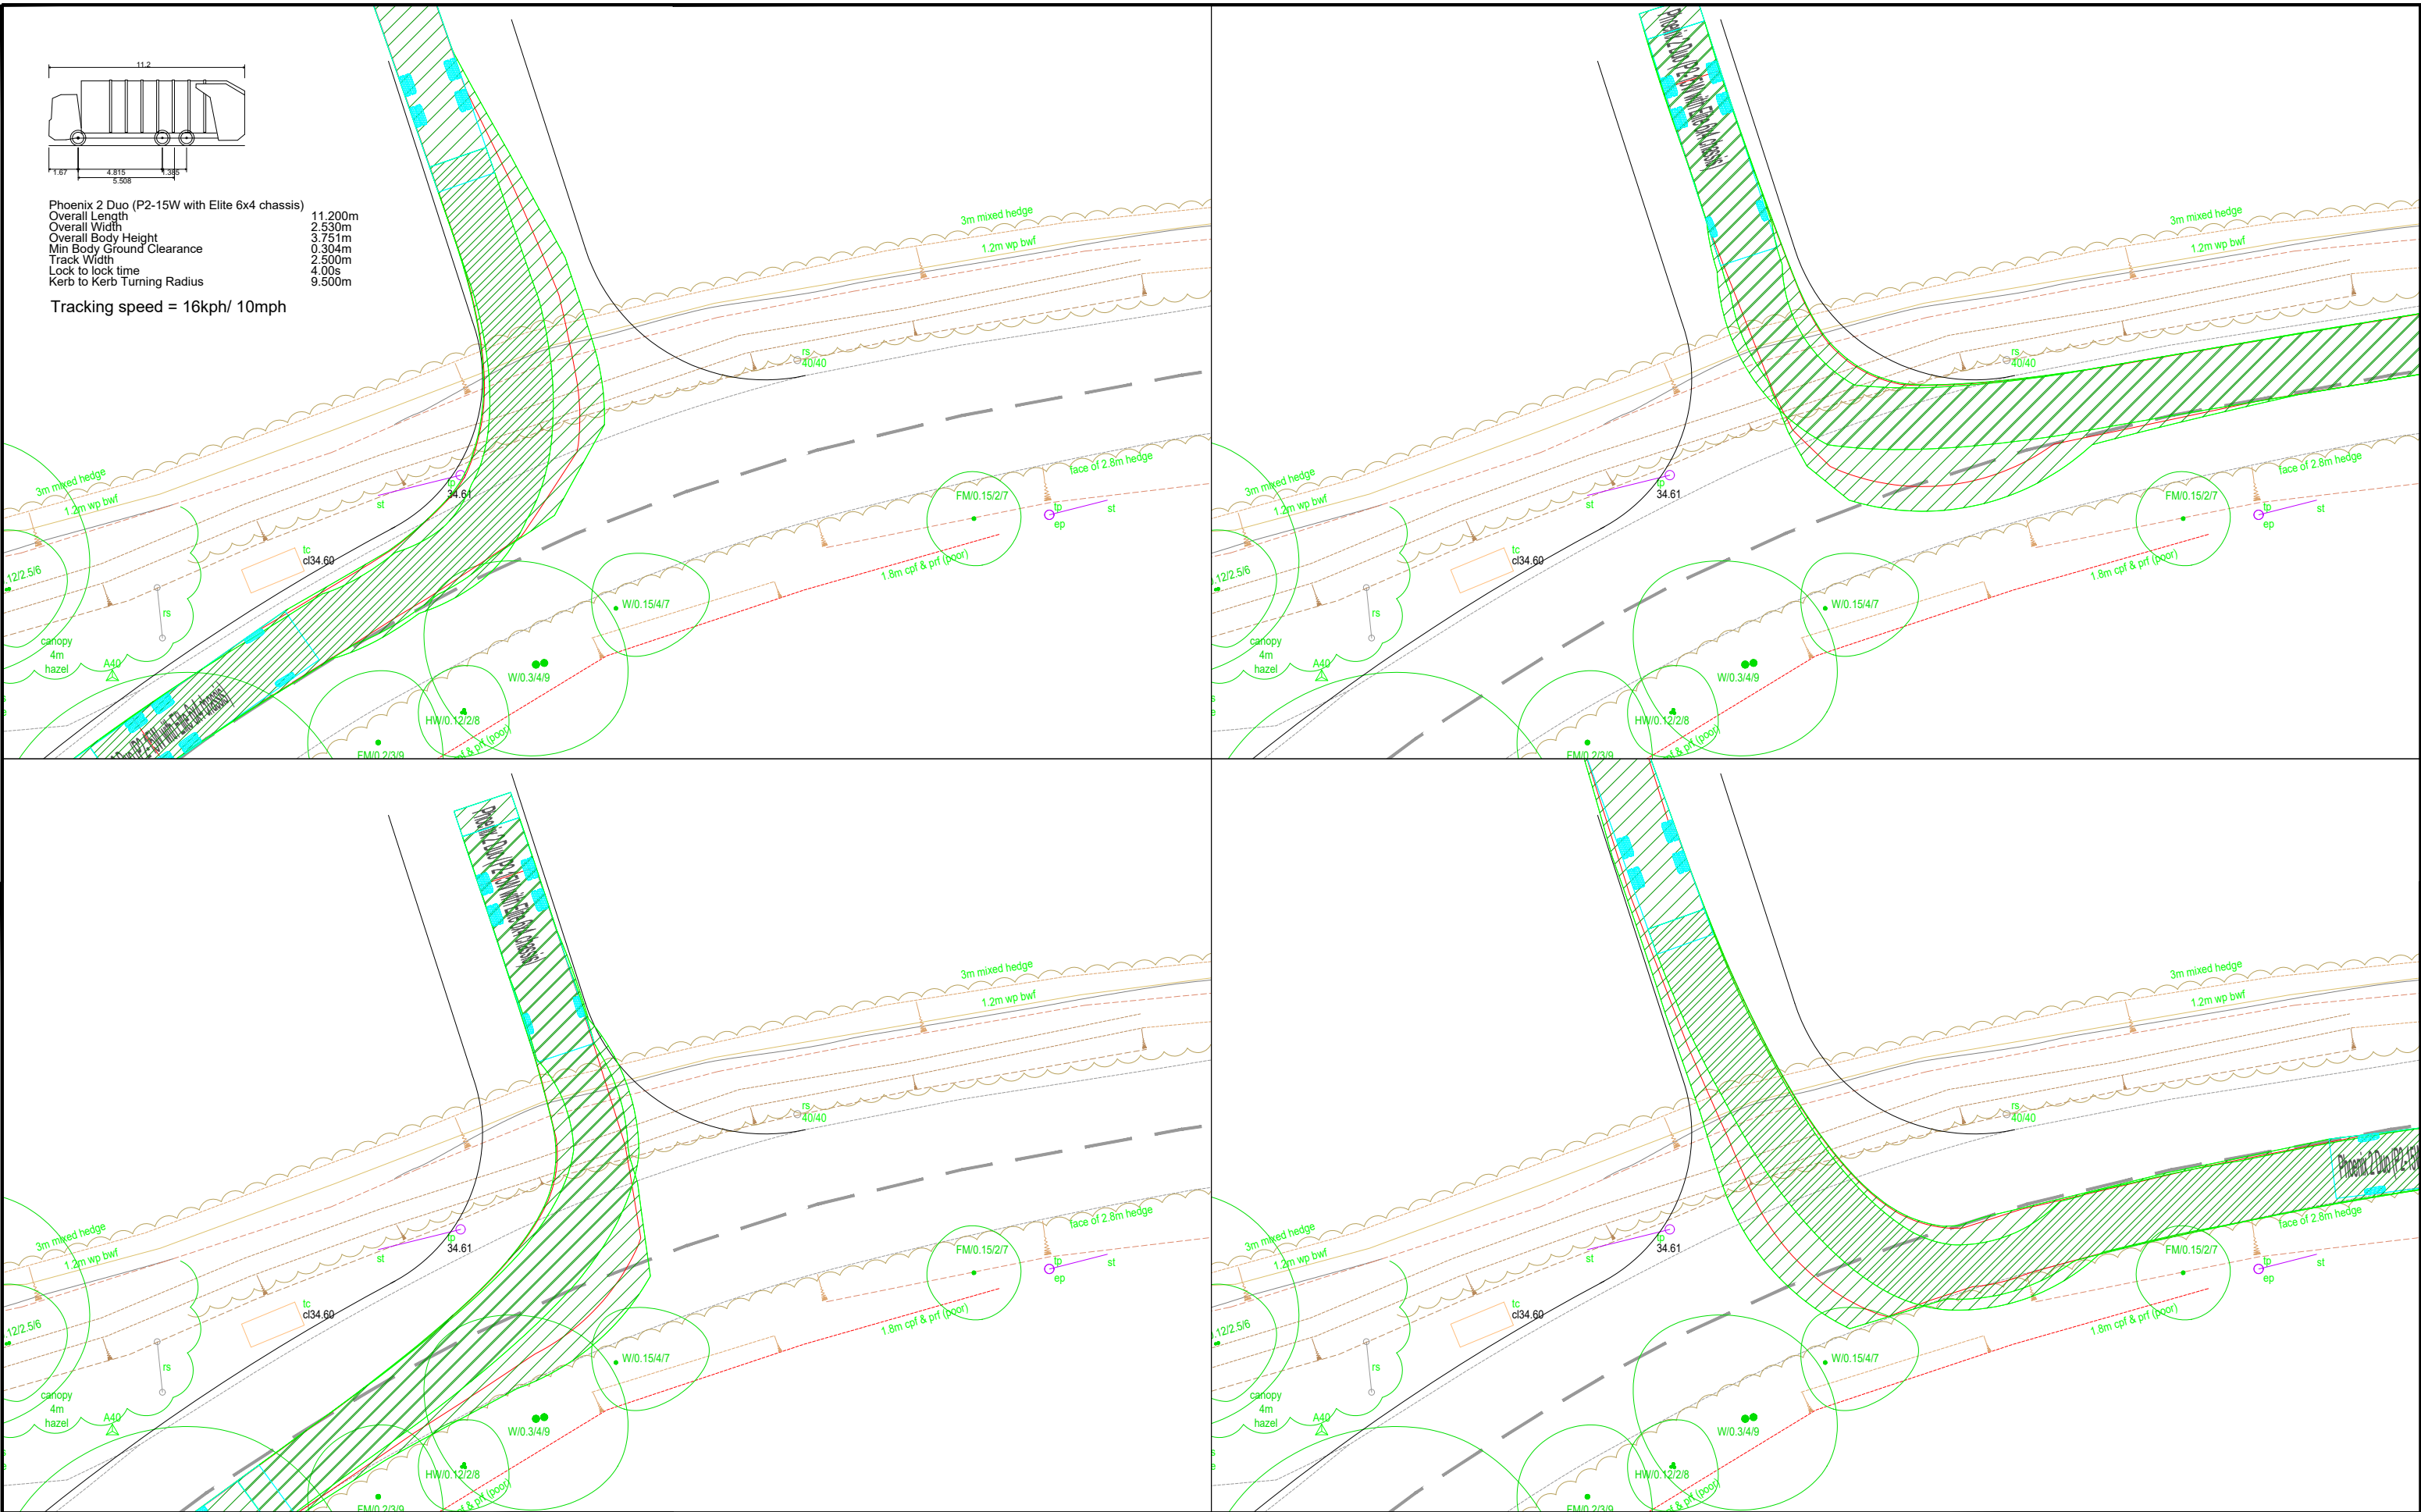

Based upon the ORDNANCE SURVEY MAPS with the permission of
THE CONTROLLER OF HER MAJESTY'S STATIONERY OFFICE
© Crown Copyright AL 100030412

© David Tucker Associates

REV	DESCRIPTION	DRAWN	INITIALS	DATE



Forester House, Doctors Lane,
Henley in Arden, Warwickshire B95 5AW
Tel: +44(0)1564 793598
Fax: +44(0)1564 793983
www.dtatransportation.co.uk

JOB TITLE	Horton Heath	CLIENT	MANDG
DRAWING TITLE	Potential Site Access Vehicle Tracking (Refuse)	SCALE	1:500@A3
DRAWN BY	DN	DATE	Sept 25
DRAWING No	24478-01-2	REVISION	E