


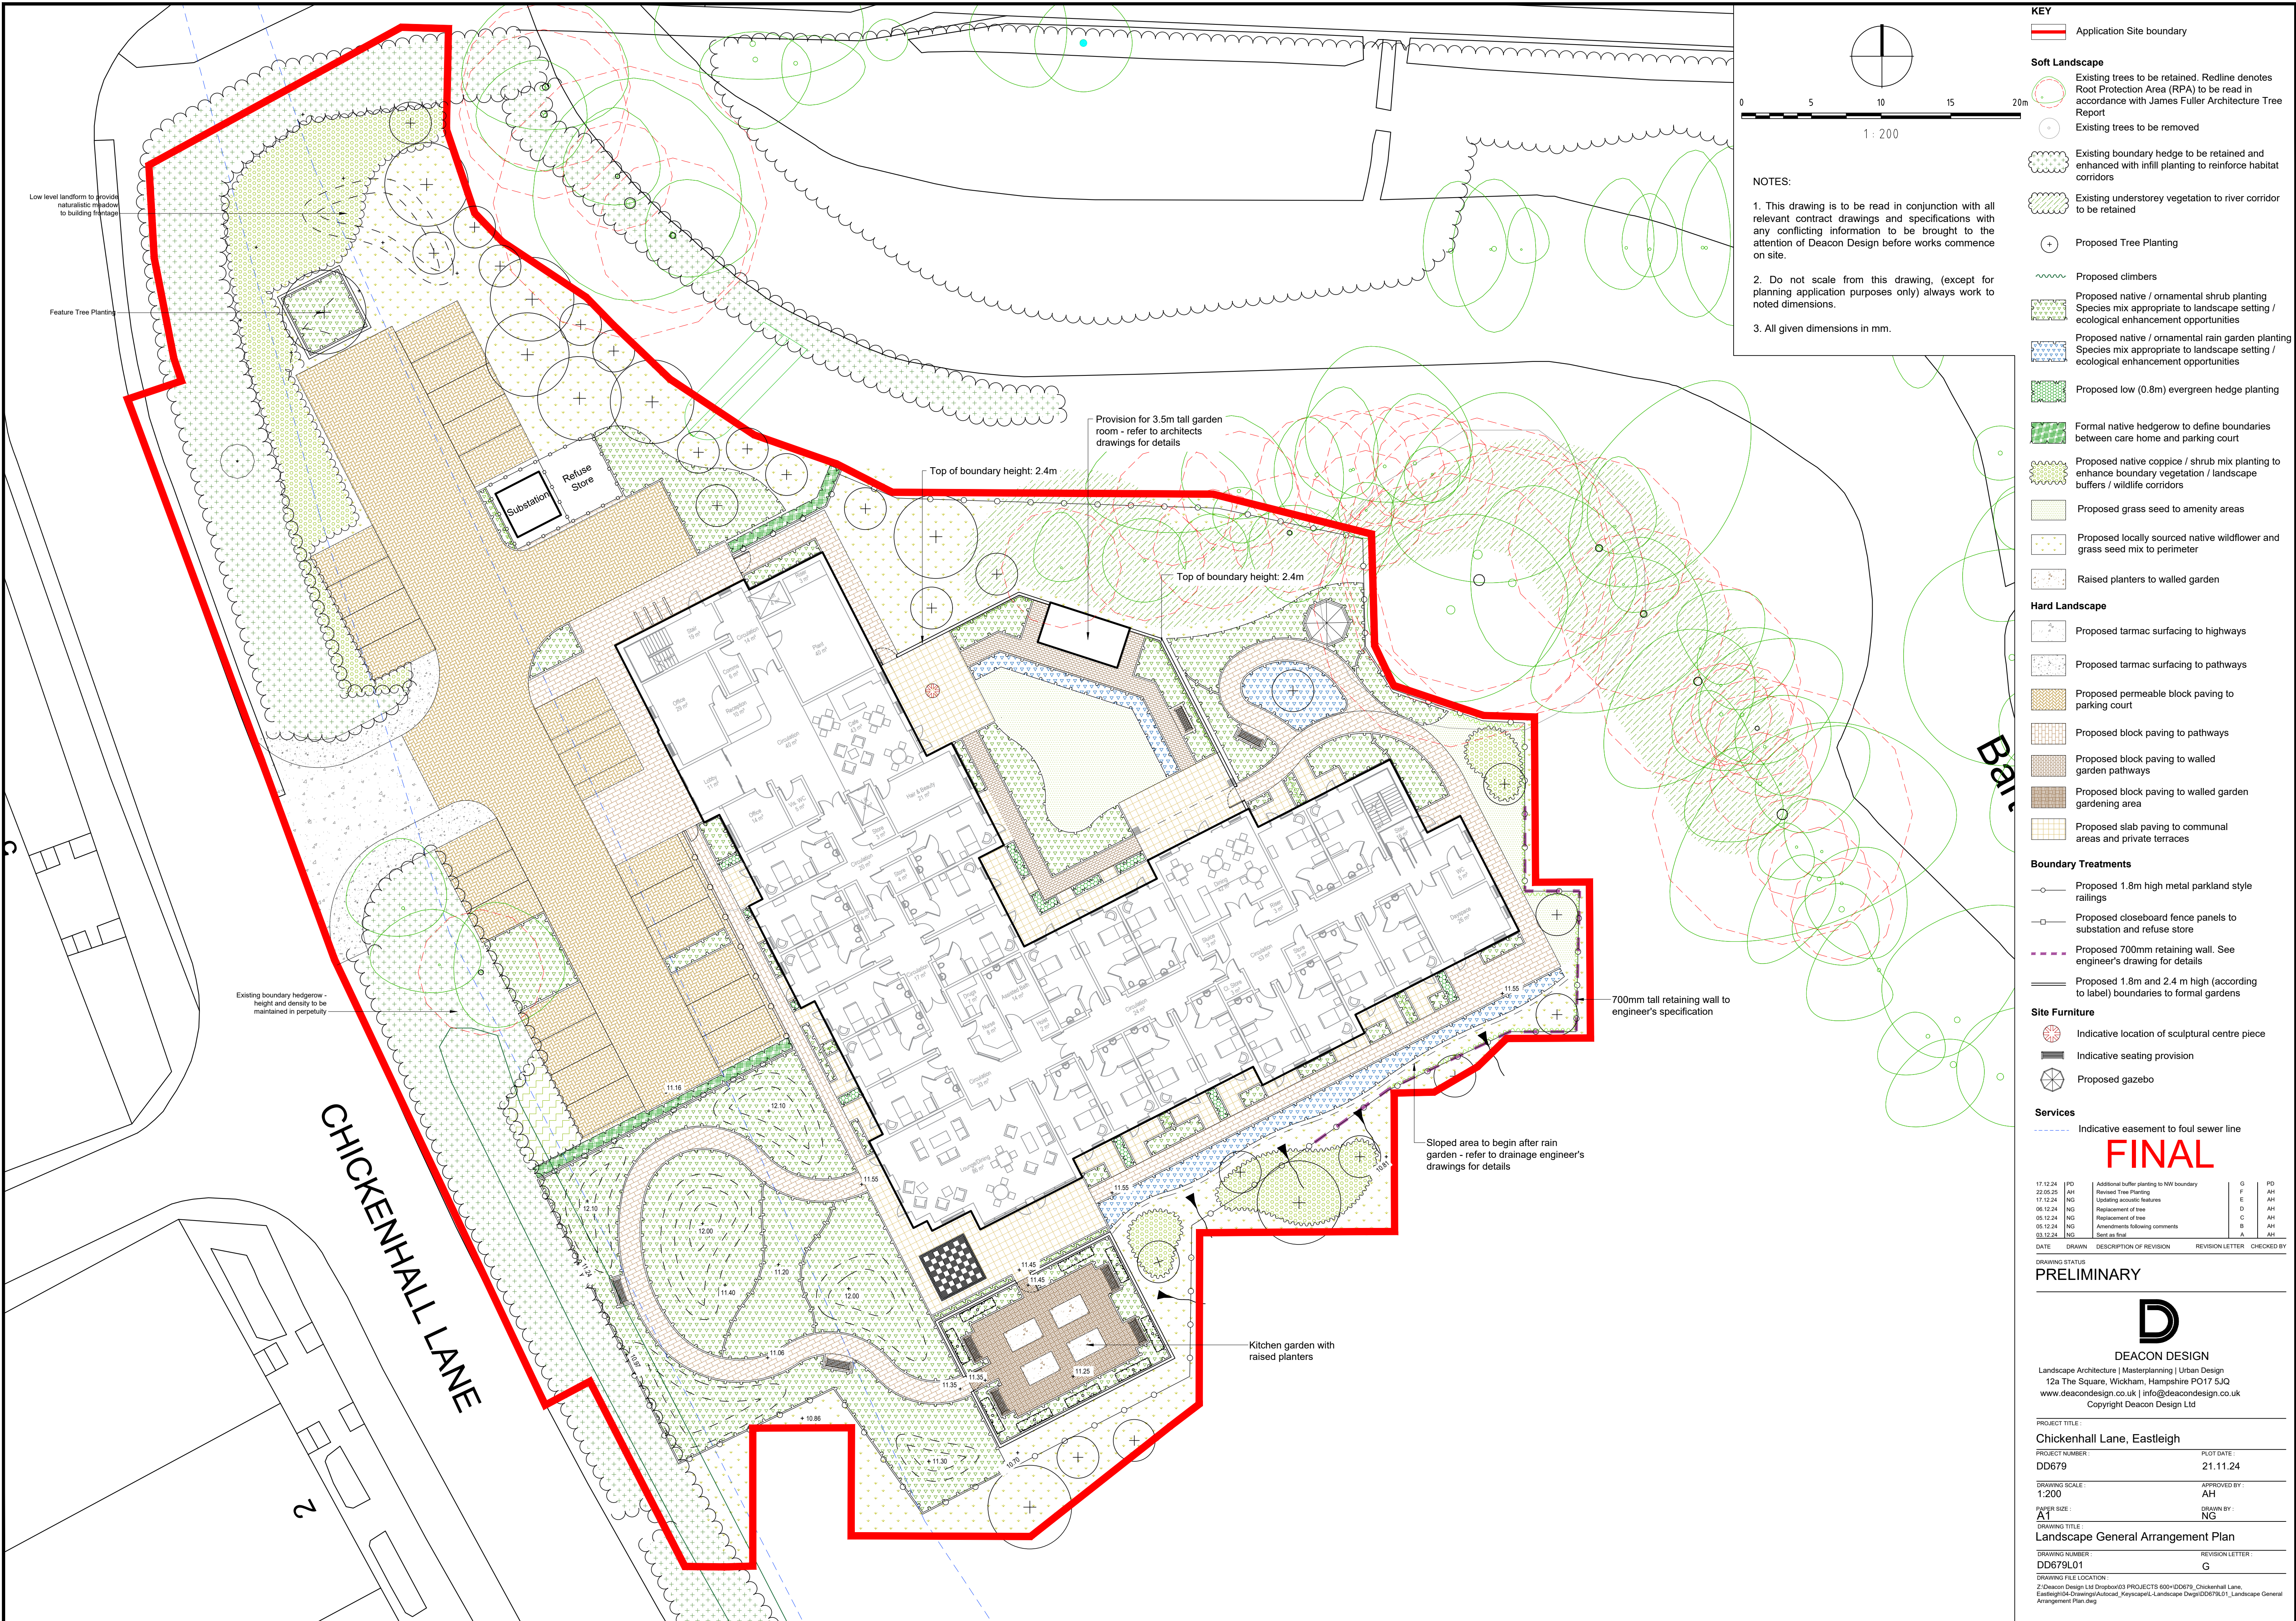

FINAL

17.12.24	PD	Additional buffer planting to NW boundary	F	PO
22.05.25	AH	Revised Tree Planting	G	AH
17.12.24	NG	Updating acoustic features	E	AH
06.12.24	NG	Replacement of tree	D	AH
05.12.24	NG	Replacement of tree	C	AH
05.12.24	NG	Amendments following comments	B	AH
03.12.24	NG	Sent as final	A	AH

DATE	DRAWN	DESCRIPTION OF REVISION	REVISION LETTER	CHECKED BY
------	-------	-------------------------	-----------------	------------

DRAWING STATUS
PRELIMINARY

D

DEACON DESIGN

Landscape Architecture | Masterplanning | Urban Design
12a The Square, Wickham, Hampshire PO17 5JQ
www.deacondesign.co.uk | info@deacondesign.co.uk
Copyright Deacon Design Ltd

PROJECT TITLE :
Chickenhall Lane, Eastleigh

PROJECT NUMBER :	PLOT DATE :
DD679	21.11.24

DRAWING SCALE: 1:200

PAPER SIZE : **A1** DRAWN BY : **NG**

DRAWING TITLE :

Landscape General Arrangement Plan

DRAWING NUMBER : REVISION LETTER :

DD679L01 G

DRAWING FILE LOCATION :

Z:\Design Design Ltd\Design\02_DWG\EGTS 600\DD679L01.dwg

Z:\Deacon Design Ltd\Dropbox\03 PROJECTS 600\DD678_Chickenshall Lane,
Eastleigh\04-Drawings\Autocad_Keyscap\L-Landscape Dwgs\DD679\01_Landscape General
Arrangement Plan.dwg