


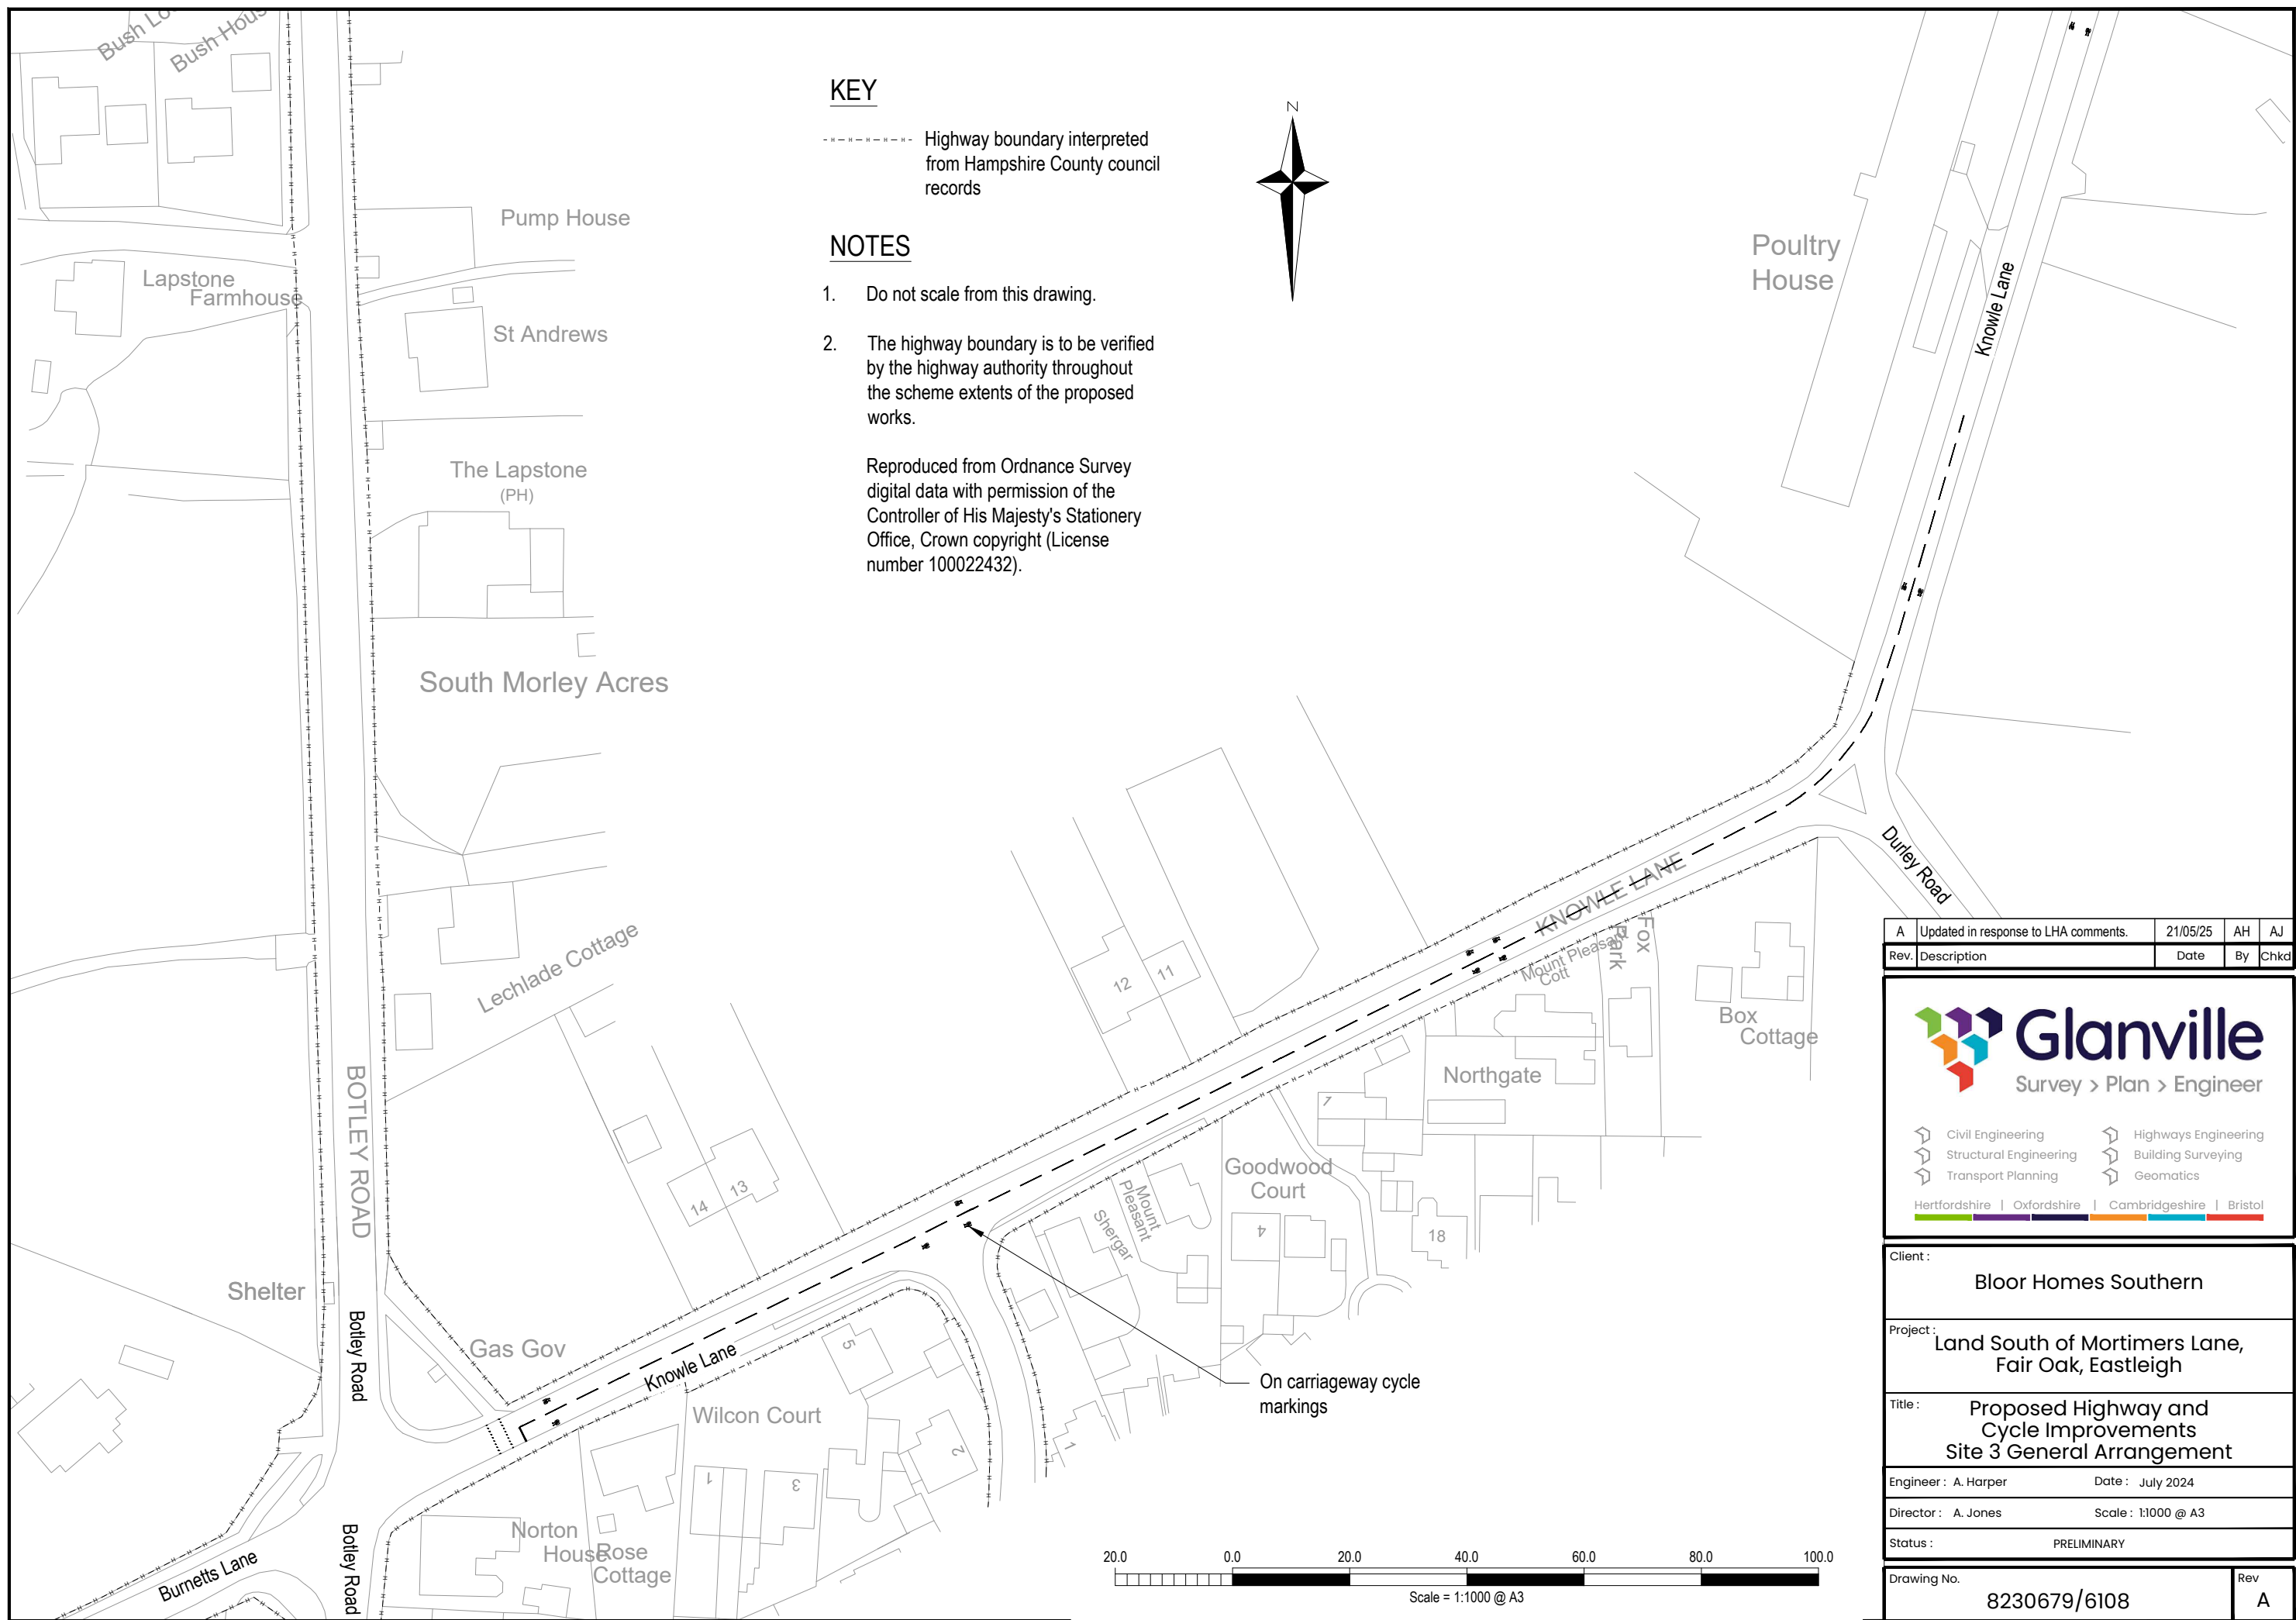

KEY

- - - - - Highway boundary interpreted from Hampshire County council records

NOTES

1. Do not scale from this drawing.
2. The highway boundary is to be verified by the highway authority throughout the scheme extents of the proposed works.

Reproduced from Ordnance Survey digital data with permission of the Controller of His Majesty's Stationery Office, Crown copyright (License number 100022432).

A	Updated in response to LHA comments.	21/05/25	AH	AJ
Rev.	Description	Date	By	Chkd



-  Civil Engineering
-  Structural Engineering
-  Transport Planning
-  Highways Engineering
-  Building Surveying
-  Geomatics

Hertfordshire | Oxfordshire | Cambridgeshire | Bristol

Client :	Bloor Homes Southern		
Project :	Land South of Mortimers Lane, Fair Oak, Eastleigh		
Title :	Proposed Highway and Cycle Improvements Site 3 General Arrangement		
Engineer :	A. Harper	Date :	July 2024
Director :	A. Jones	Scale :	1:1000 @ A3
Status :	PRELIMINARY		
Drawing No.	8230679/6108		Rev A