



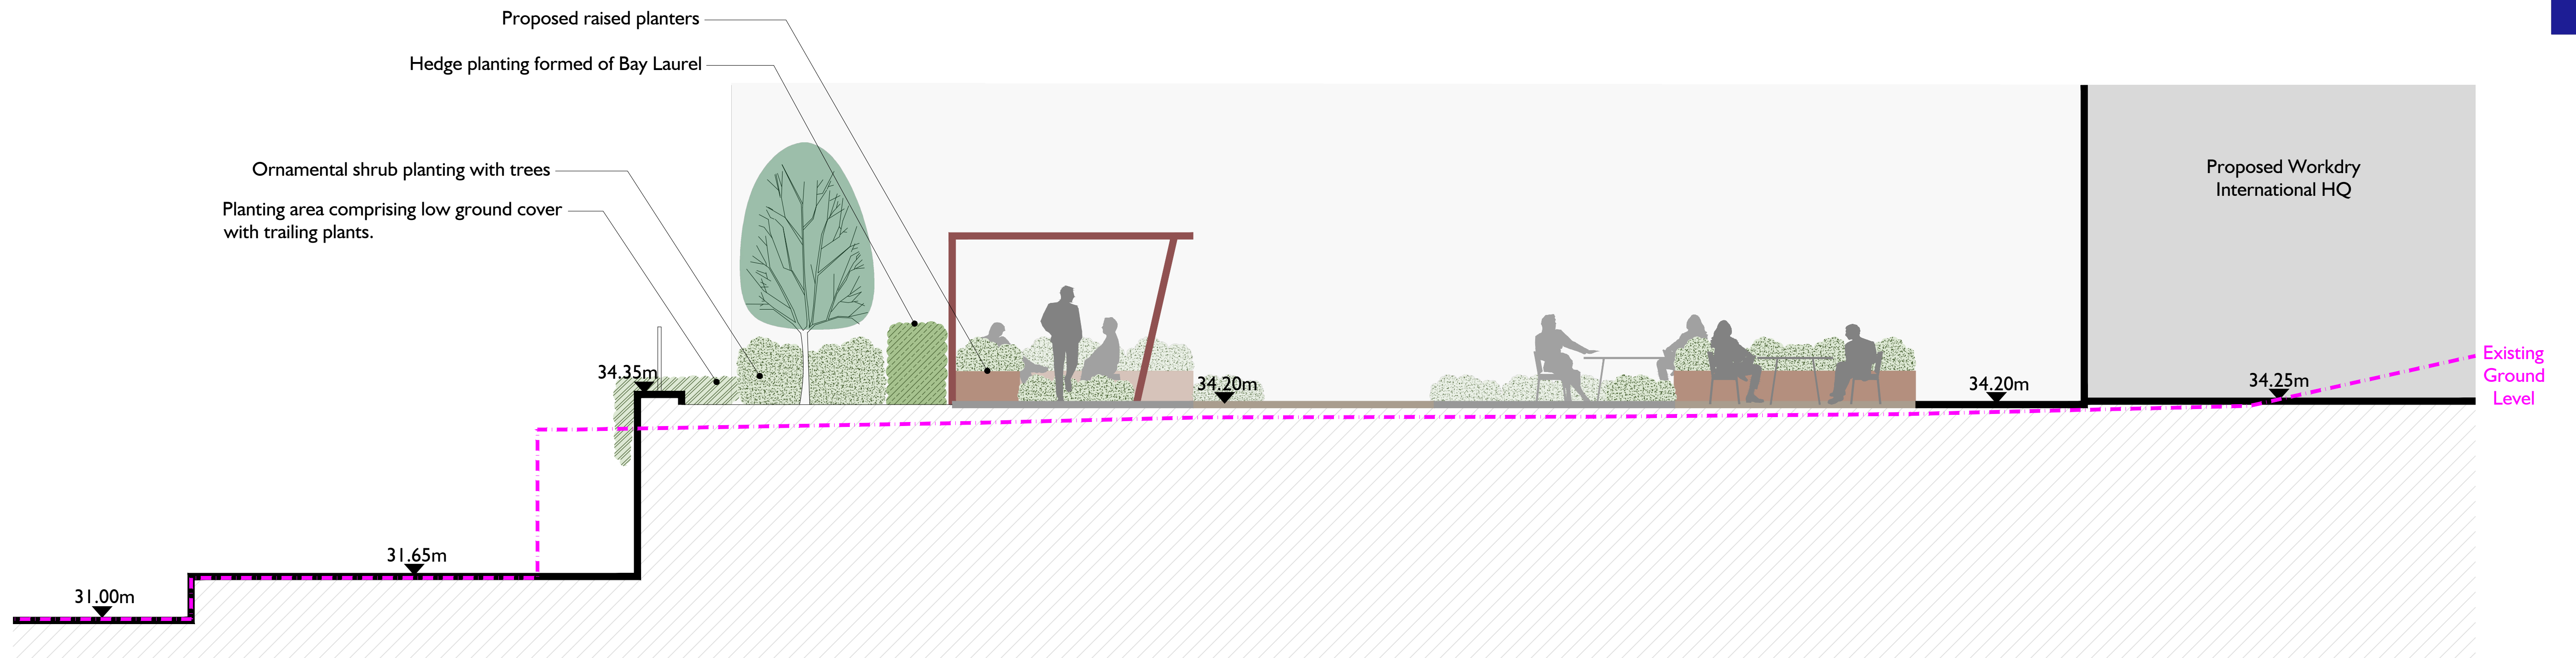


Section AA

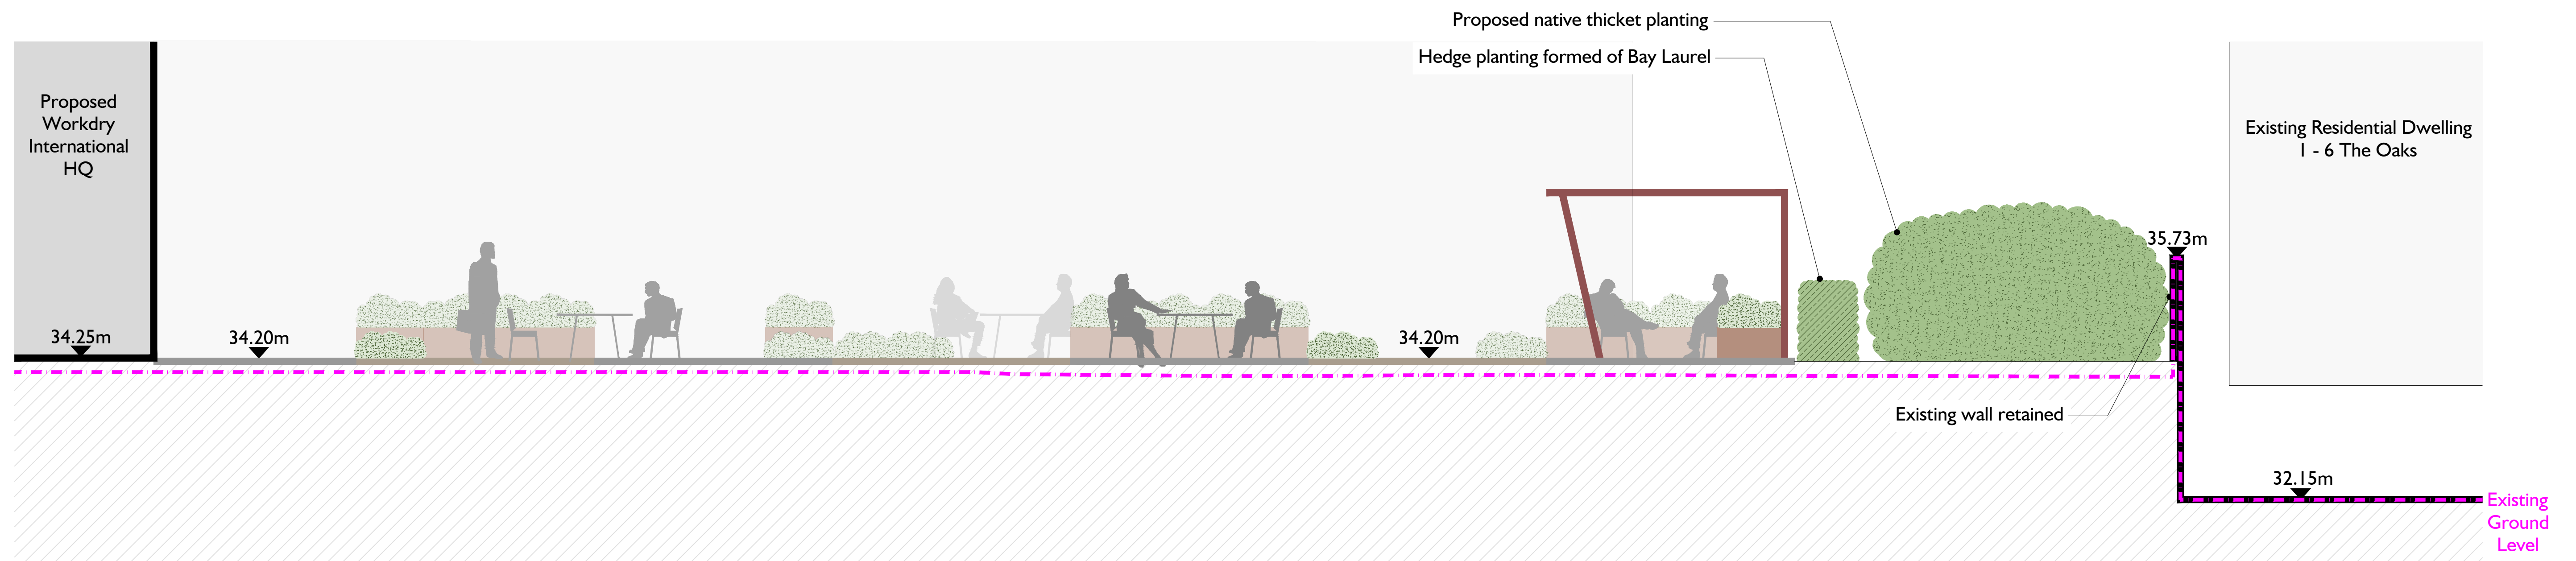

Section BB



GENERAL NOTES:
This drawing is to be read in conjunction with all other relevant disciplines drawings, schedules, specifications and supporting information. Any discrepancies are to be reported to Indigo Landscape Architects Limited and resolution sought prior to proceeding. This drawing is subject to copyright.

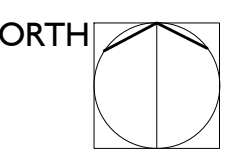

P01	Issued for Planning	2025-10-08	ML	CB
rev	description	date	by	chk

project
WORKDRY INTERNATIONAL HQ

client
BOYLE AND SUMMERS

drawing title
LANDSCAPE SECTIONS

project	org	lvl	type	role	dwg no.	revision	scale
WKDRY-IND-ZZ-DR-L-2000						P01	1:50@A1

TEL: 01722 340140 ENQUIRIES@INDIGOLANDSCAPE.CO.UK WWW.INDIGOLANDSCAPE.CO.UK
INDIGO LANDSCAPE ARCHITECTS LIMITED