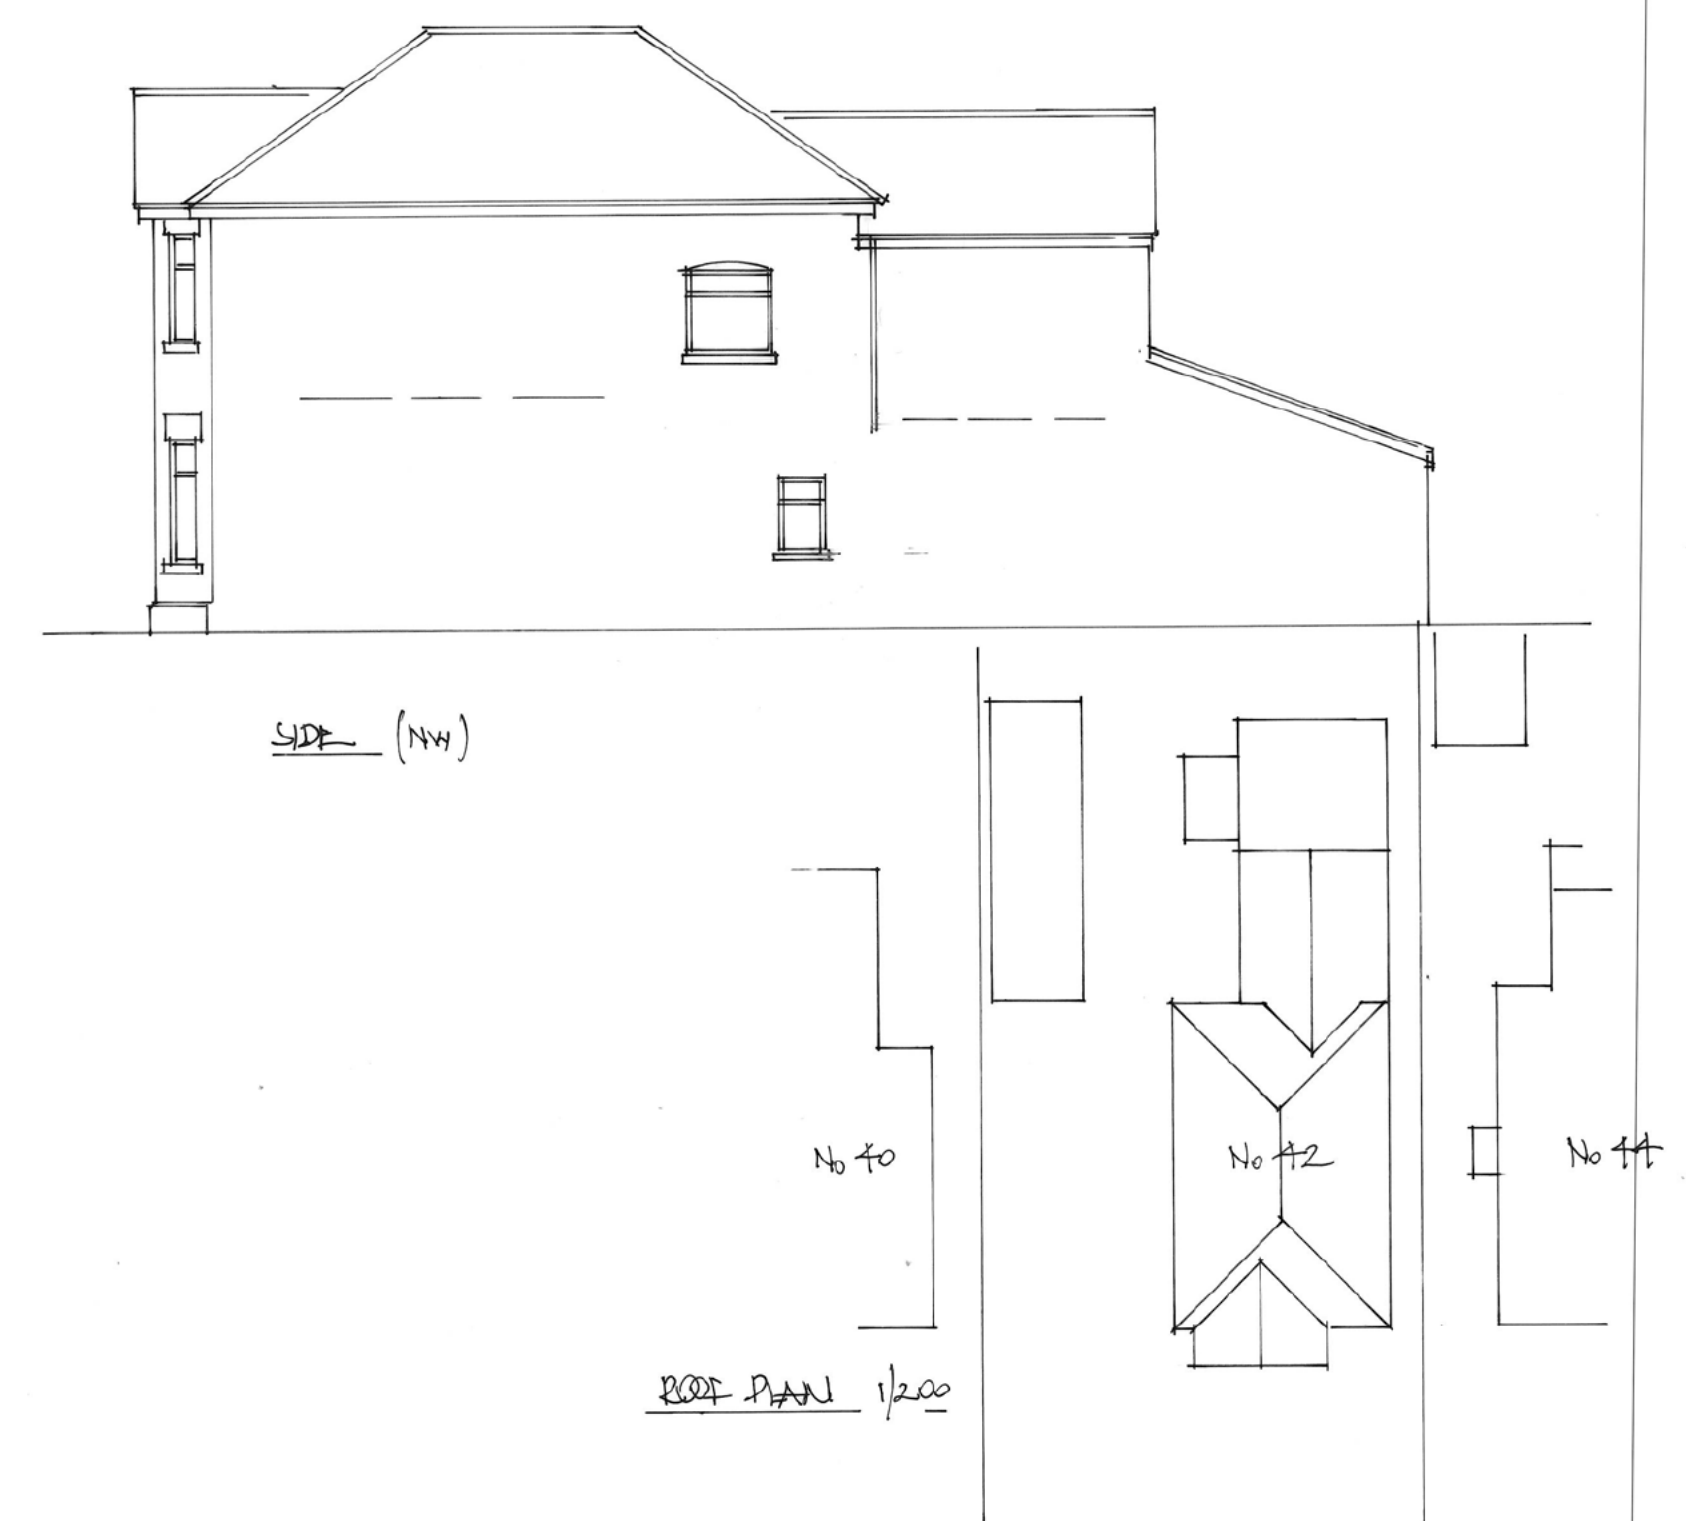
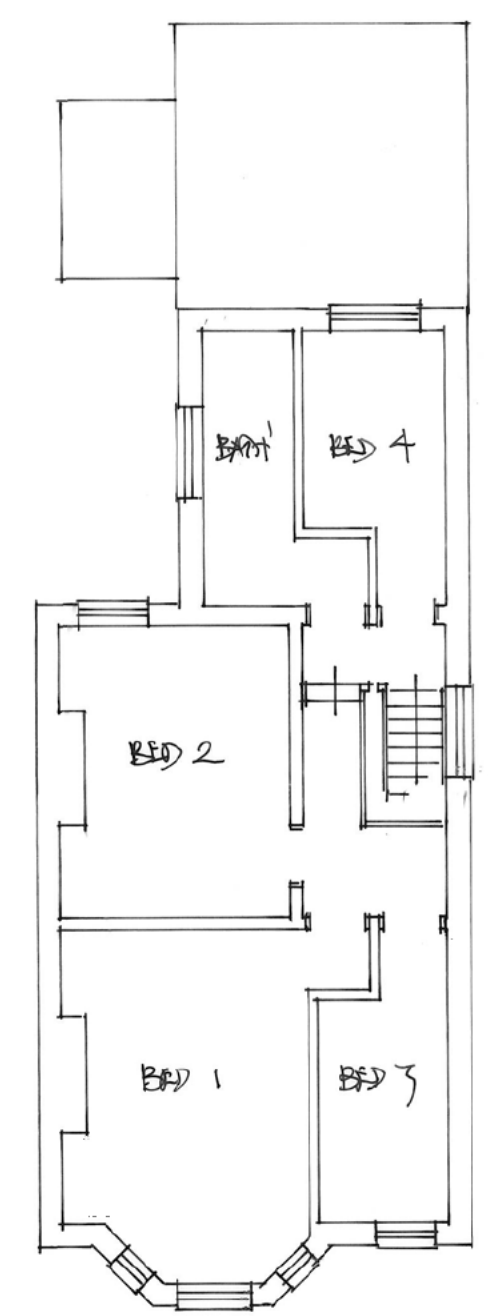
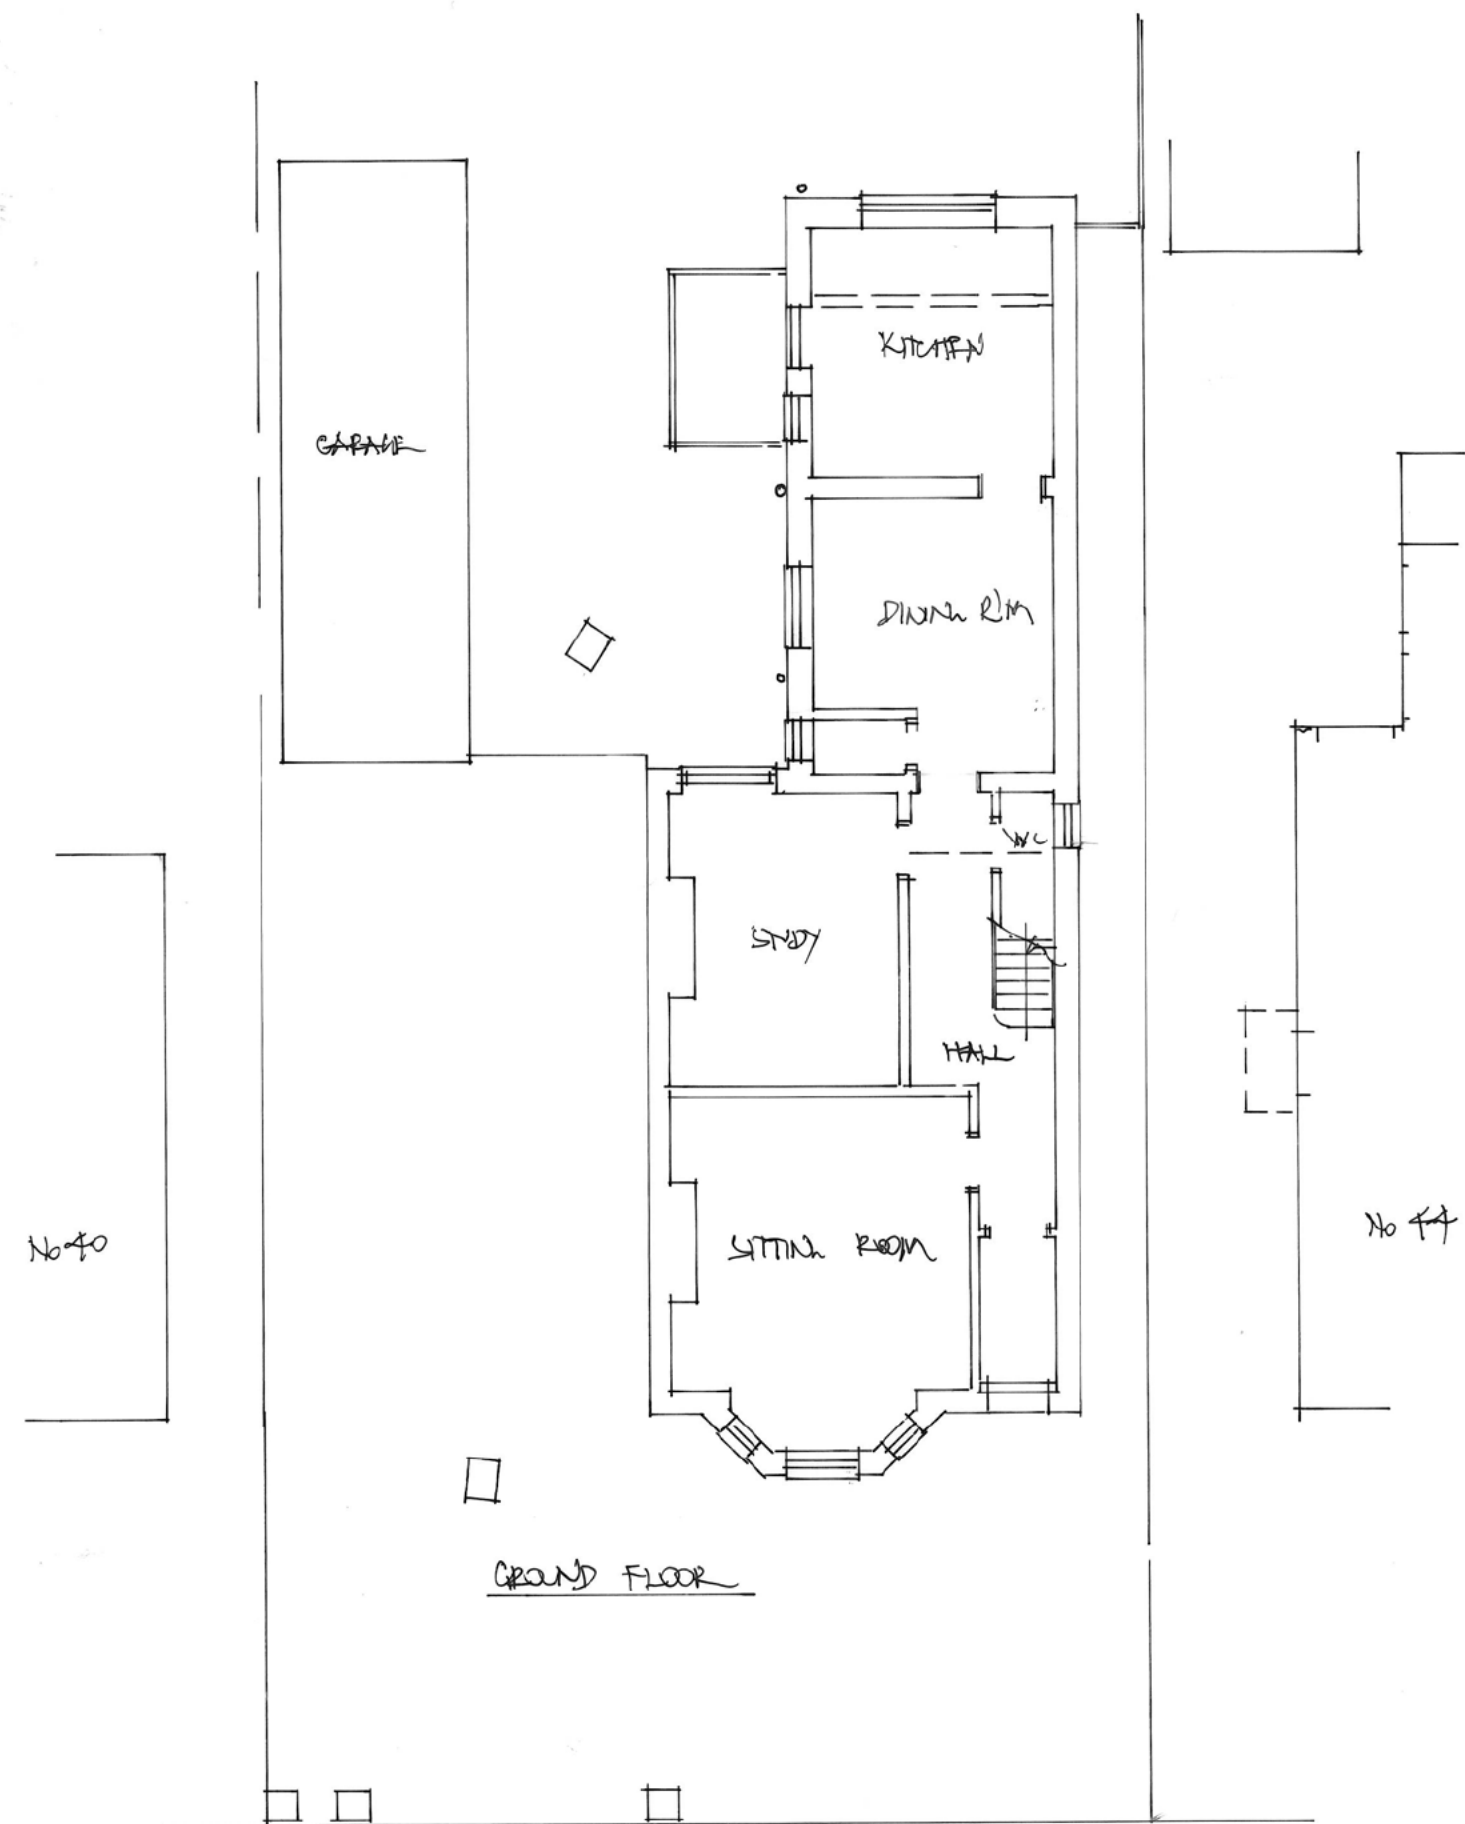
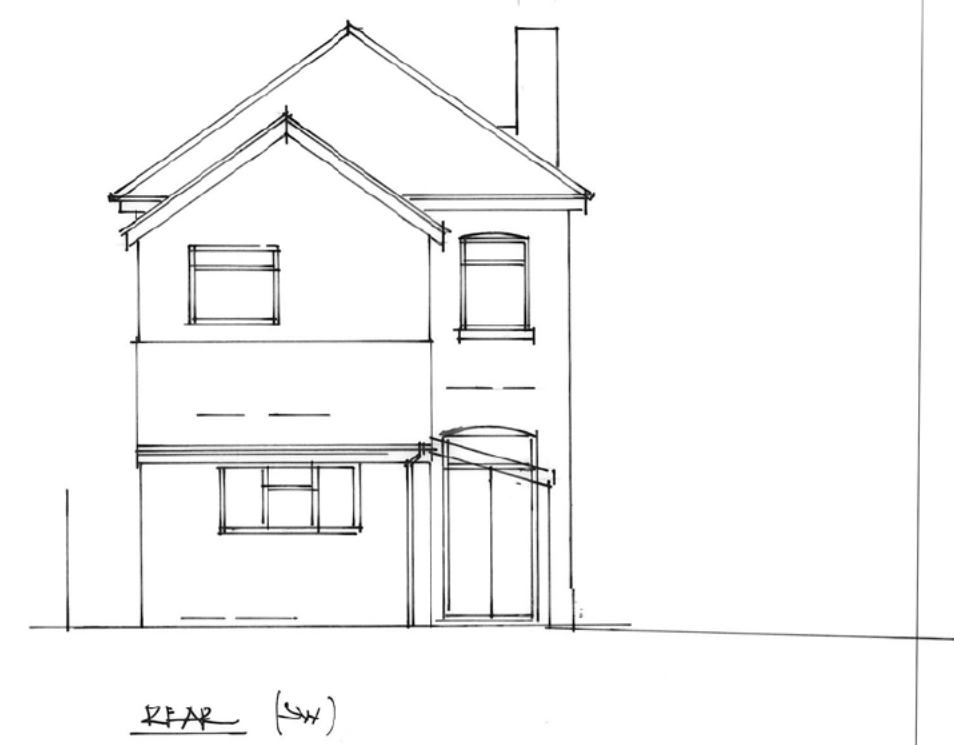
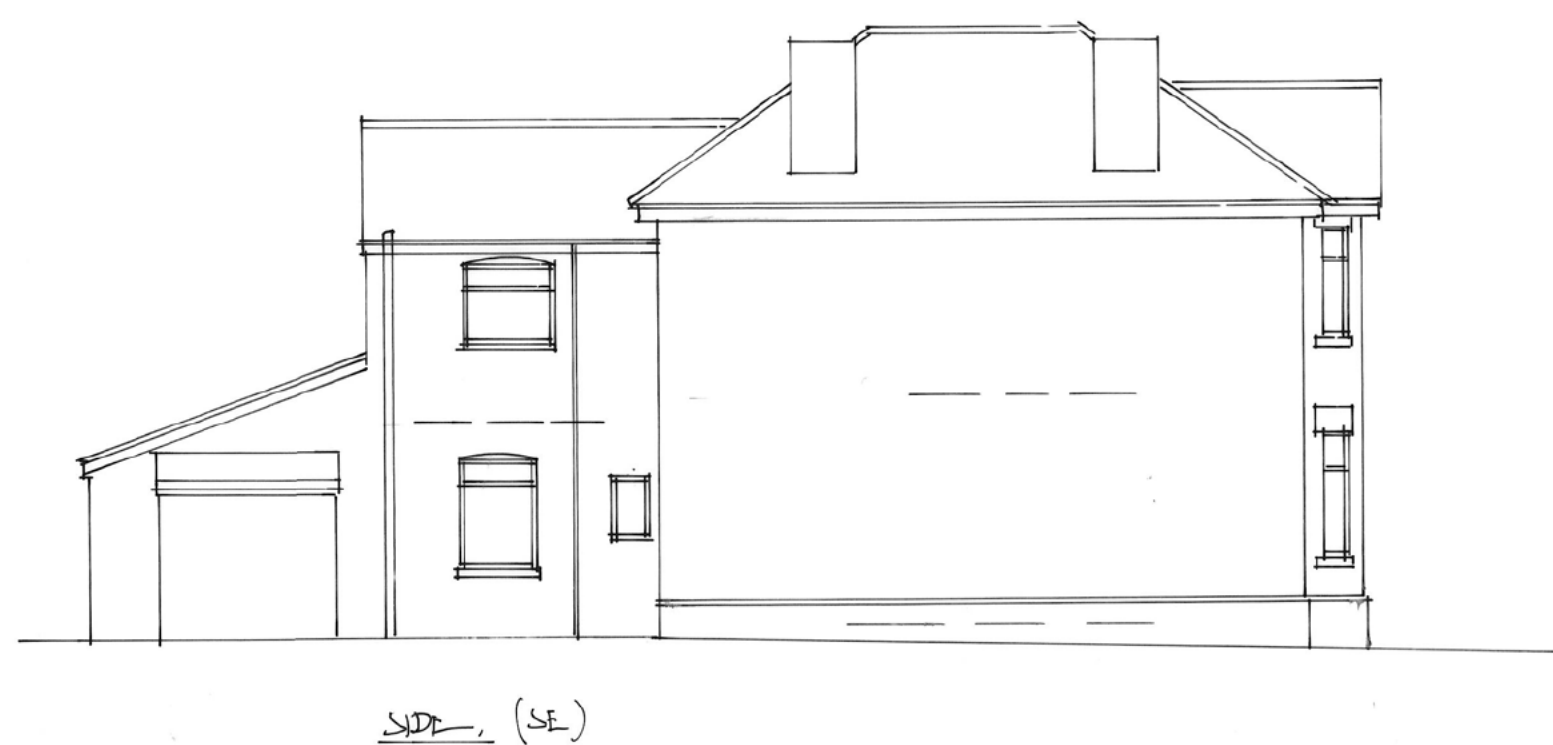


ROBERT H DAVIS FRICS ■ CHARTERED SURVEYOR ■ PROPERTY ■ ARCHITECTURE 3 MIDDLEBRIDGE STREET ■ ROMSEY ■ HAMPSHIRE ■ SO51 8HJ TELEPHONE 01794 515591 ■ FACSIMILE 01794 522119			
42 HURLEY ROAD, CHANDLER'S FORD. AS EXISTING			
SCALE 1/100	DATE NOV 2025	DRAWING NO 2632/01	REVISION 10/10/25
			robertdavis