


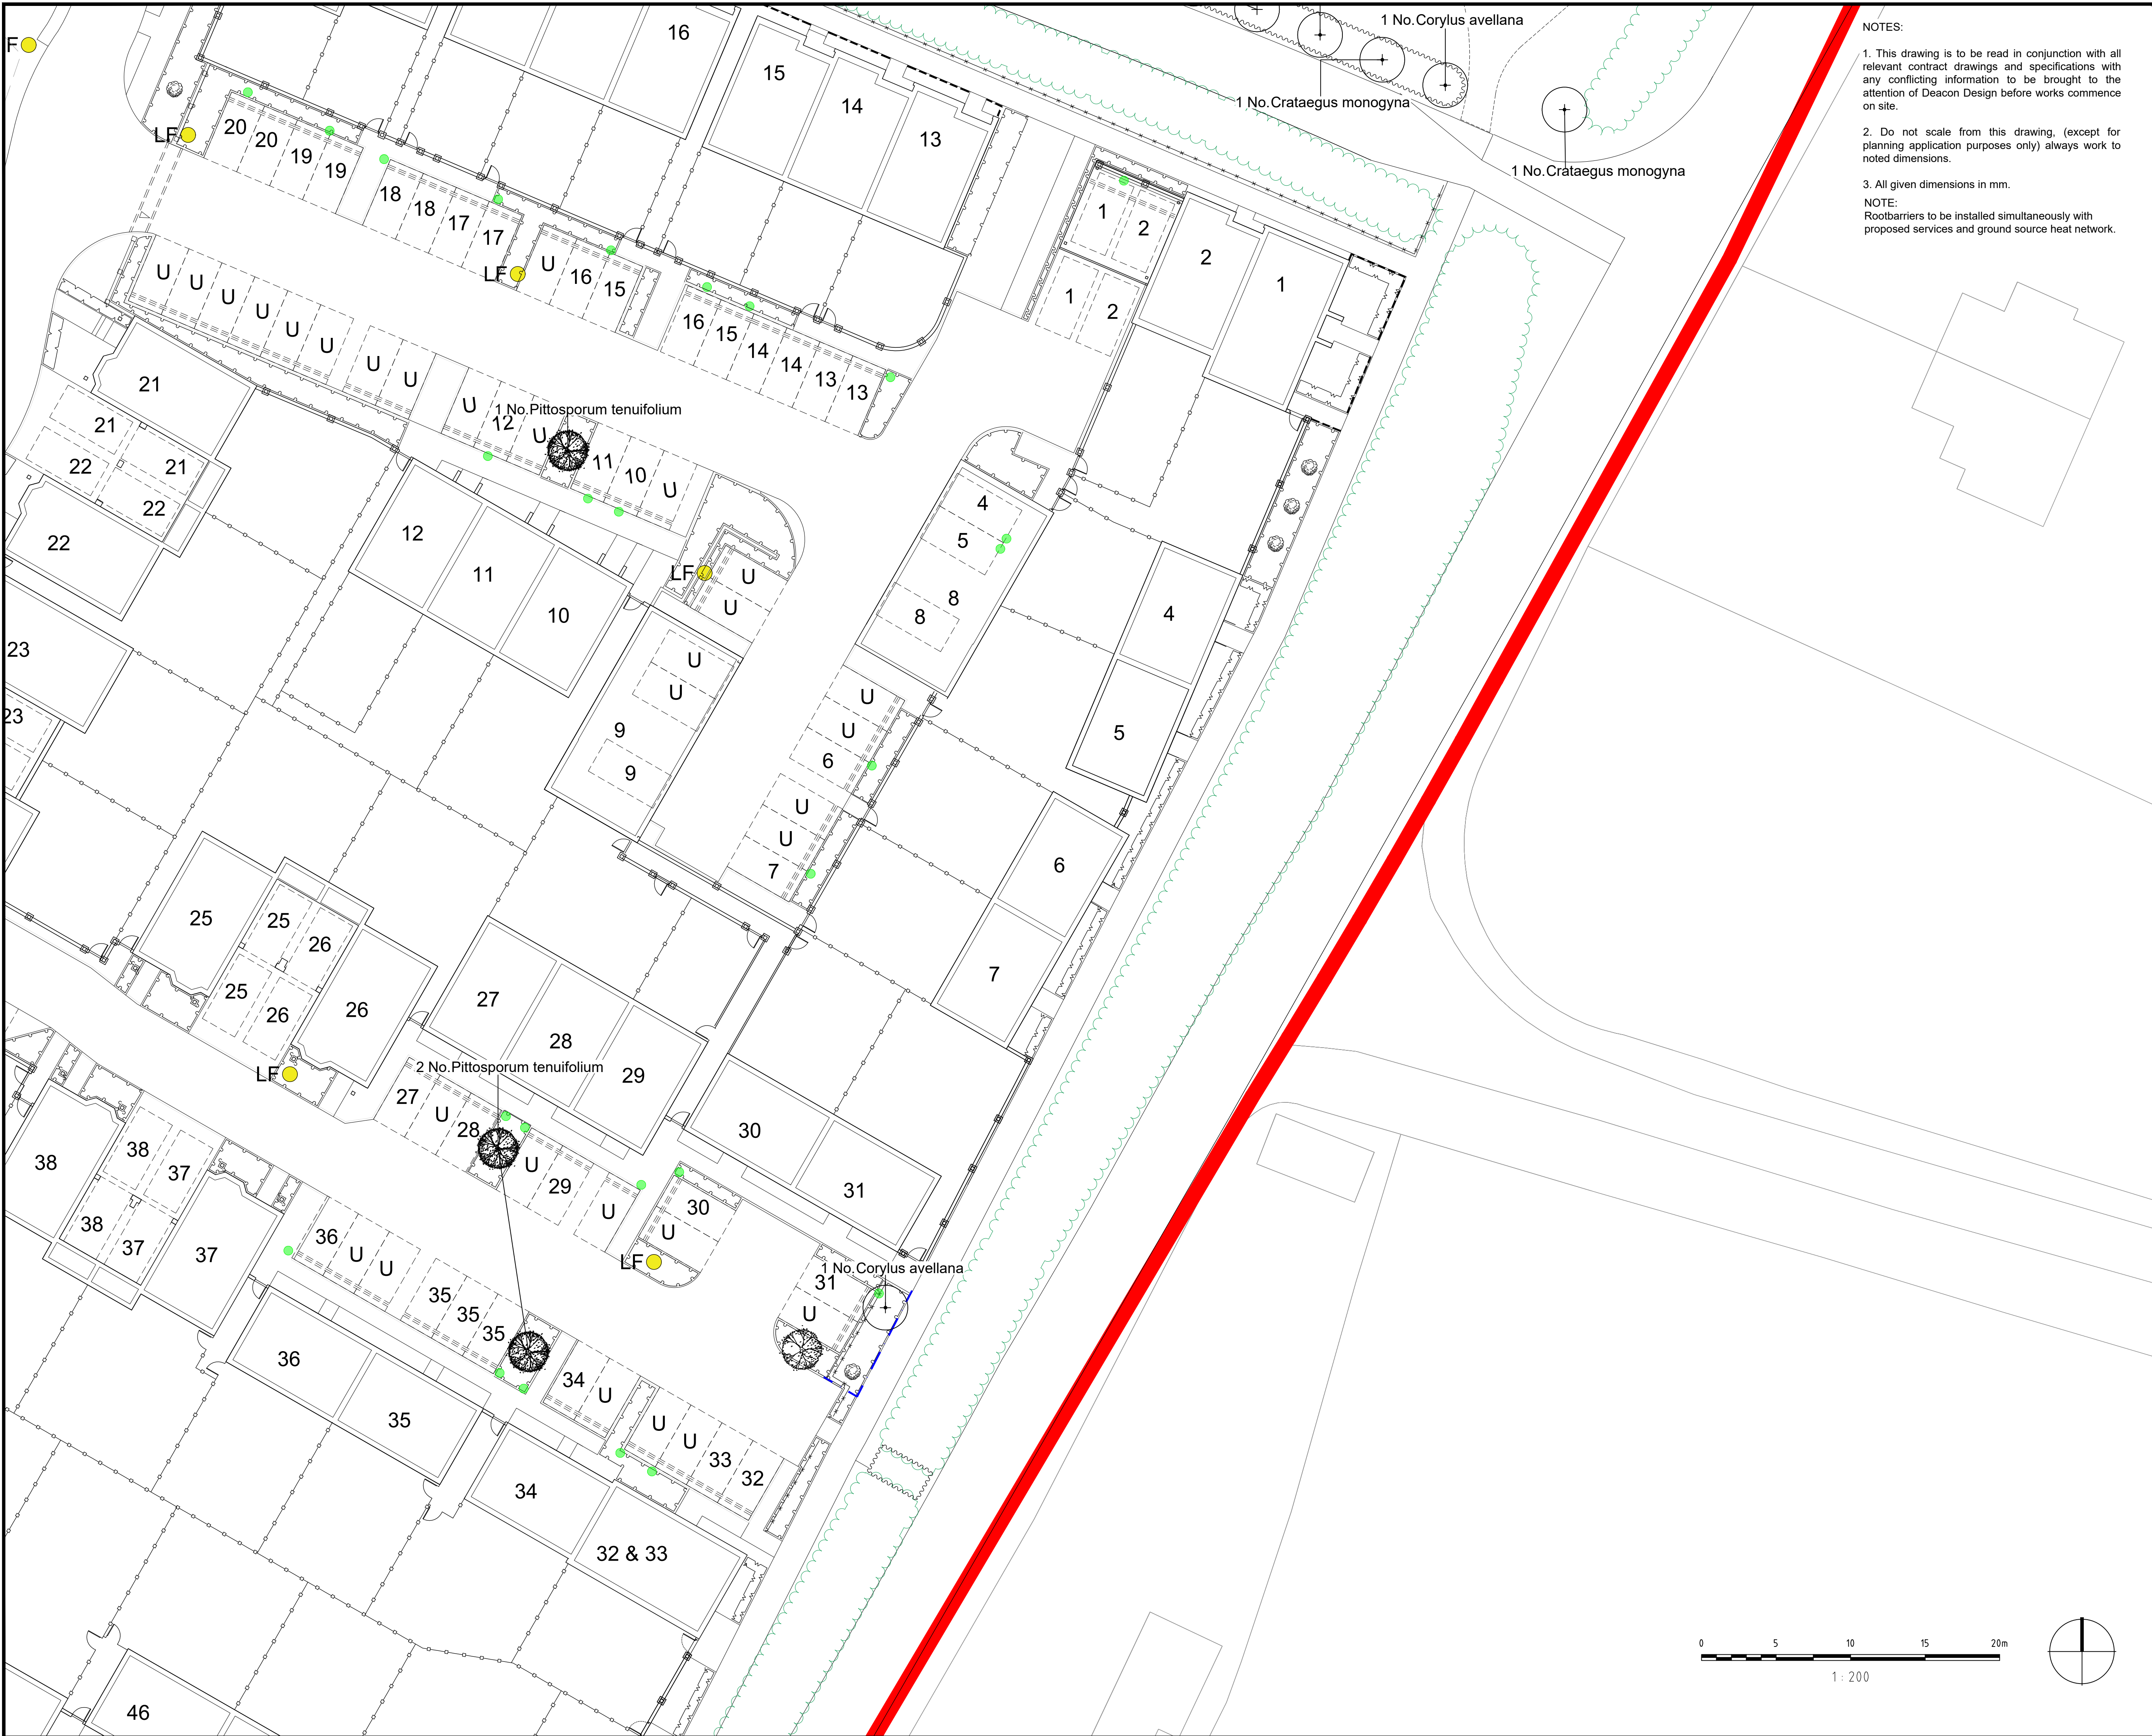

NOTES:


1. This drawing is to be read in conjunction with all relevant contract drawings and specifications with any conflicting information to be brought to the attention of Deacon Design before works commence on site.

2. Do not scale from this drawing, (except for planning application purposes only) always work to noted dimensions.

3. All given dimensions in mm.

NOTE:
Rootbarriers to be installed simultaneously with proposed services and ground source heat network.

- KEY**
- Application Site boundary
- Trees**
- Proposed Tree Planting / Hierarchy
 - Large Tree (10> metres from building)
 - Street Tree (7> metres from building)
 - Small / Garden Tree (3> metres from building)
- Root barrier**
- Proposed root barrier (full extent to be agreed on site with services engineer)
 - Root barrier to be installed alongside services trench works
 - GreenBlue Urban ReRoot 600 for kerb protection and ReRoot 1000 for services or similar and approved
- Soft Landscape**
- Refer to Landscape General Arrangement Plan (DD525L01-04) for further soft landscape details - hedge, shrub planting and grassed areas
- To be read in conjunction with Detailed Tree Planting Schedule dwg. no. DD525L15 & Tree Pit Details dwg. no. DD525D01
- Proposed Lighting**
- Proposed lighting feature (by others)
 - Proposed EV Charging Point (by others)
- Note:** Relevant consultants are responsible for coordinating their proposals with the landscape layout. This includes accounting for proposed tree planting locations and clearly indicating the extent of root barriers where required, to avoid clashes with their designs. Further coordination with proposed services is required at the pre-construction stage.

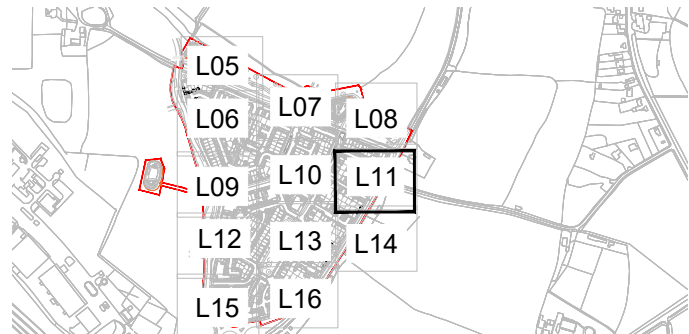

Location Plan
Not to scale

28.10.25	WG	Layout Review - Trees & Landscape, Additional beds	R4	MM
22.09.25	WG	Layout Review - Trees & Landscape	R3	MM
13.10.23	GT	Issued Final for Tender	R2	MG

DATE	DRAWN	DESCRIPTION OF REVISION	REVISION LETTER	CHECKED BY
------	-------	-------------------------	-----------------	------------

DRAWING STATUS
FOR TENDER

DEACON DESIGN
Landscape Architecture | Masterplanning | Urban Design
12a The Square, Wickham, Hampshire PO17 5JQ
www.deacondesign.co.uk | info@deacondesign.co.uk
Copyright Deacon Design Ltd

PROJECT TITLE:
One Horton Heath, Lower Acre

PROJECT NUMBER: DD525
PLOT DATE: 20.01.23

DRAWING SCALE: 1:200
APPROVED BY: MG

PAPER SIZE: A1
DRAWN BY: GT

DRAWING TITLE:
Tree Planting Strategy Plan
Page 7 of 12

DRAWING NUMBER: DD525L11
REVISION LETTER: R4

DRAWING FILE LOCATION:
Z:\Deacon Design\1d Dropbox\03 PROJECTS 500\One Horton Heath, Lower Acre\04-Drawings\Autocad-Keycaps\1-Landscape Dwgs\DD525L05-16_Tree Planting Strategy Plan.dwg

