


- Artificial grass
total area 159.64 sq m
- Beige soft pour
total area 88.32 sq m
- 1800mm high green
wire mesh fence
- 1200mm high green wire mesh
fence on 1200mm retaining wall
- 1800mm high timber
close boarded fence
planed smooth to give
a child-friendly surface
and splinter free
- Door Barrier - Upright treated
timber post.
- Low level (circa 1m)
picket fence
- Proposed Electrical Key
- LED signage light strip
- Shielded downward facing LED light
- Downward facing LED floor lighting
- Column/ bollard light (down lighter)
- Downlighters mounted to the soffit
- Refer to Drawing 180 for
positioning of emergency lighting

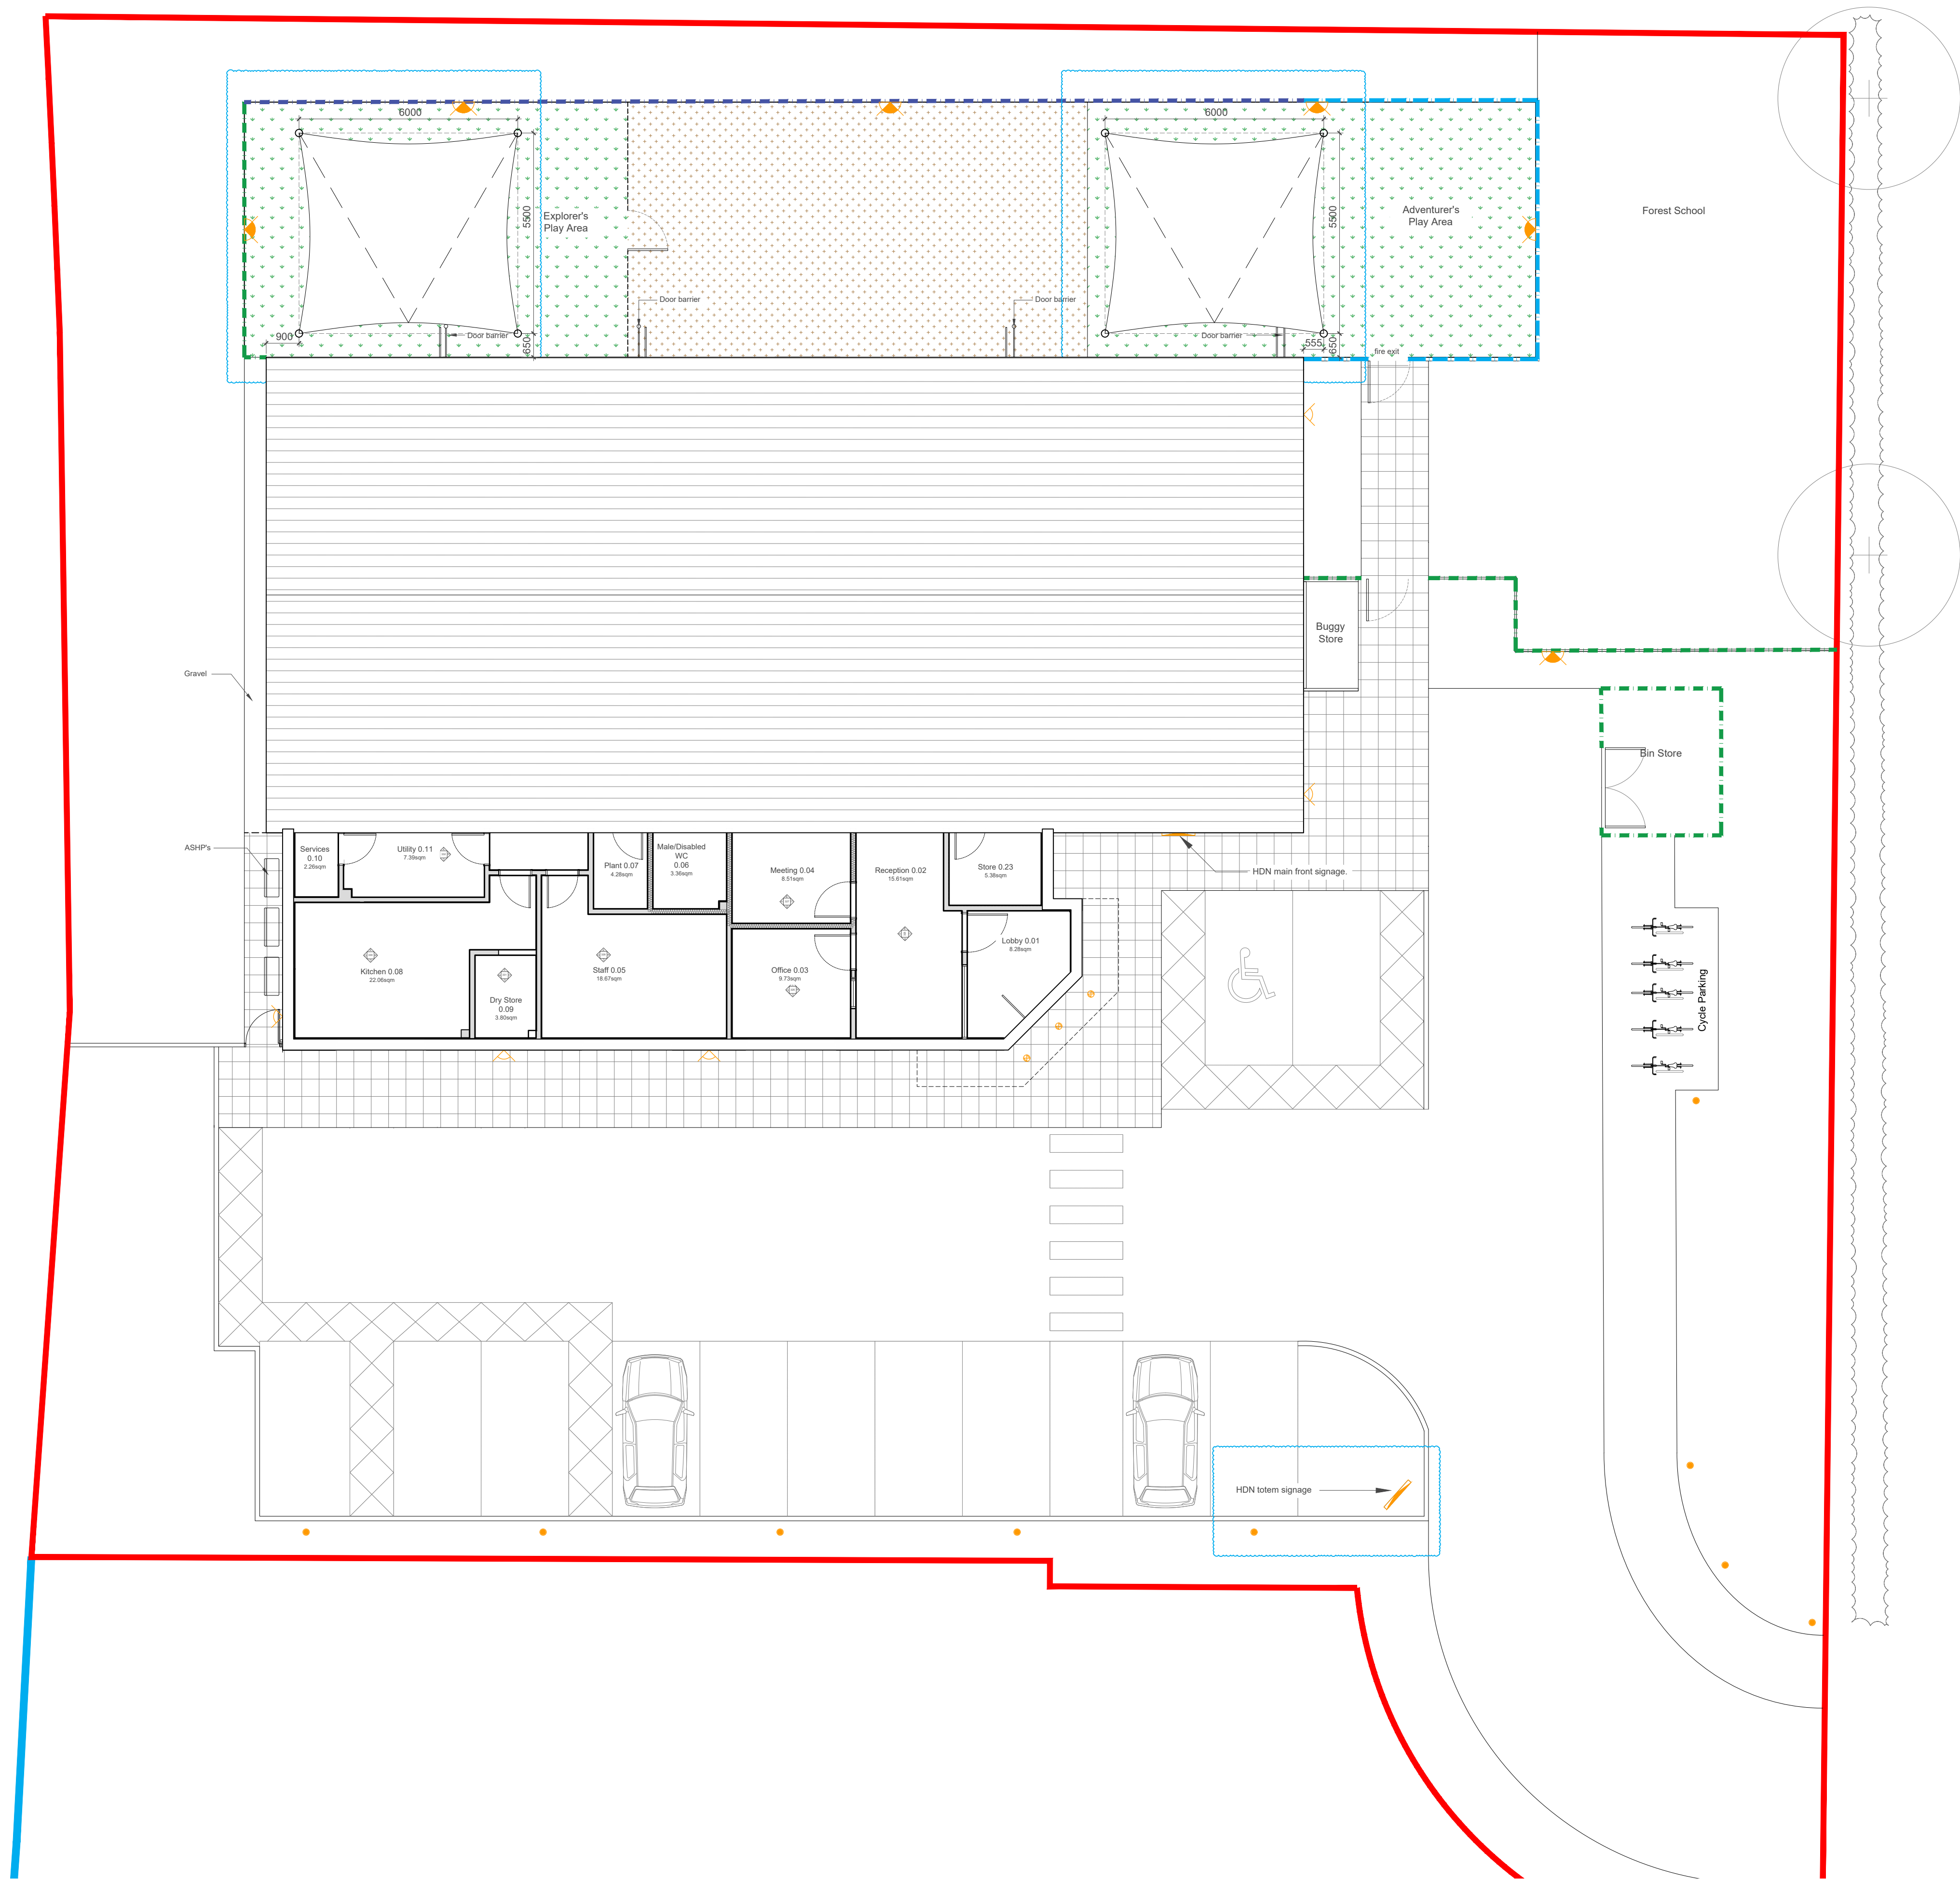

0 1 2 3 4 5 6 7 8 9 10 metres

The title, copyright and confidential information in this document belongs to Orme Limited, all rights reserved. All dimensions to be checked on site before work commences and any discrepancies reported to the Architect immediately. This drawing is to be read in conjunction with other documents issued by the Architect.

orme

HDN Boorley Green

revision	drawn/check	date	title	Proposed Site Plan
A - Updates to landscaping and electrical	IT/SW	07.01.25	date	16.08.24
B - Updates to electrical	SW	28.02.25	scale	1:100@A1
C - Updated landscaping	IT/SW	20.06.25		MLG/SW
D - Canvas sails and totem sign added.	SW	23.08.25		
E - Canvas sails updated and sign adjusted	IT/SW	05.09.25	drg	1142/100 rev F
F - Dimensions updated	IT/SW	15.09.25		Construction

Mill Farm Barns, Tuckers Lane, Baltonsborough, Glastonbury, BA6 8RH :: 101458.445100 :: info@orme-architecture.com