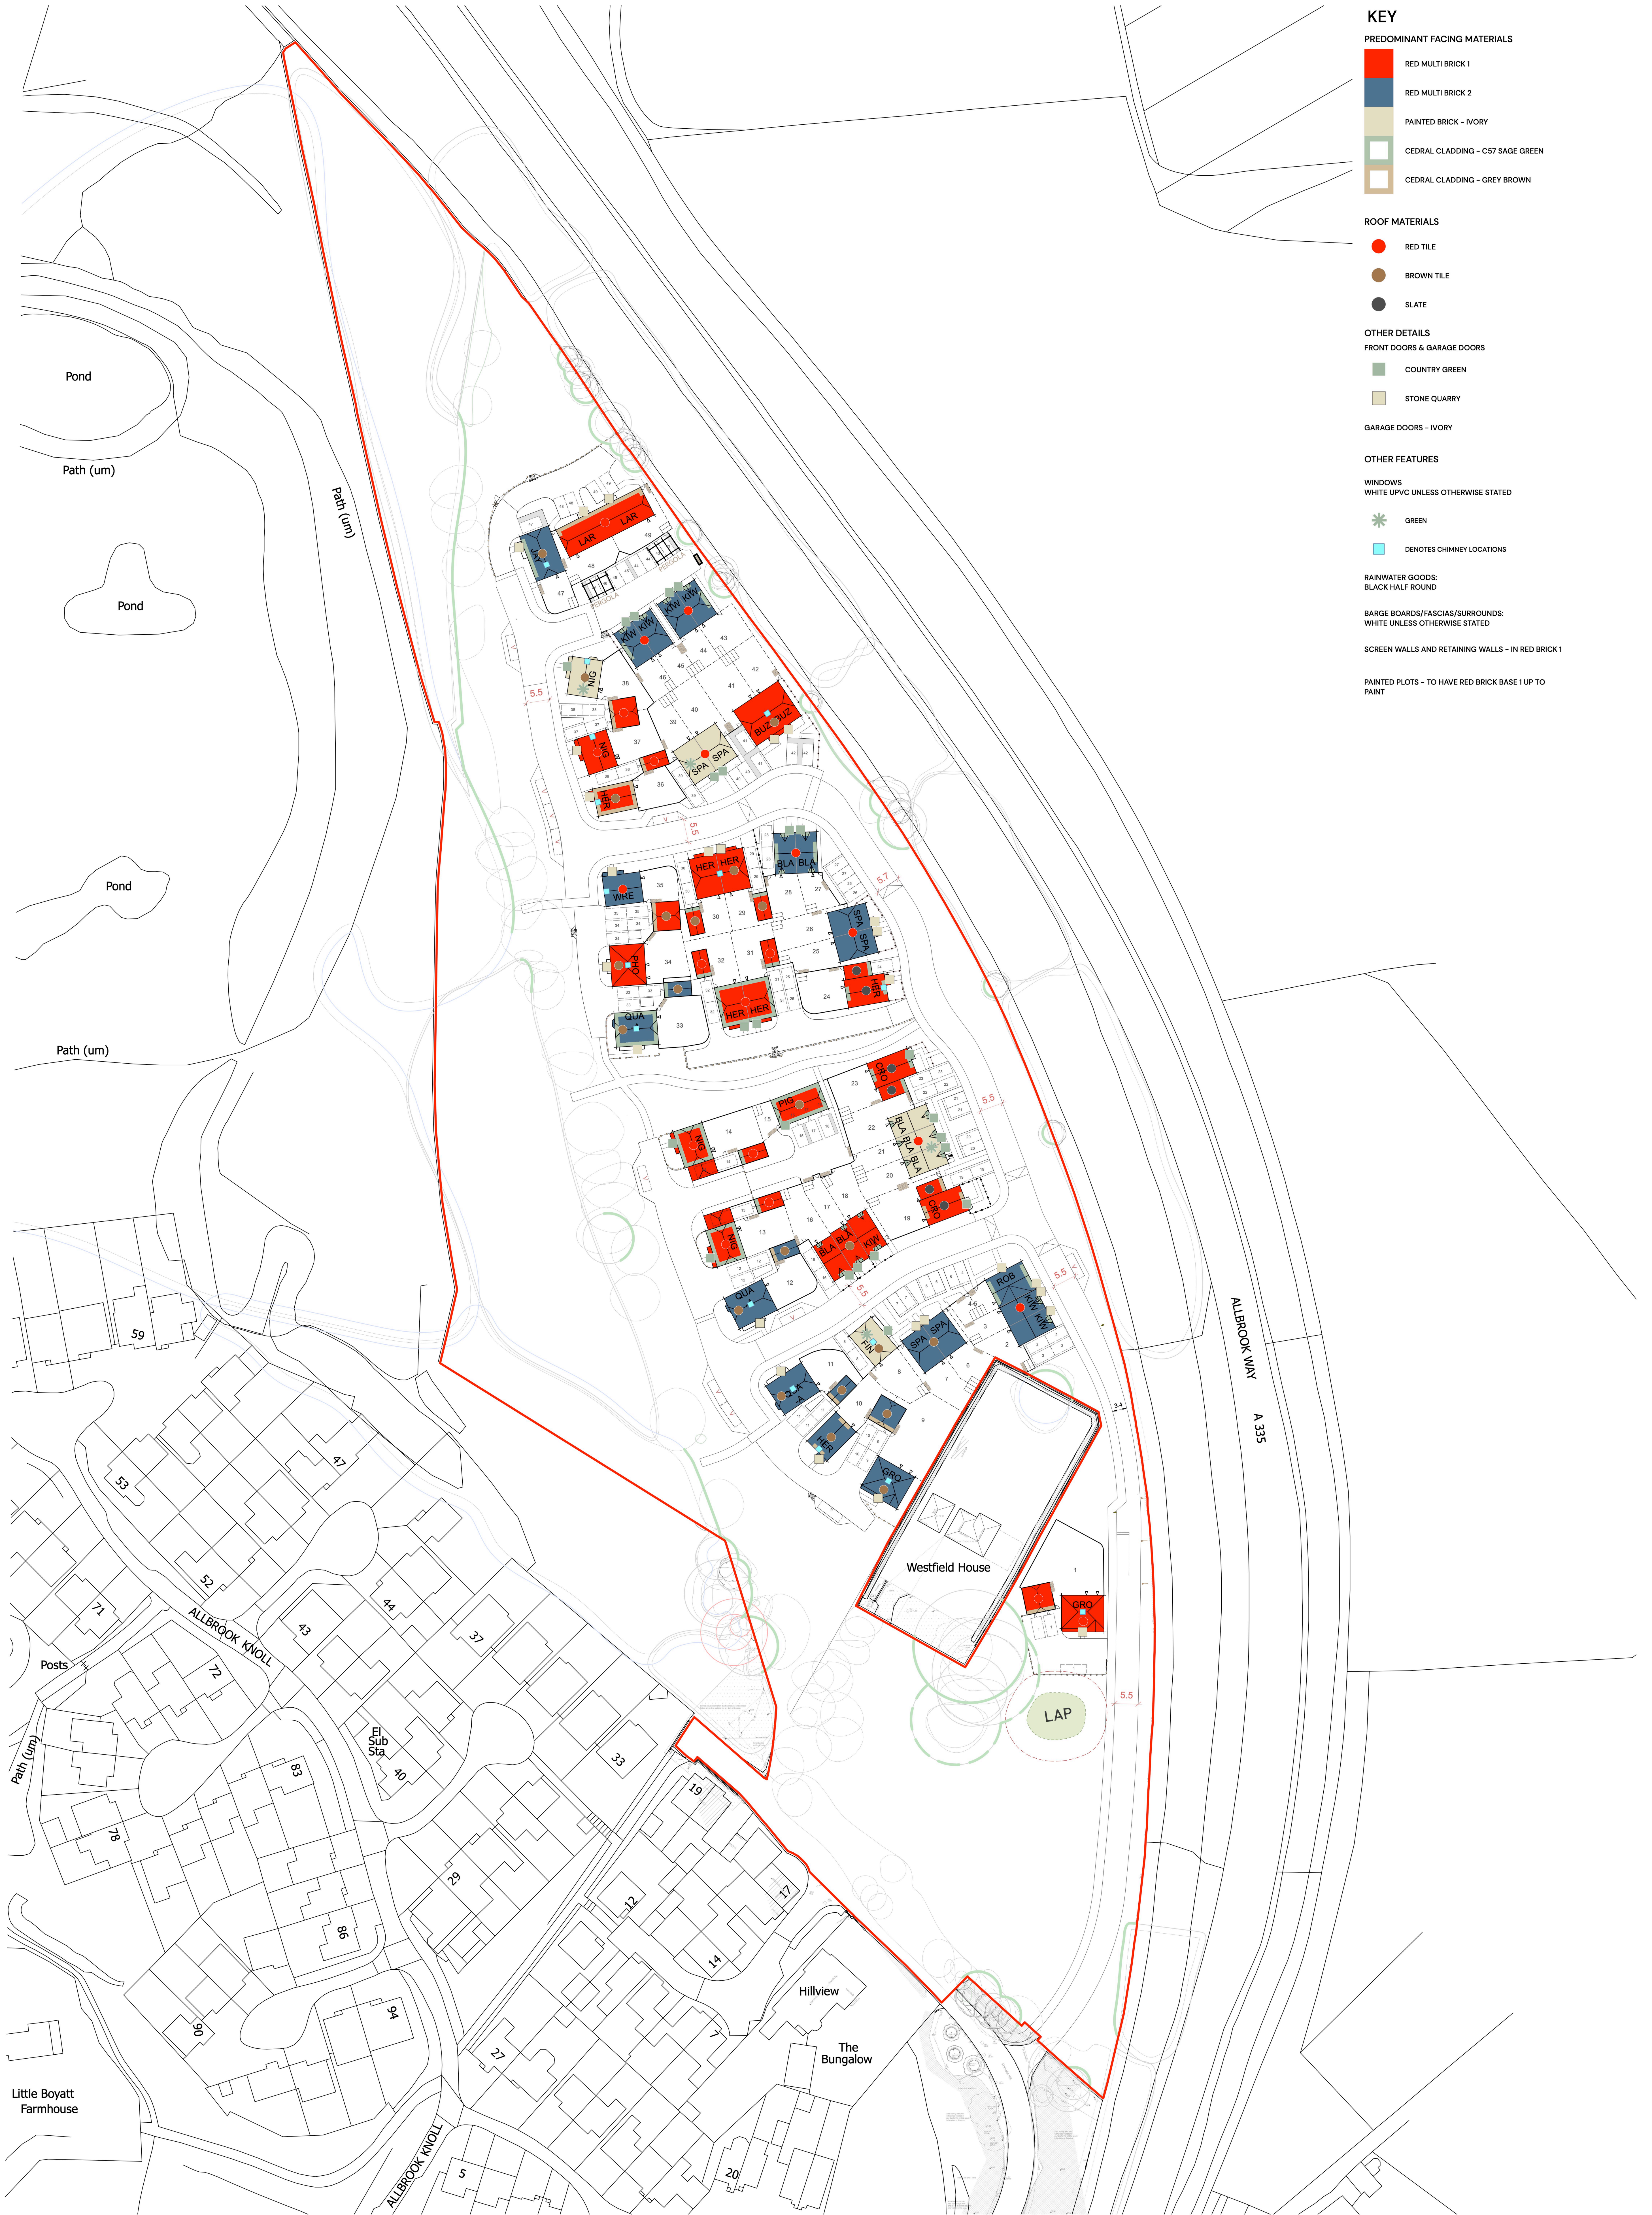


LAND WEST OF ALLBROOK WAY, EASTLEIGH - MATERIALS PLAN