





proposed south east elevation




proposed north east elevation

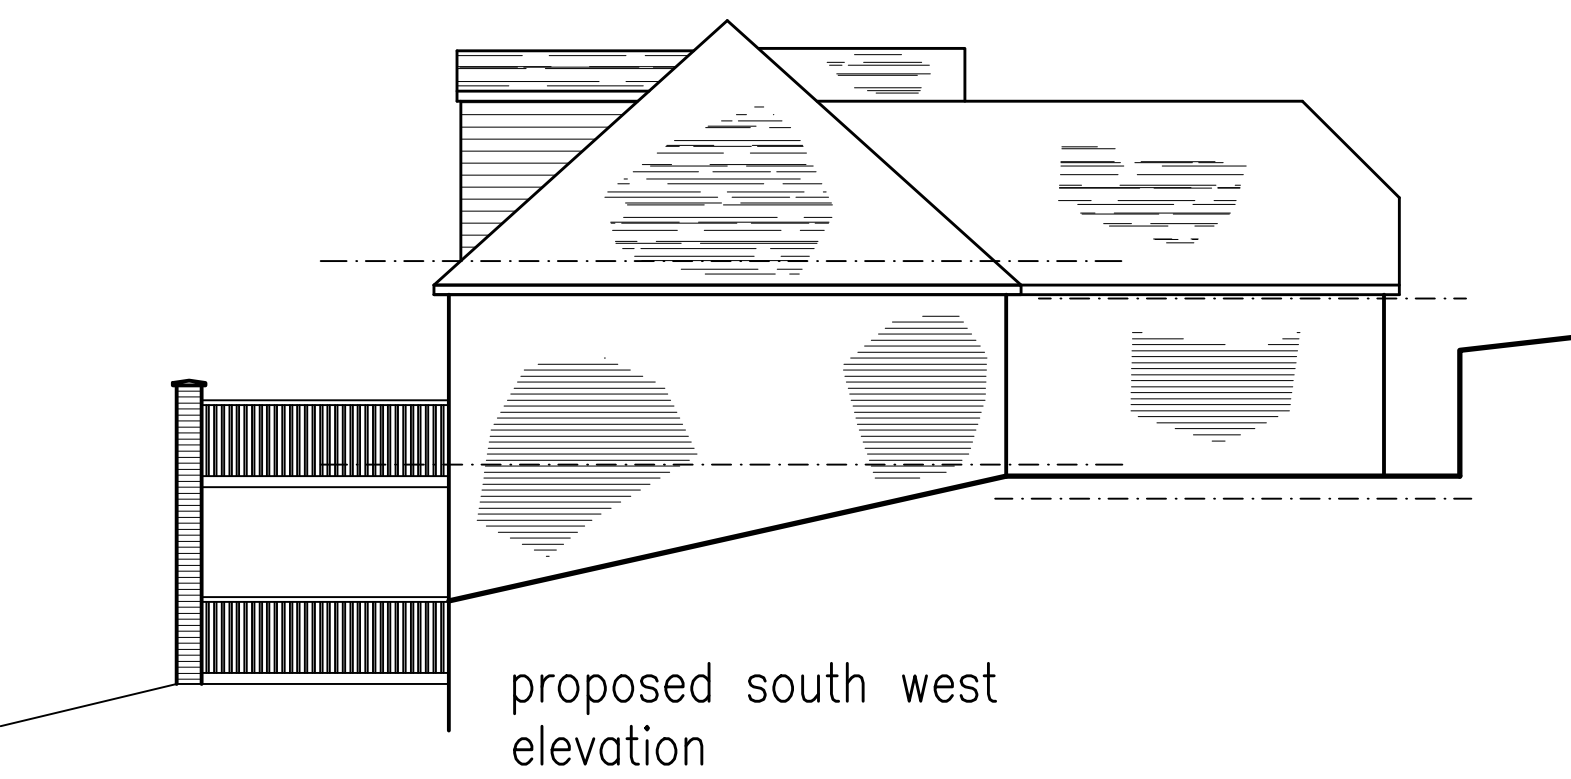


proposed south west elevation

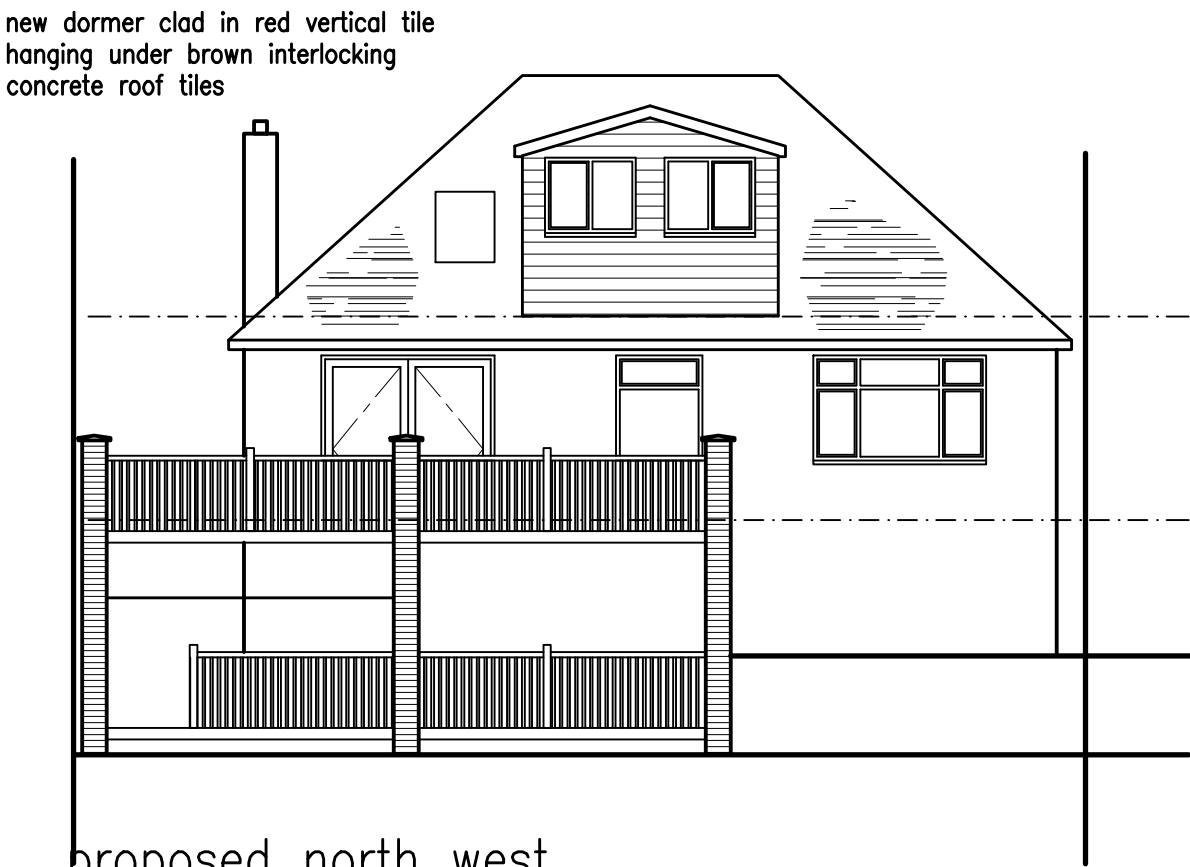


proposed north west elevation

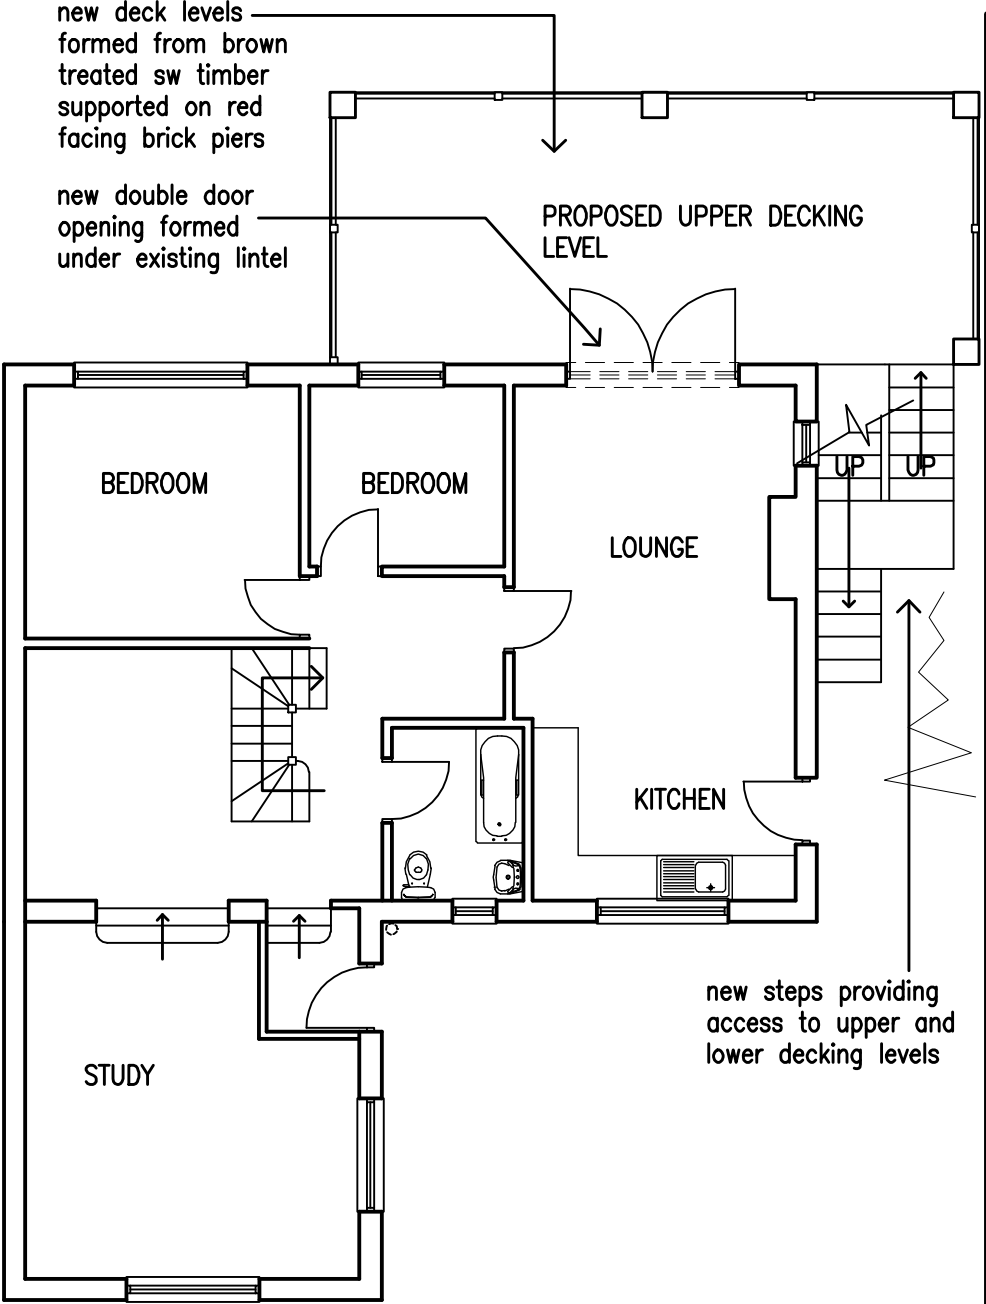


proposed ground floor plan

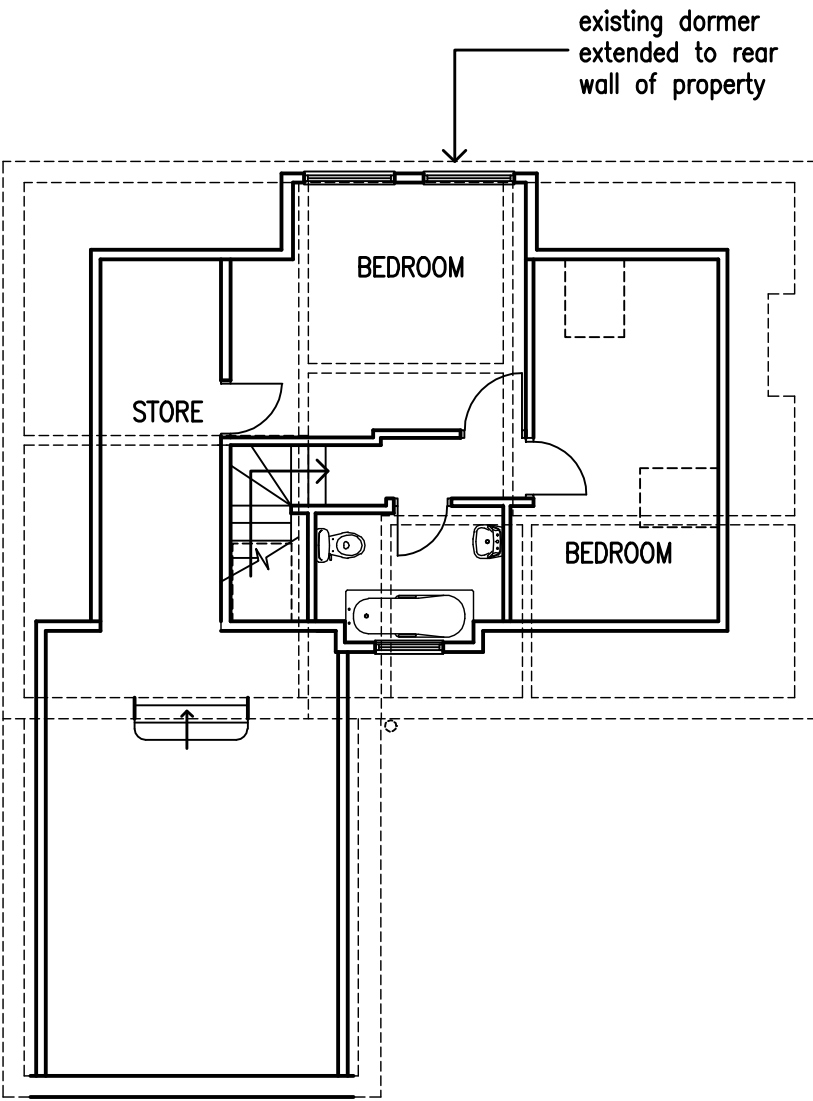

proposed first floor plan

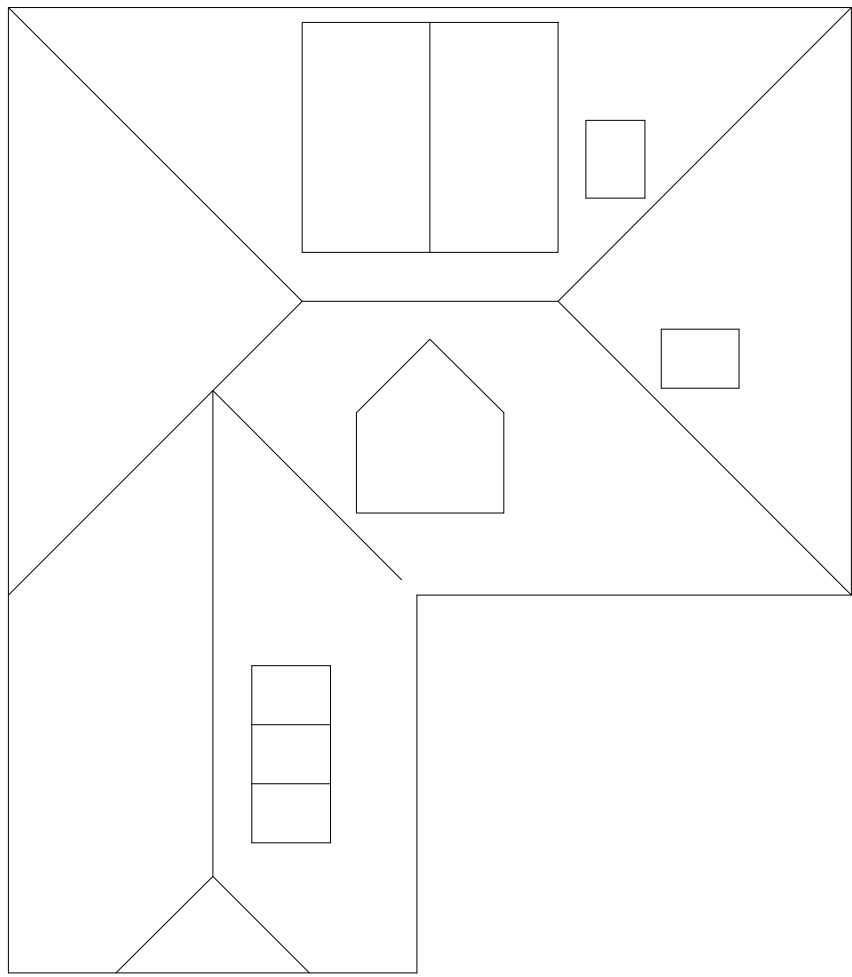

proposed roof plan

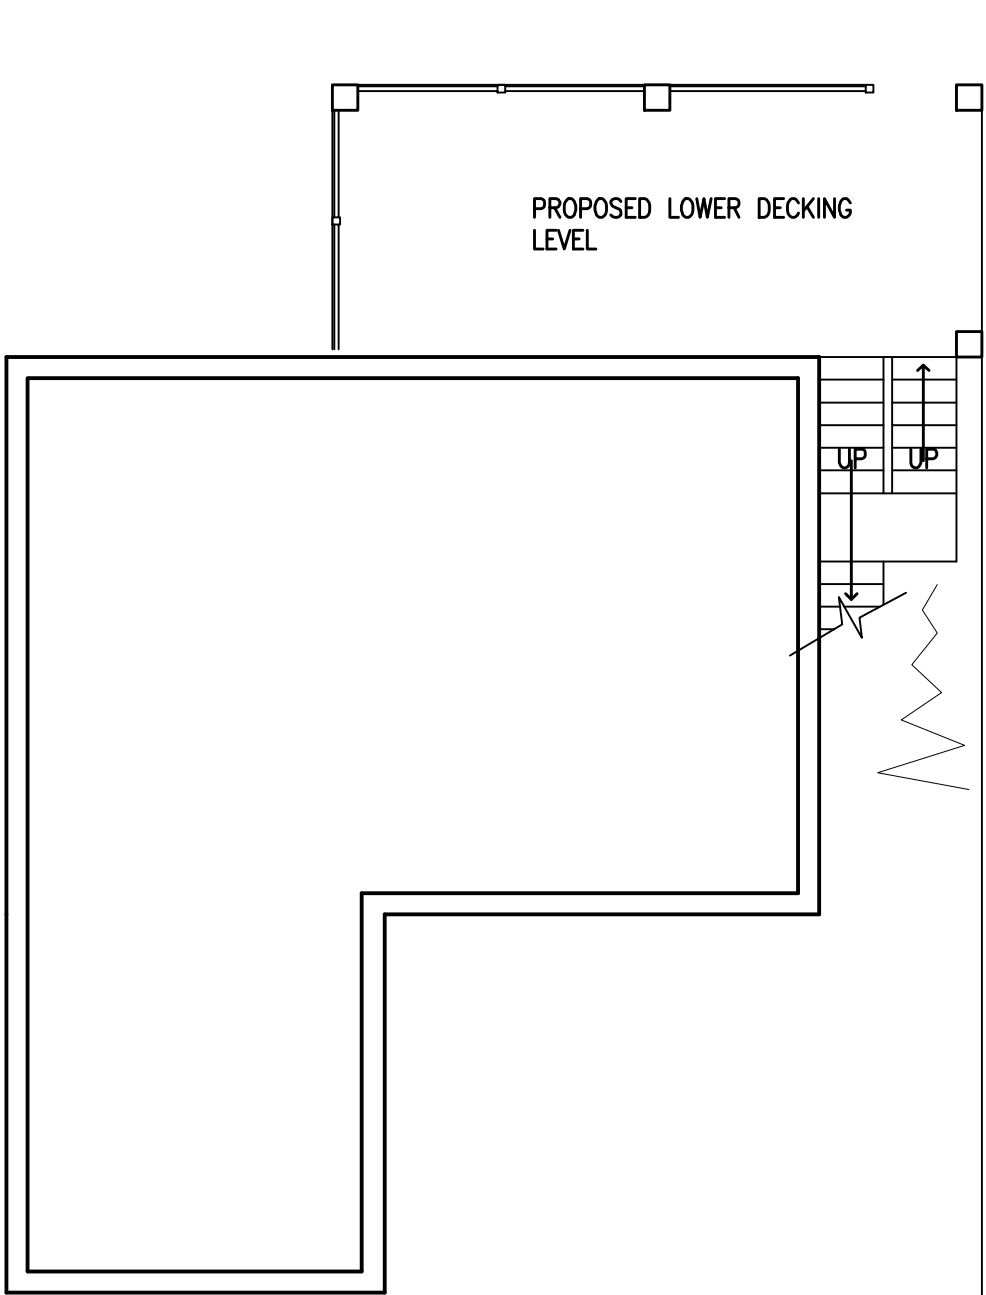

proposed "lower" ground floor plan

REVISION	DATE
A TITLE OF NORTH WEST ELEVATION AMENDED	
19.11.25	

MR C J SHEPPERD
HILLCROFT
LONG LANE
BURSLEDON

PROPOSED
REAR RAISED DECKING AREAS
EXISTING REAR DORMER EXTENDED

DATE	SCALE
SEPT 2025	1:100

D0101	A
-------	---

