

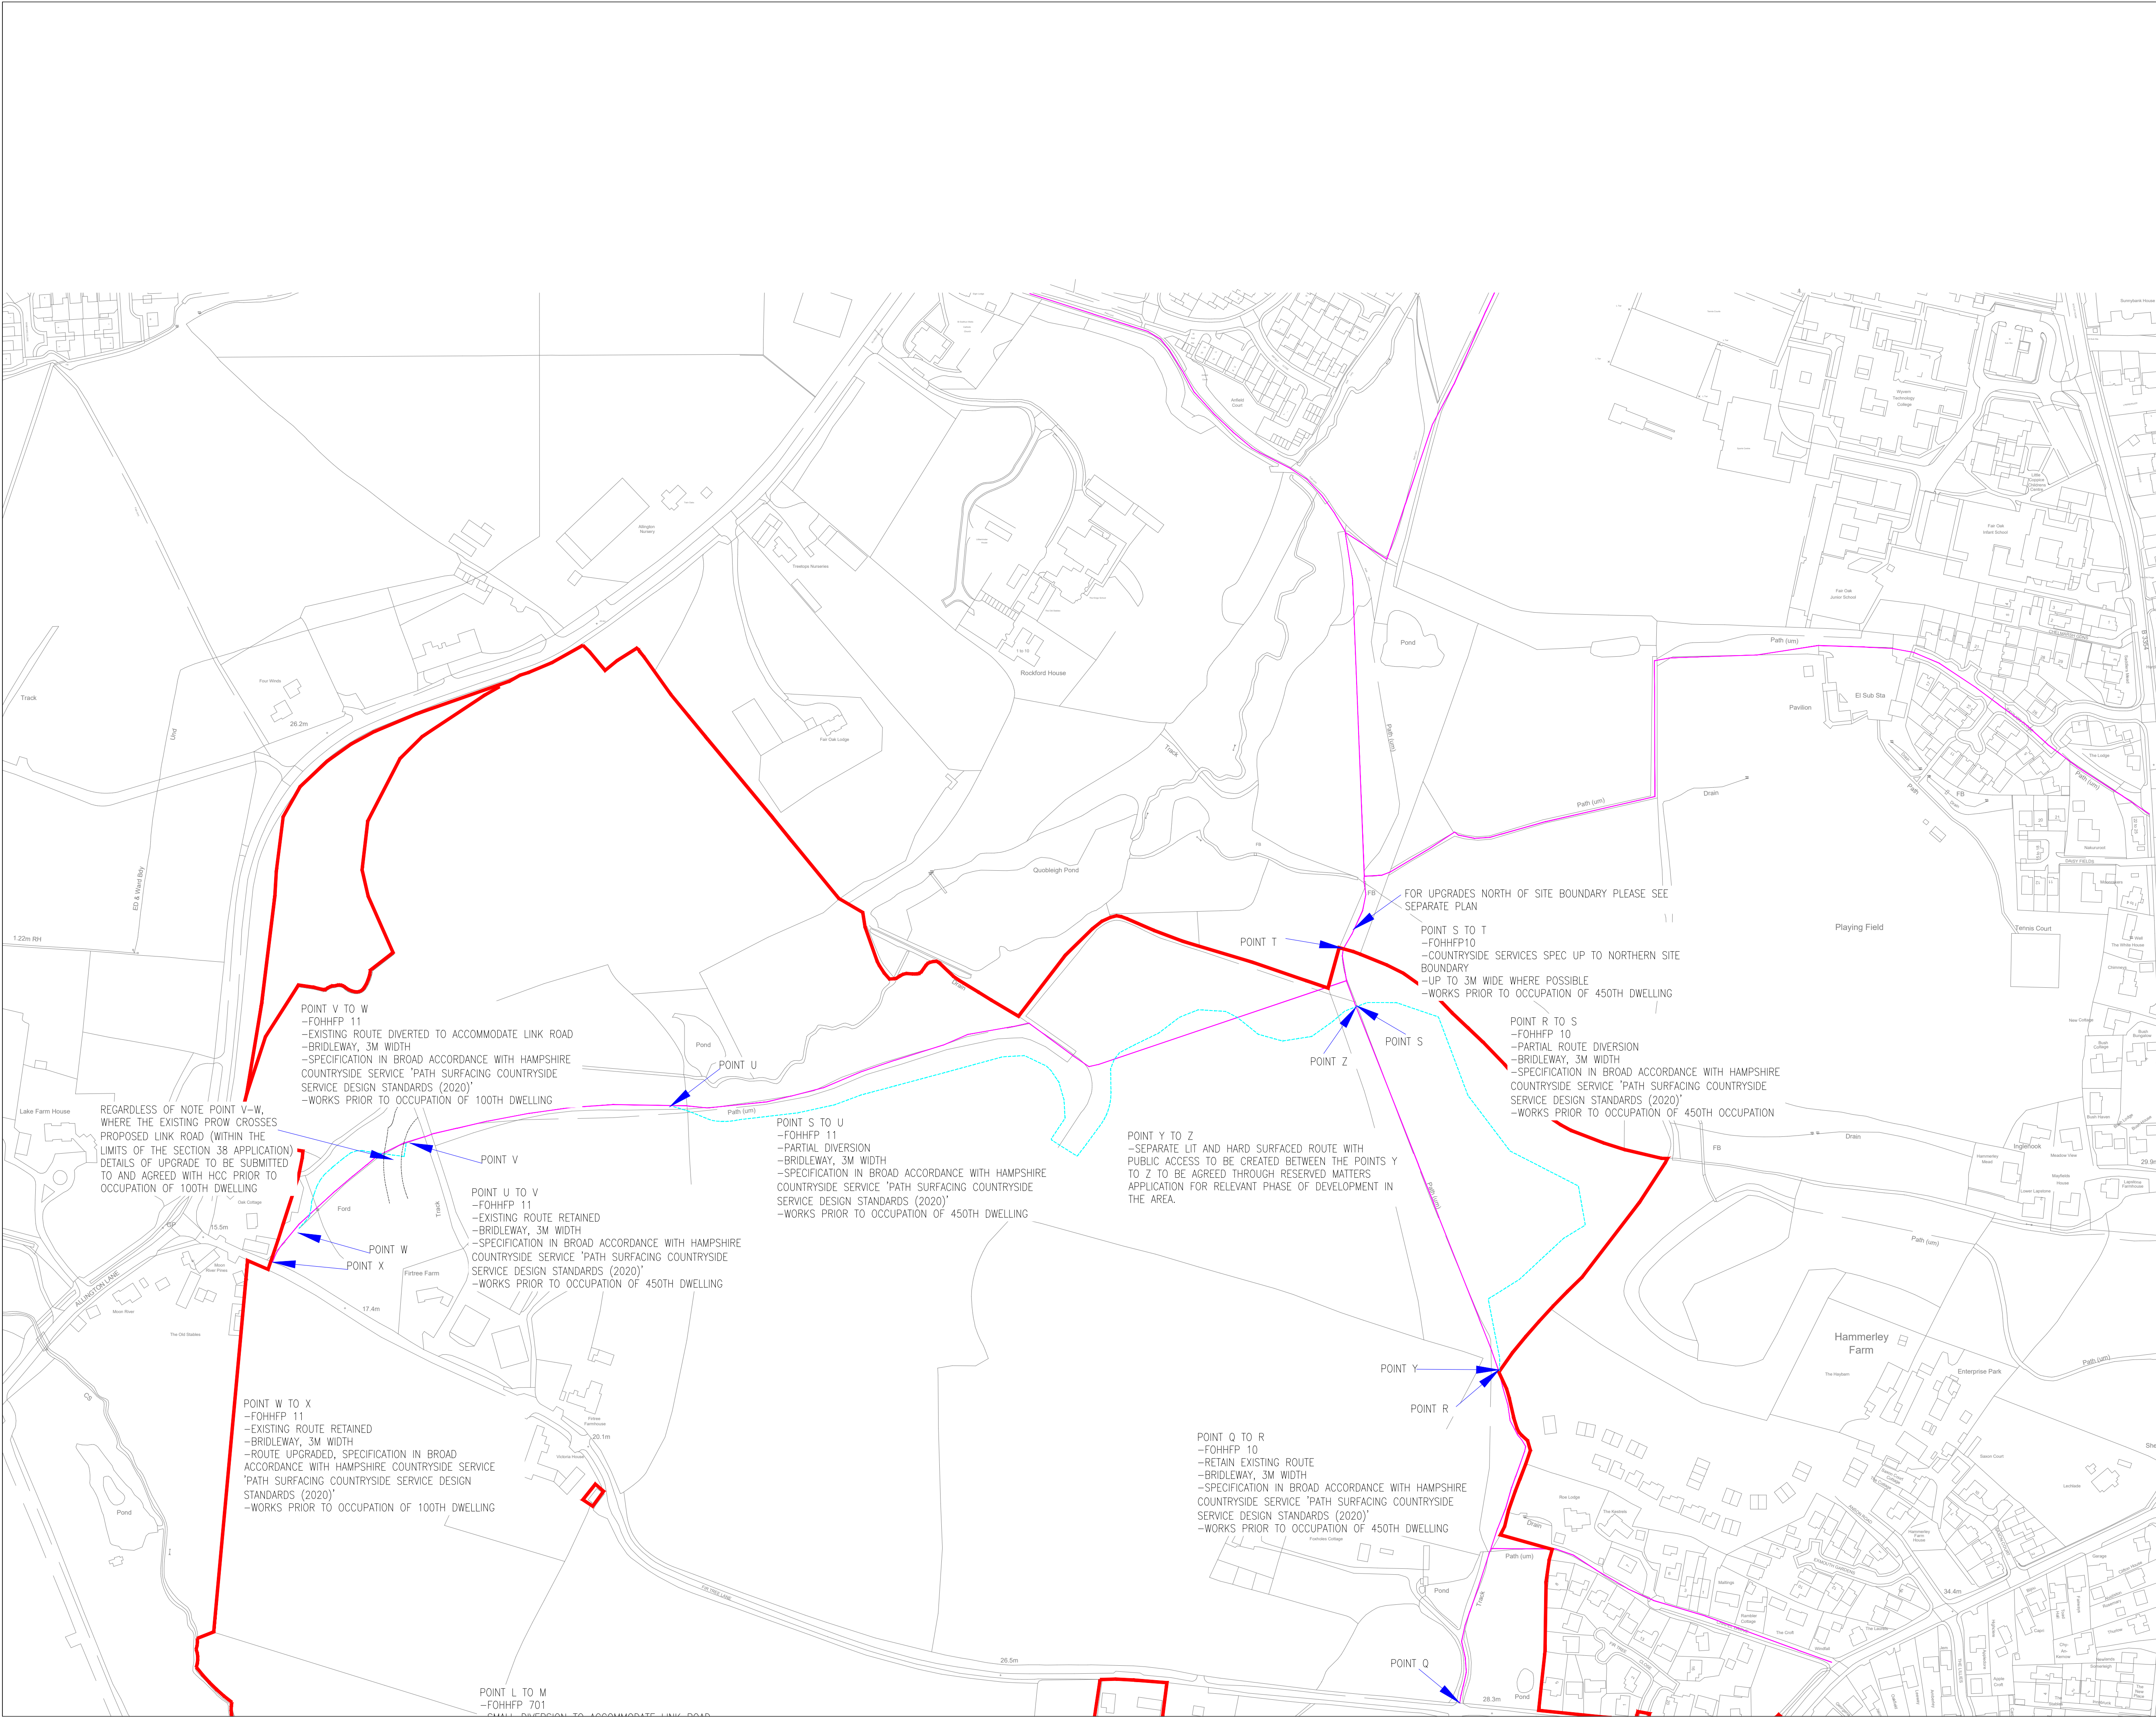


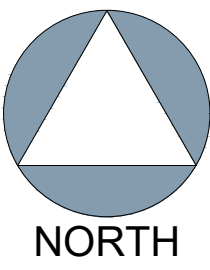

The drawings, information and data recorded in this document ("the information") is the property of Paul Basham Associates. This document and the information are solely for the use of the authorized recipient and this document may not be used, copied or reproduced in whole or part for any purposes other than which it was supplied by Paul Basham Associates. Paul Basham Associates makes no representation, undertakes no duty and accepts no responsibilities to any third party who may use or rely upon this document or the information.

- GENERAL NOTES**
- THIS DRAWING IS INTENDED TO BE VIEWED IN COMBINATION WITH ALL RELEVANT ARCHITECTS, ENGINEERS, SERVICES AND SPECIALIST DRAWINGS AND SPECIFICATION.
 - ANY VARIATIONS OR DISCREPANCIES BETWEEN THESE DRAWINGS IN TERMS OF DIMENSIONS OR DETAILS SHOULD BE DRAWN TO THE ATTENTION OF THE ARCHITECT AND/OR THE ENGINEER FOR CLARIFICATION.
 - PAUL BASHAM ASSOCIATES ACCEPTS NO RESPONSIBILITY FOR THE ACCURACY OF BACKGROUND INFORMATION PRODUCED BY THIRD PARTIES - THIS MUST BE TREATED AS INDICATIVE ONLY.
 - ALL DIMENSIONS AND LEVELS ARE IN METRES. DO NOT SCALE THIS DRAWING, PRINT, PLOT OR DISK.
 - THIS DRAWING SHOULD ONLY BE USED FOR CONSTRUCTION IF THE PROJECT PHASE IN THE TITLE FRAME BELOW IS SHOWN AS "CONSTRUCTION". PAUL BASHAM ASSOCIATES TAKE NO RESPONSIBILITY FOR CONSTRUCTION WORKS UNDERTAKEN TO DRAWINGS WHICH ARE NOT MARKED UNDER THIS PHASE.
 - THESE PLANS HAVE BEEN DRAWN ON OS MAPPING AND A 10M TOLERANCE SHOULD BE APPLIED.
- KEY:**
- OPK RED LINE BOUNDARY
 - EXISTING PUBLIC FOOTPATH ROUTE AS PER HCC DEFINITIVE MAP
 - PROPOSED DIVERSION ROUTE
 - INDICATIVE ROUTE OF PROPOSED LINK ROAD (PLOTTED AS APPROVED ON REF: F/21/91185)

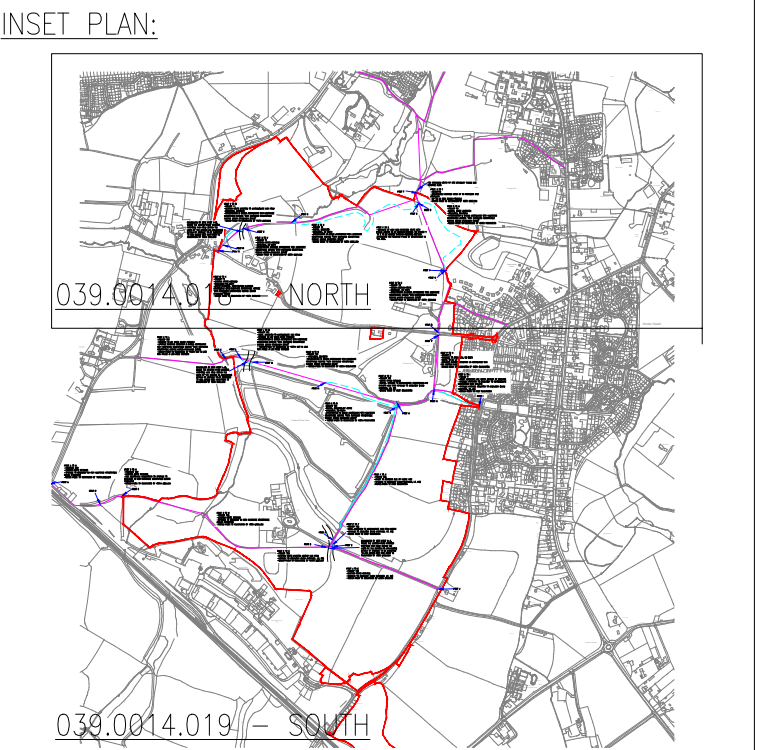

L	UPDATES TO REFLECT COMMENTS	02.06.23	JM	MS
K	UPDATES TO REFLECT COMMENTS	01.06.23	JM	MS
J	UPDATES TO REFLECT COMMENTS	25.04.23	JM	MS
I	UPDATES TO REFLECT COMMENTS	21.04.23	JM	MS
H	UPDATES TO REFLECT COMMENTS	20.03.23	SB	MS
G	UPDATES TO REFLECT COMMENTS	13.03.23	SB	MS
F	UPDATES TO REFLECT CLIENT COMMENTS	10.02.23	JM	MS
E	UPDATES TO REFLECT CLIENT COMMENTS	09.02.23	JM	MS
D	UPDATES TO REFLECT CLIENT COMMENTS	30.01.23	JM	MS
C	UPDATES TO REFLECT CLIENT COMMENTS	17.01.23	JM	MS
B	UPDATES TO REFLECT COUNTRYSIDE SERVICES COMMENTS	01.11.22	JM	MS
A	UPDATES FOLLOWING MEETING WITH HCC, EBC AND COUNTRYSIDE SERVICES	23.05.22	JL	MS
Rev	Description	Date	By	Chkd



Paul Basham Associates Ltd
The Botley, Camm Hall Estate, Fareham, PO16 8UT
01329 711 000
info@paulbashamassociates.com www.paulbashamassociates.com

Client



Project Name
**LAND AT HORTON HEATH
EASTLEIGH**

Title
**SUMMARY OF ON-SITE PROW WORKS
NORTH**

Project Phase
PRELIMINARY

Checked By MS	Checked Date 30.03.22	Drawn By JL	Drawn Date 29.03.22
Client Drawing No. -	Scale NOT TO SCALE		Revision L

PBA Drawing No.
039.0014.018